




SECTIONAL ELEVATION ALONG MANCHESTER ROAD 1:125

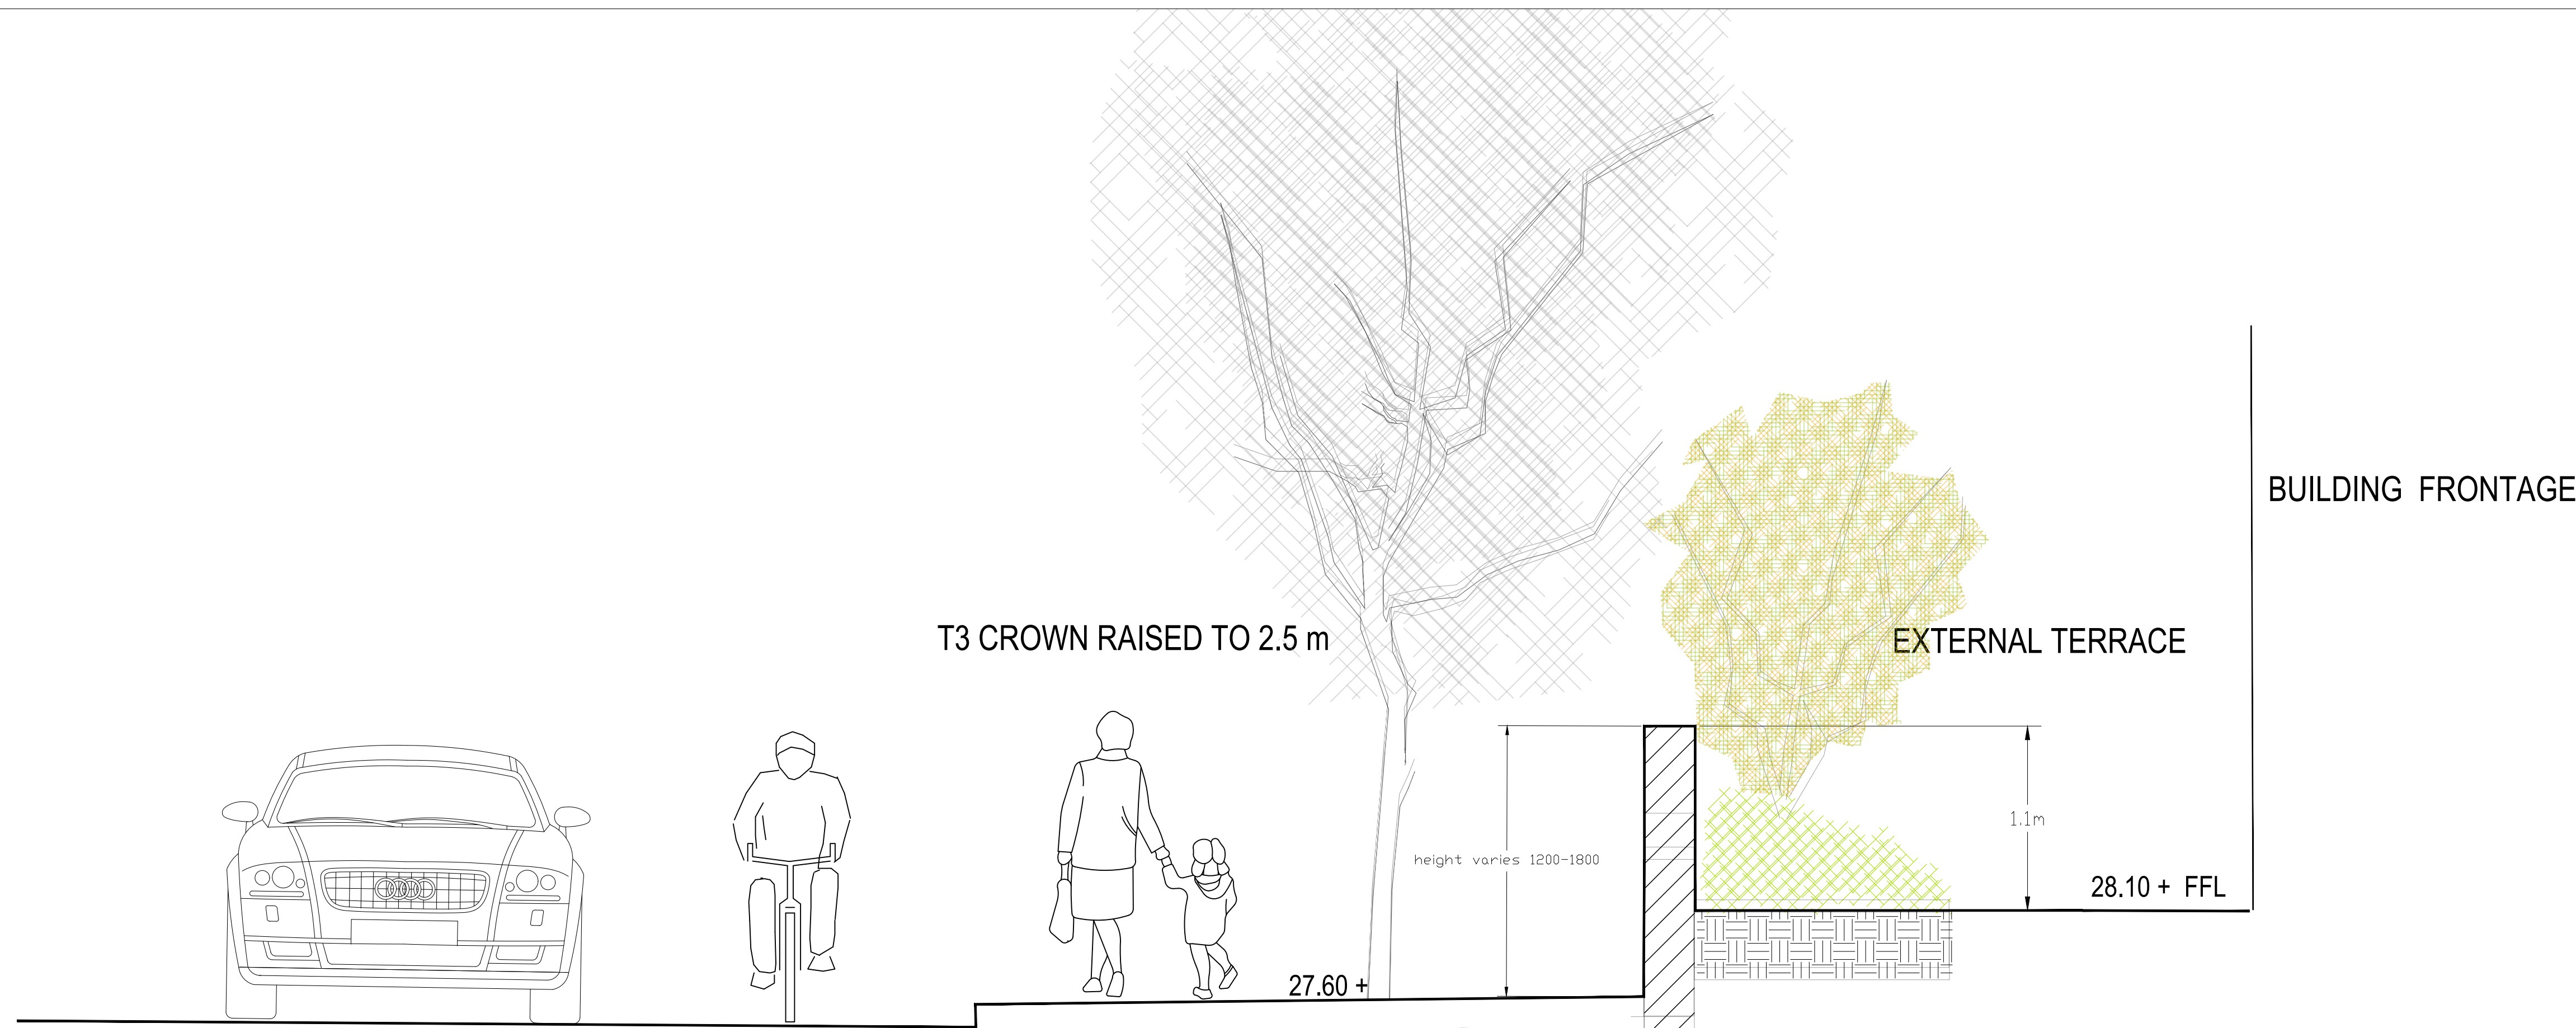

MANCHESTER ROAD

SECTION THROUGH MANCHESTER ROAD TO BUILDING FRONTAGE 1:25

PLANNING SUBMISSION
REVISIONS

Stephen Martlew Landscape Architecture
Unit 2 8a Loom Street Manchester M4 6AN
TELEPHONE 0795 1023205

DRAWING TITLE	SECTIONAL ELEVATIONS TO MANCHESTER ROAD FRONTAGE		
DRAWING No	2301/p/102		
PROJECT	CHORLTON LEISURE CENTRE		
CLIENT	Buttress		
SCALE	1:25/125 @ A 1	REVISION	
DATE	March 2023	REVISED	
DRAWN	PG	CHECKED	SM