



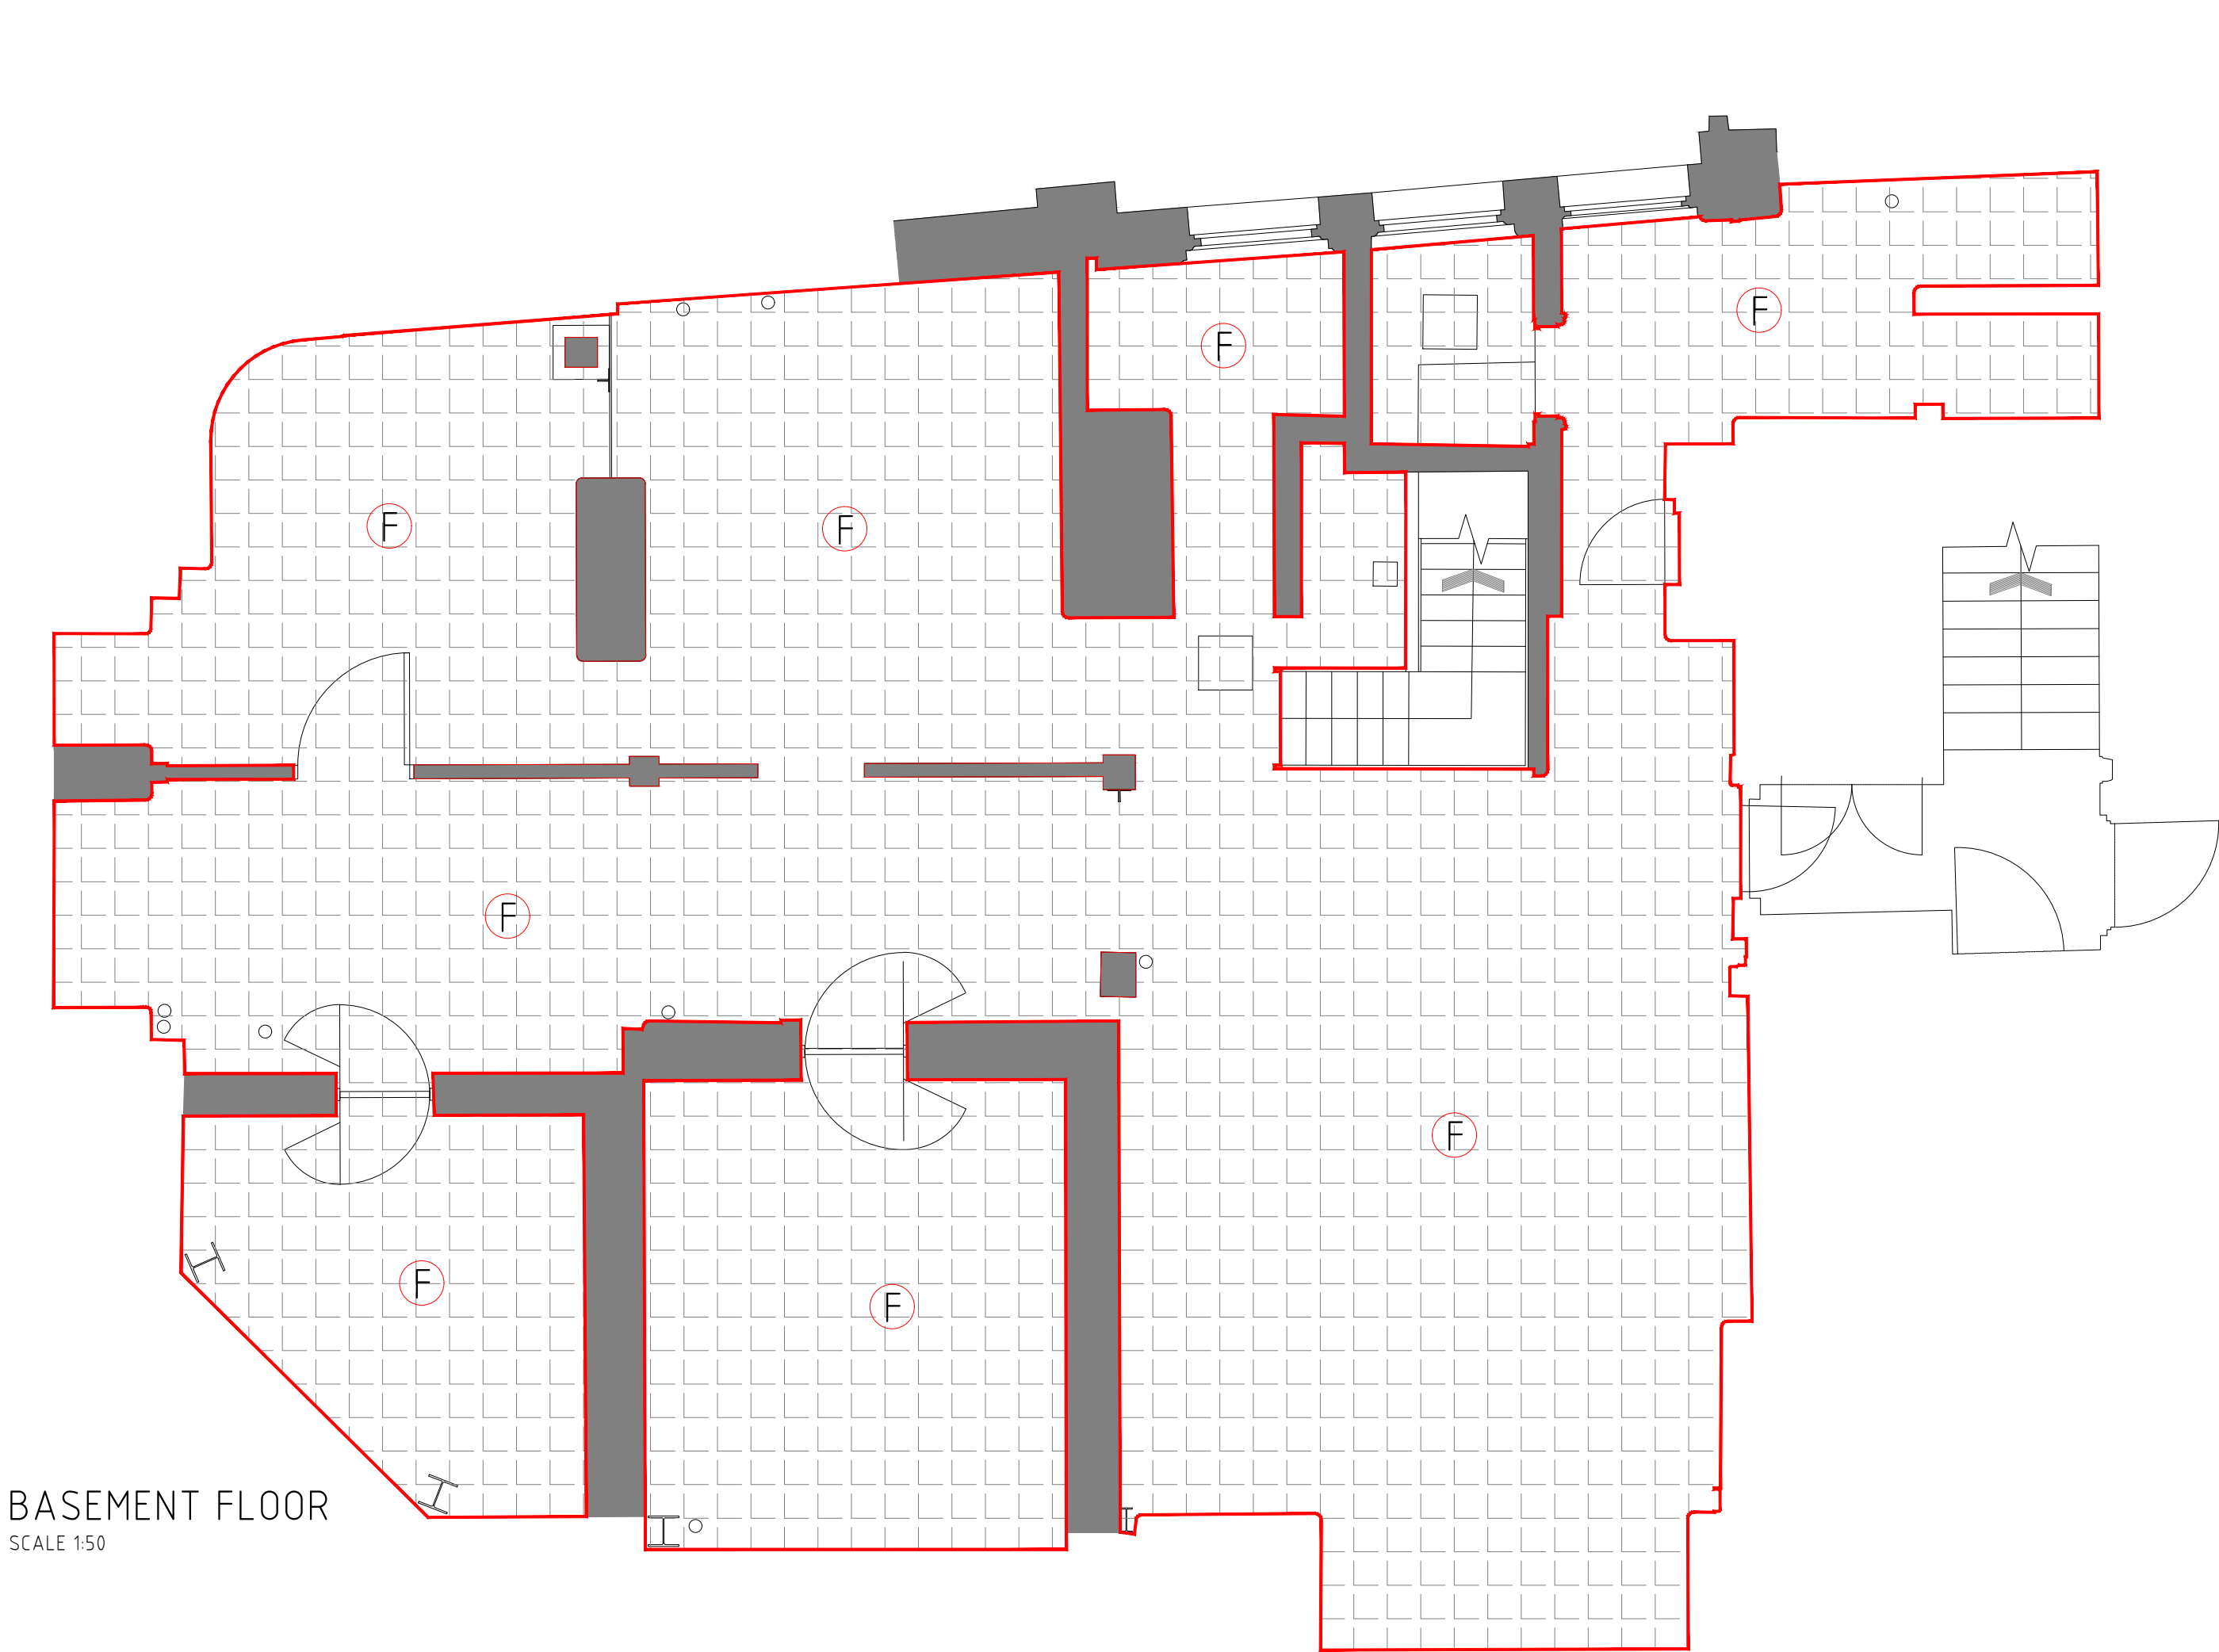


A		EXPOSED TIMBER FLOOR BOARDS
B		EXPOSED SCREED WHERE BLACK AND WHITE CERAMIC TILES HAVE BEEN REMOVED.
C		BLACK AND WHITE CERAMIC TILES

D		LEVELING SCREED APPLIED OVER CERAMIC TILES
E		ENTRANCE MATTWELL WITH CERAMIC TILE BORDER
F		VINYL TILES THROUGHOUT, IN VERY POOR STATE OF REPAIR, MISSING TO MOST AREAS, LOOSE, LIFTING AND SUBSCREED EXPOSED

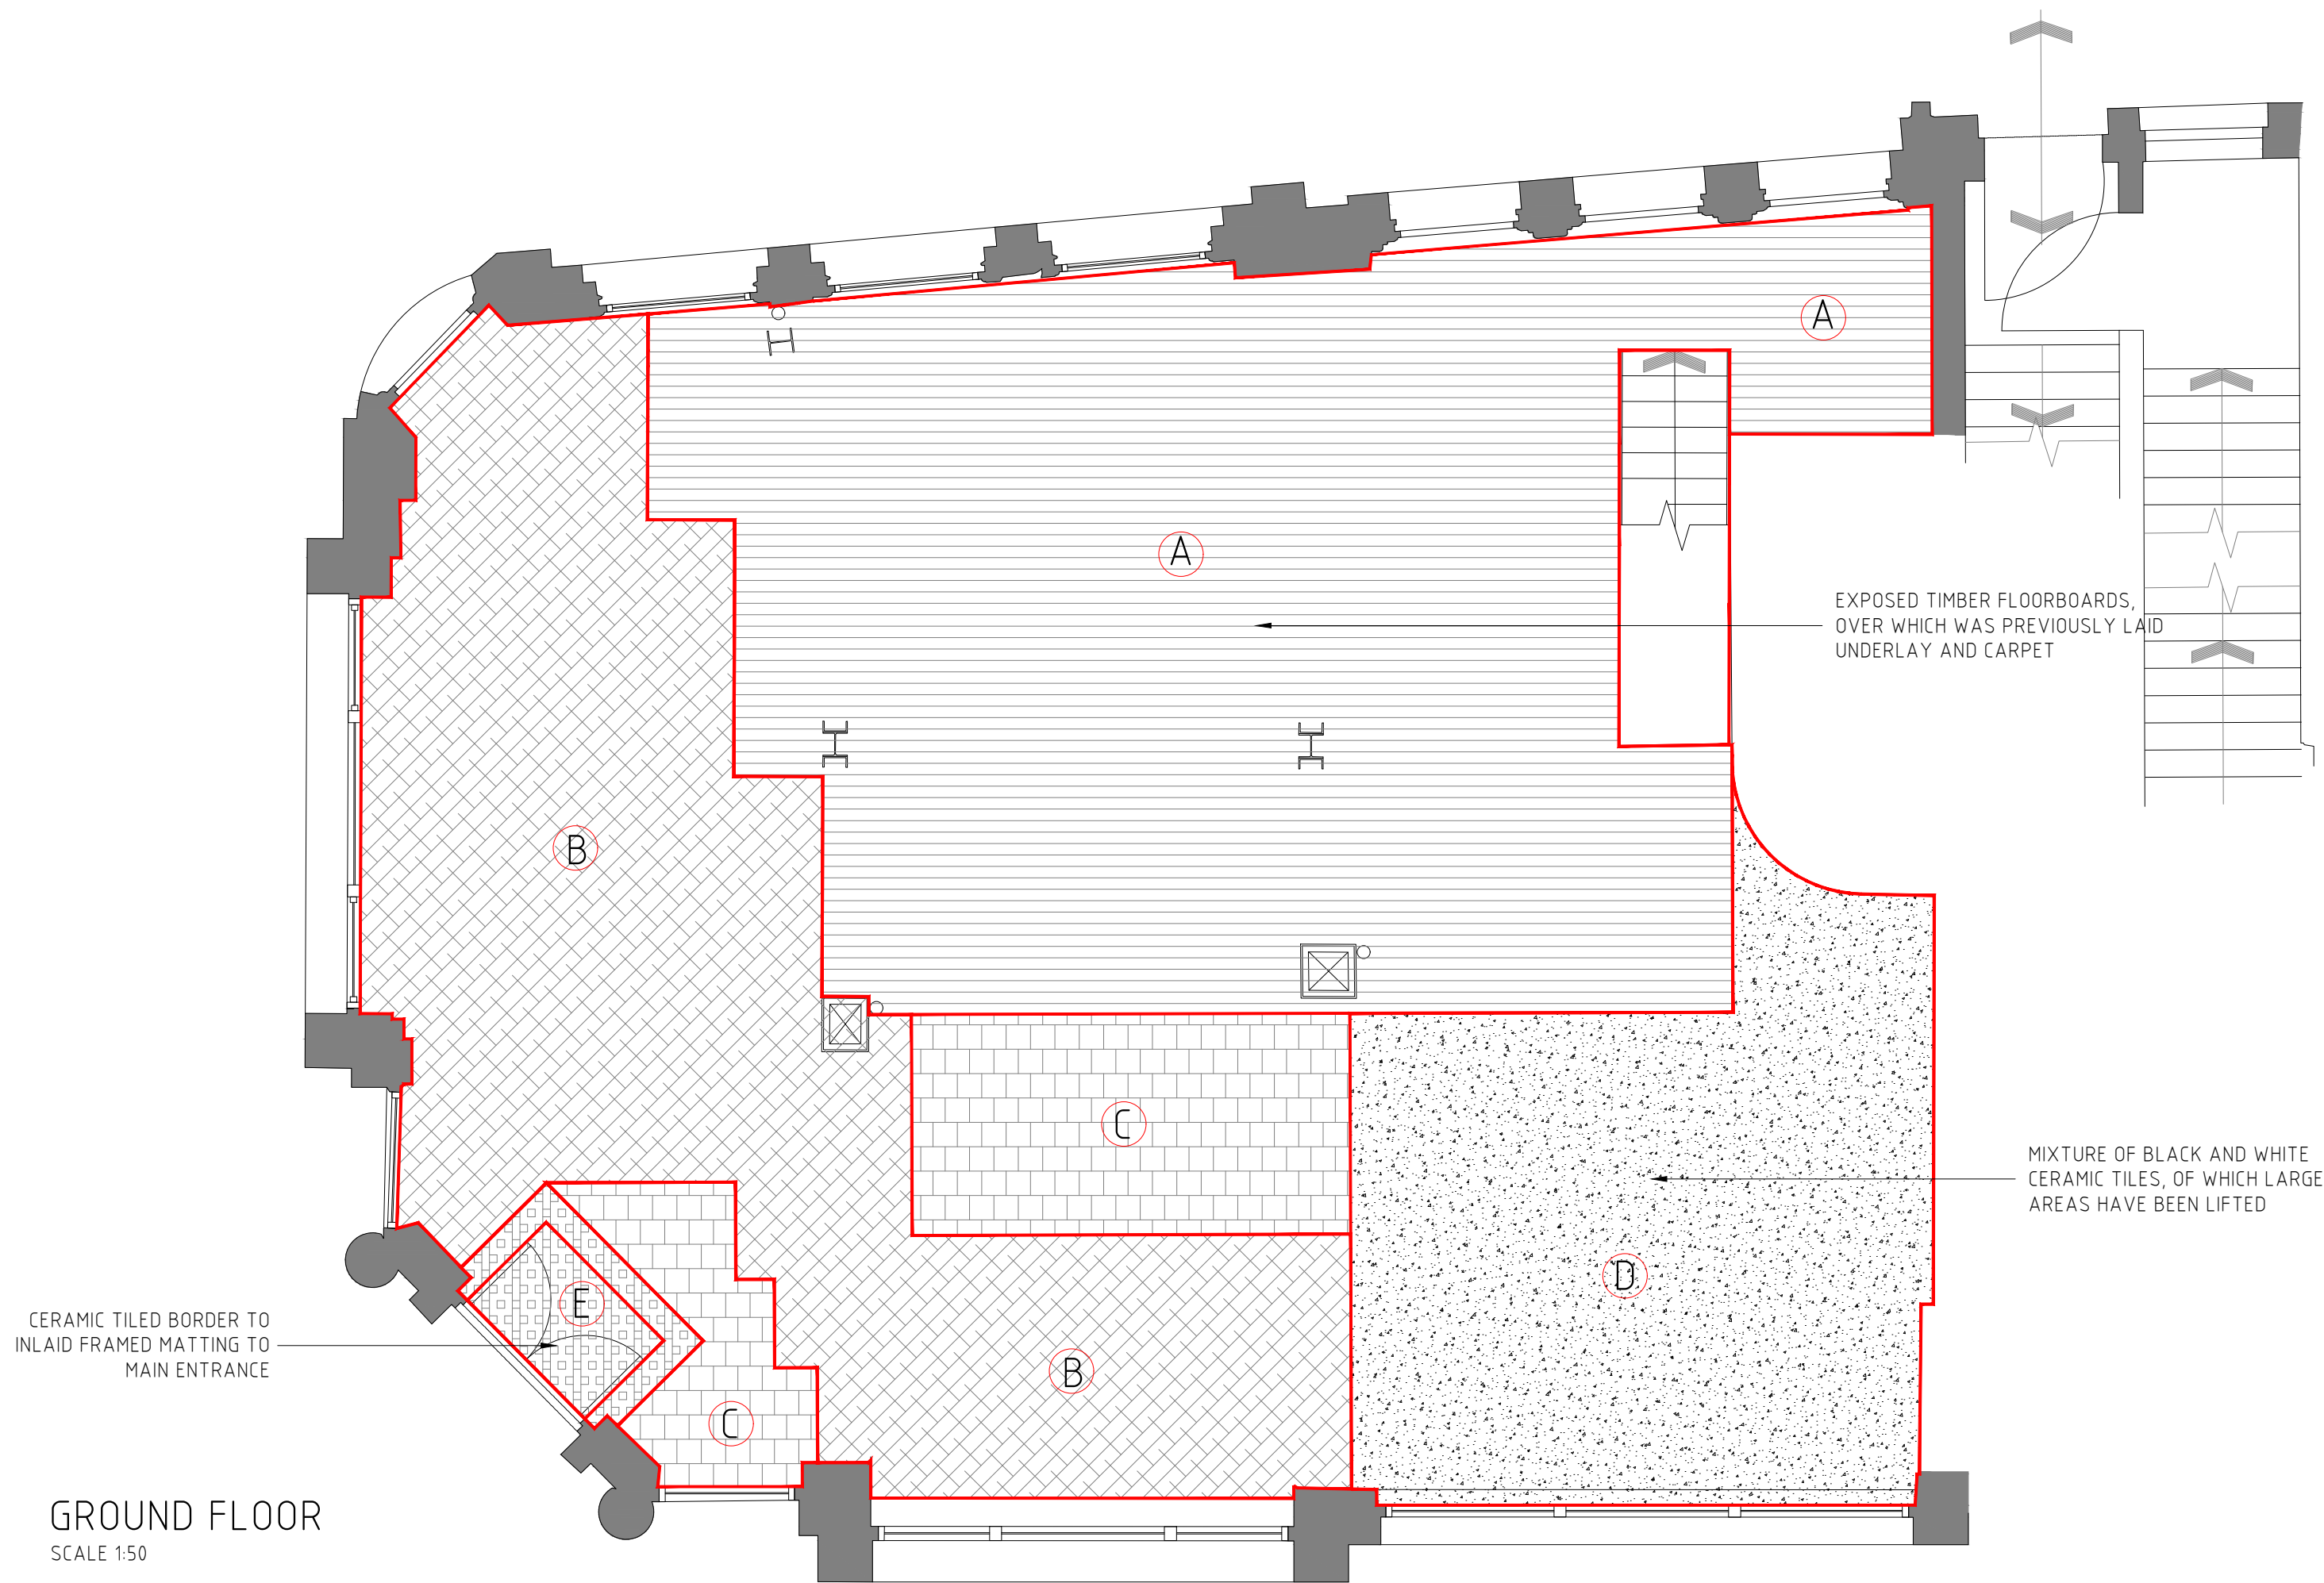

GROUND FLOOR FLOOR BOARDS

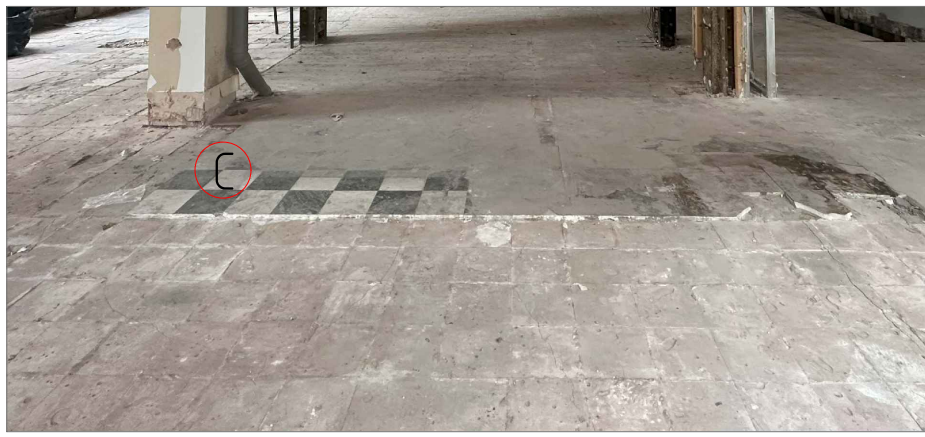

GROUND FLOOR BLACK & WHITE TILES



GROUND FLOOR ENTRANCE MATTING




GROUND FLOOR EXPOSED SCREED



GROUND FLOOR LEVELING SCREED



BASEMENT FLOORING - POOR CONDITION

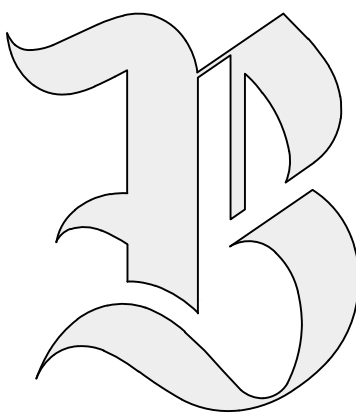

BRAWN DESIGN LIMITED.

BIZ HUB, ROOM G01, MELTON COURT, GIBSON LN,
NORTH FERRIBY, HU14 3HH
EMAIL: RICHARD@BRAWNDDESIGN.CO.UK
MOBILE: 07985 344636

CLIENT

INDIVIDUAL RESTAURANTS
FORBICI

PROJECT

MANCHESTER
CROSS ST

DRAWING TITLE

EXISTING
FLOORING

JOB NUMBER

2405

DRAWING No

102

REVISION

C1

SCALE

1:50

DRAWN BY

RCN

APPROVED BY

DIRECTOR

REV

C1

DATE

25-07-24

NOTES

DRAWING ISSUED FOR CONSTRUCTION

BY

BN

SCALE BAR

1:50

1:100

