


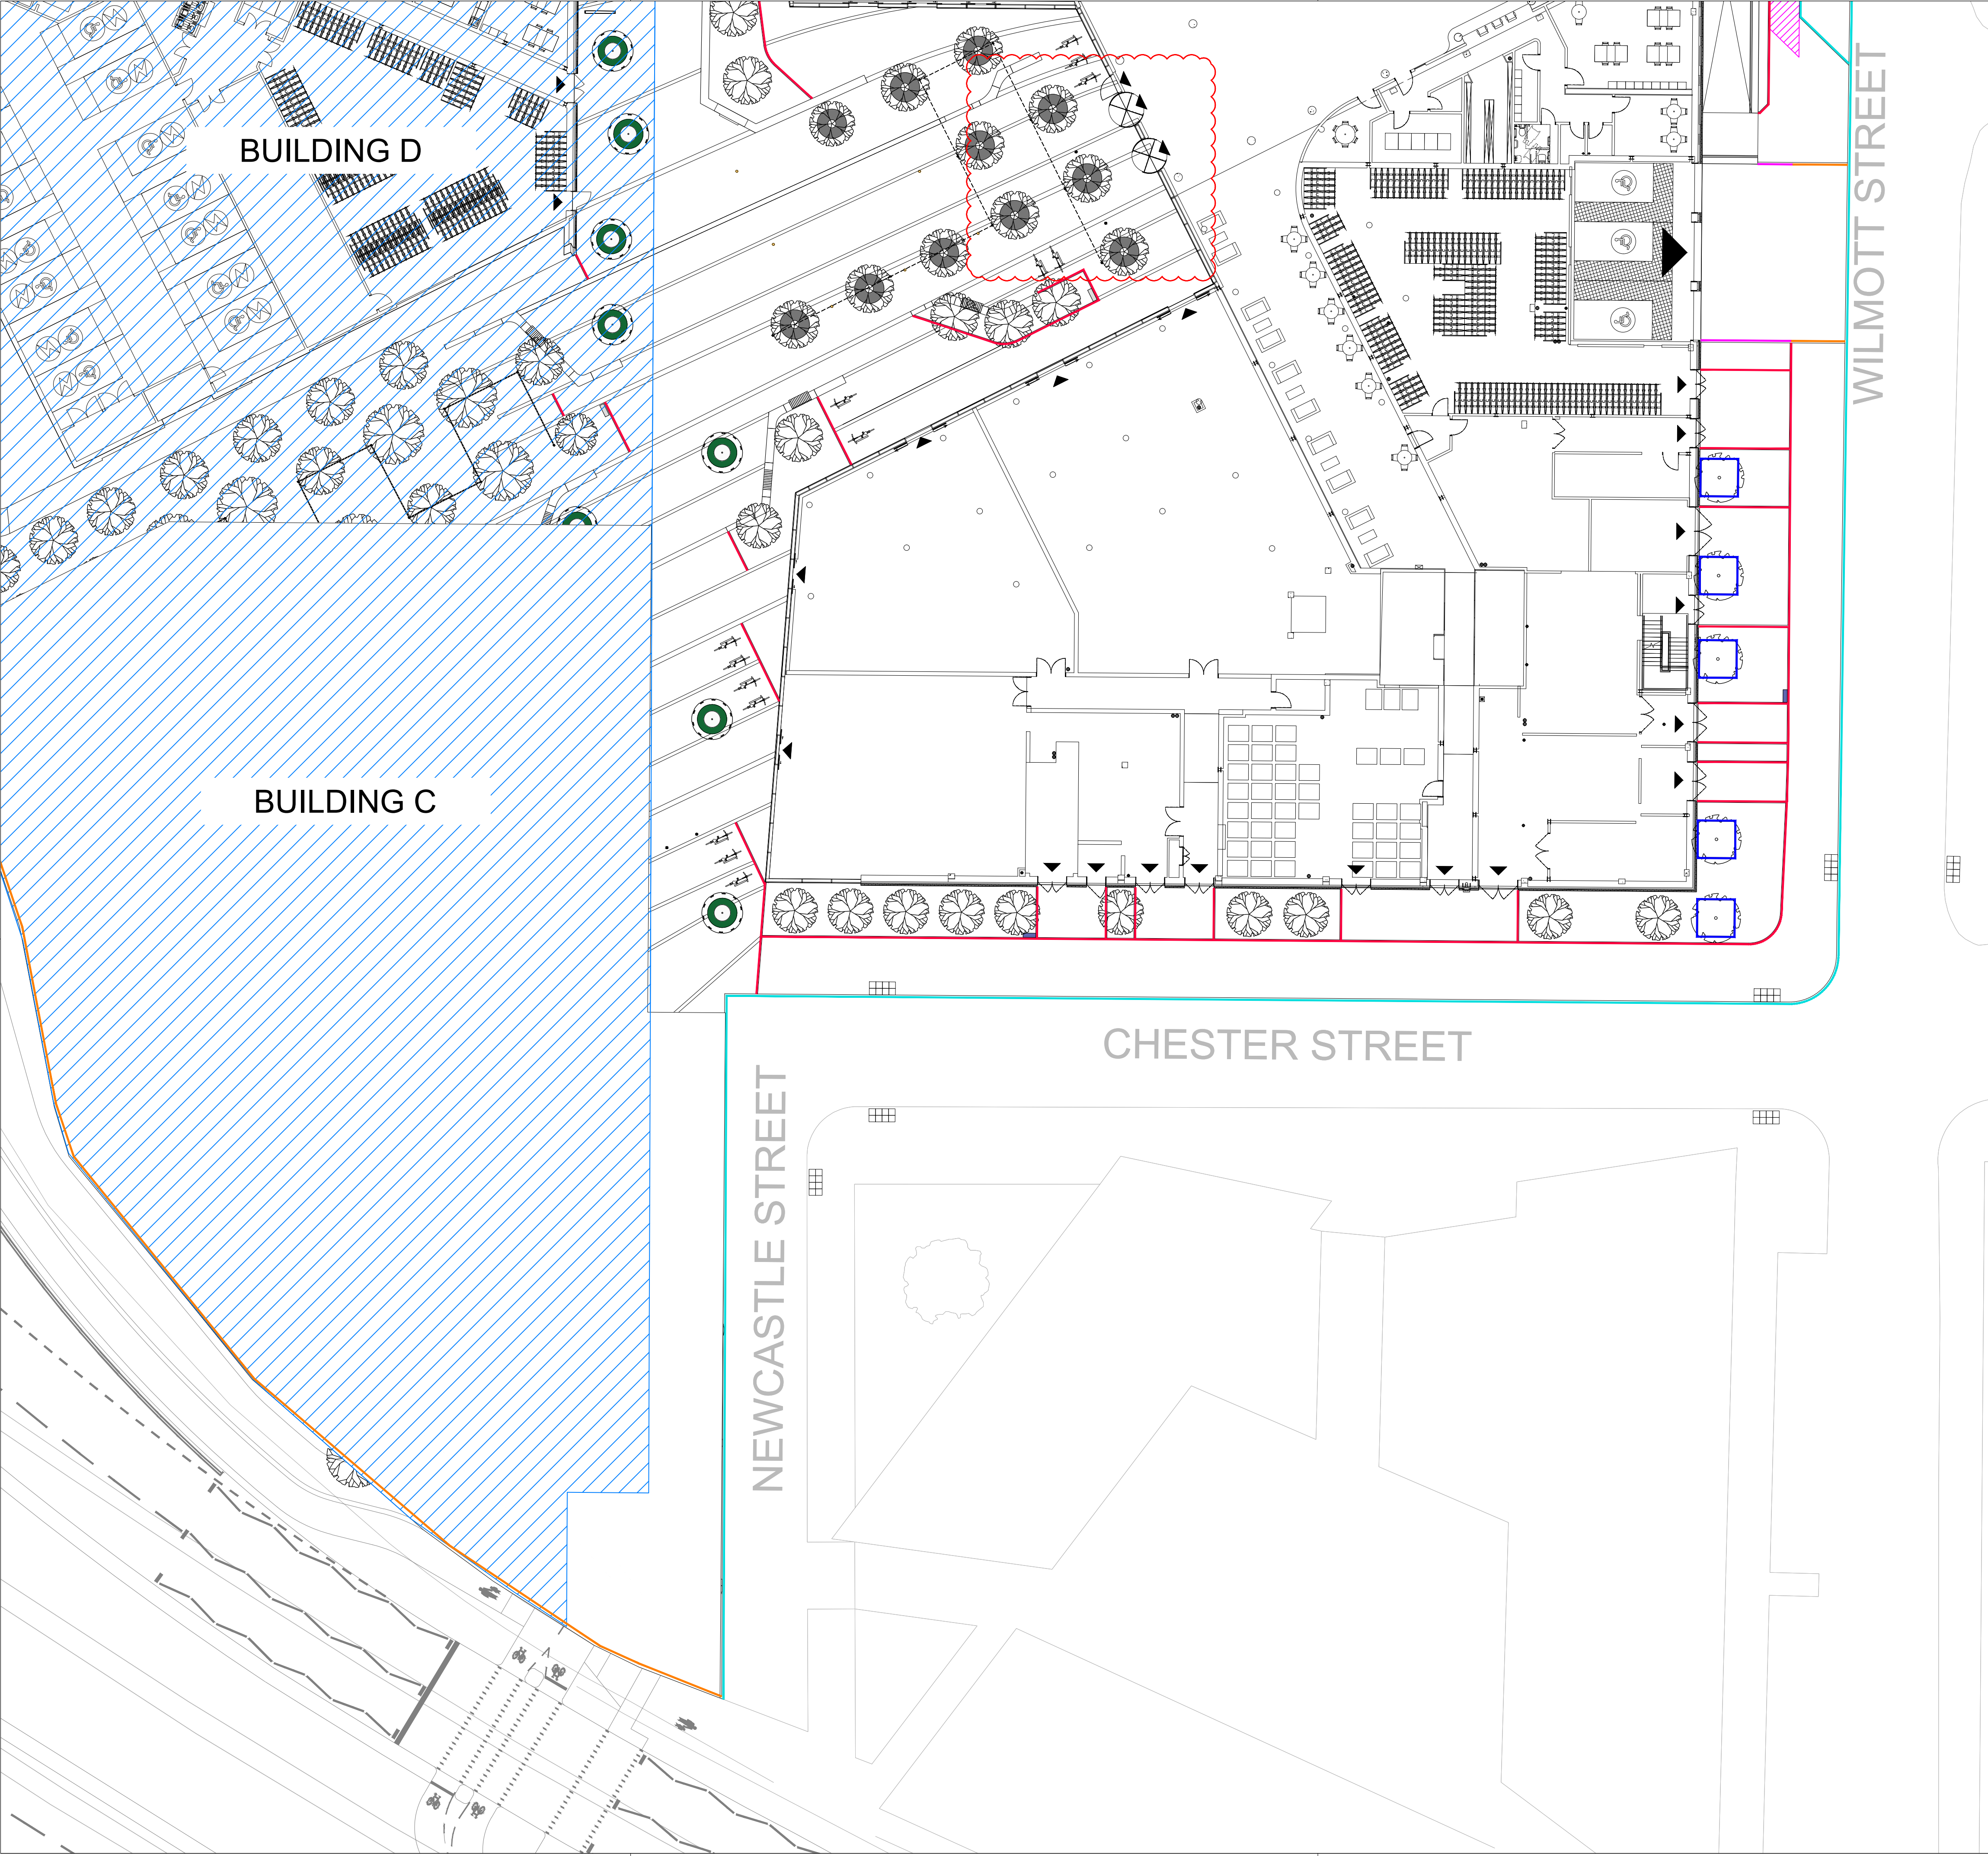

GF PUBLIC REALM

EDGE TYPES - Note legend is site wide

EDGE TYPE 1 (ET1): UPSTAND GRANITE KERB

SUPPLIER: Hardscape or equal and approved
MATERIAL: Granite
SIZE: W125 x H255 x L1000mm
300mm Minimum cut unit length
PRODUCT: Kobra
FINISH: Flamed
ARRIS: 10mm Pencil Round
UPSTAND: Approx 100mm - 120mm
SPECIALS: Changes of directions to be achieved with specialist corner units that have a minimum internal length of 300mm. Mite joints not permitted.
NOTE: Supplier to provide complete fabrication drawings to Landscape Architect for approval

EDGE TYPE 2 (ET2): SPECIAL TRANSITION KERB

SUPPLIER: Hardscape or equal and approved
MATERIAL: Granite
SIZE: W125 x H255 x L1000mm
PRODUCT: Kobra
FINISH: Flamed
ARRIS: Transition from adjacent PCC Kerb to 10mm Pencil Round
UPSTAND: Approx 100mm - 120mm
SPECIALS: Refer to Levels and Grades Layout
NOTE: Supplier to provide complete fabrication drawings to Landscape Architect for approval

EDGE TYPE 3 (ET3): FLUSH FLAT TOP EDGE

SUPPLIER: Hardscape or equal and approved
MATERIAL: Granite
SIZE: W125 x H155 x L1000mm
300mm Minimum cut unit length
PRODUCT: Kobra
FINISH: Flamed
ARRIS: 90° Edge
UPSTAND: N/A Units to be laid flush.
SPECIALS: Refer to Levels and Grades Layout
NOTE: Supplier to provide complete fabrication drawings to Landscape Architect for approval

EDGE TYPE 4 (ET4): UPSTAND EDGE

SUPPLIER: Hardscape or equal and approved
MATERIAL: Granite
SIZE: W80 x H150 x L1000mm
300mm Minimum cut unit length
PRODUCT: Kobra
FINISH: Flamed
ARRIS: 10mm Pencil Round
UPSTAND: Approx 100mm - 120mm
SPECIALS: Changes of directions to be achieved with specialist corner units that have a minimum internal length of 300mm. Mite joints not permitted.
NOTE: Supplier to provide complete fabrication drawings to Landscape Architect for approval

EDGE TYPE 5 (ET5): FLUSH FLAT TOP EDGE

SUPPLIER: Hardscape or equal and approved
MATERIAL: Granite
SIZE: W80 x H150 x L1000mm
300mm Minimum cut unit length
PRODUCT: Kobra
FINISH: Flamed
ARRIS: 90° Edge
UPSTAND: N/A Units to be laid flush.
SPECIALS: Refer to Levels and Grades Layout
NOTE: Supplier to provide complete fabrication drawings to Landscape Architect for approval


EDGE TYPE 6 (ET6): HIGHWAYS KERBS

SPEC: Refer to Highway Engineers layout, details and specification.

- NOTES
- This drawing is to be read in conjunction with all other drawings and specifications.
 - Do not scale off this drawing. Written dimensions to be taken only.
 - Any discrepancies found between this drawing and other drawings and specifications in the construction documents must be referred to the Landscape Architect prior to work commencing.
 - This drawing must not be copied in whole or in part without prior written consent of Optimised Environments Ltd.
 - Survey information is based upon aspect surveyors Topographical as Survey.

CDM INFORMATION

KEY PLAN

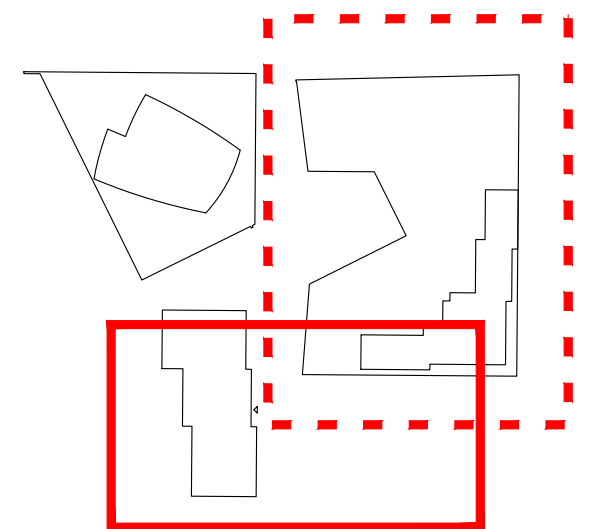

10	BOLLARDS ADDED	SB	17.05.24
09	FULL GF PACK ISSUE	AR	04.03.24
08	REVISED ADOPTED PAVING AND ET	SB	26.02.24
07	REINSTATED TREES AND ET UPDATED	SB	23.08.23
06	REVISED LAYOUTS AND ET	SB	03.08.23
05	REVISED ENTRANCES	CO	19.06.23
04	GF Architectural Update	CO	27.04.23
03	DWG number type	CO	04.01.23
02	STAGE 4 UPDATE	CO	15.12.22
Issue	Revision	Initial	Date


open
optimised environments

optimised environments ltd
EDINBURGH 2nd Floor | Quarterline Two | 2 Lister Square | Edinburgh | EH3 9GL
t: 0131 221 9820 | e: optimisedenvironments.com
LONDON Warford Court | 23 Throgmorton Street | London | EC2N 2AT
t: 020 79474562 | e: optimisedenvironments.com
MANCHESTER 13 Swan Street | Manchester | M4 5JZ
t: 0161 696 7550 | e: optimisedenvironments.com

Client
Downing Living (Manchester) Ltd

Project
PLOT 11 FIRST STREET SOUTH
Manchester

Drawing Title
BUILDING A / B
EDGE TYPES PLAN
Sheet 2 of 2

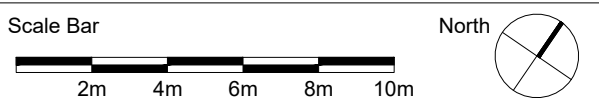

Scale: 1:200@A1 Date: Jan 2022
By: CM/AW Status: CONSTRUCTION
Checked: AW Approved: AW

Drawing Number
M90183_AB_L104
Rev 10