


NOTE:DO NOT SCALE FROM THIS DRAWING.ALL DIMENSIONS TO BE CHECKED ON SITE.TO BE READ IN CONJUNCTION WITH ALL RELEVANT CONSULTANTS DOCUMENTATION

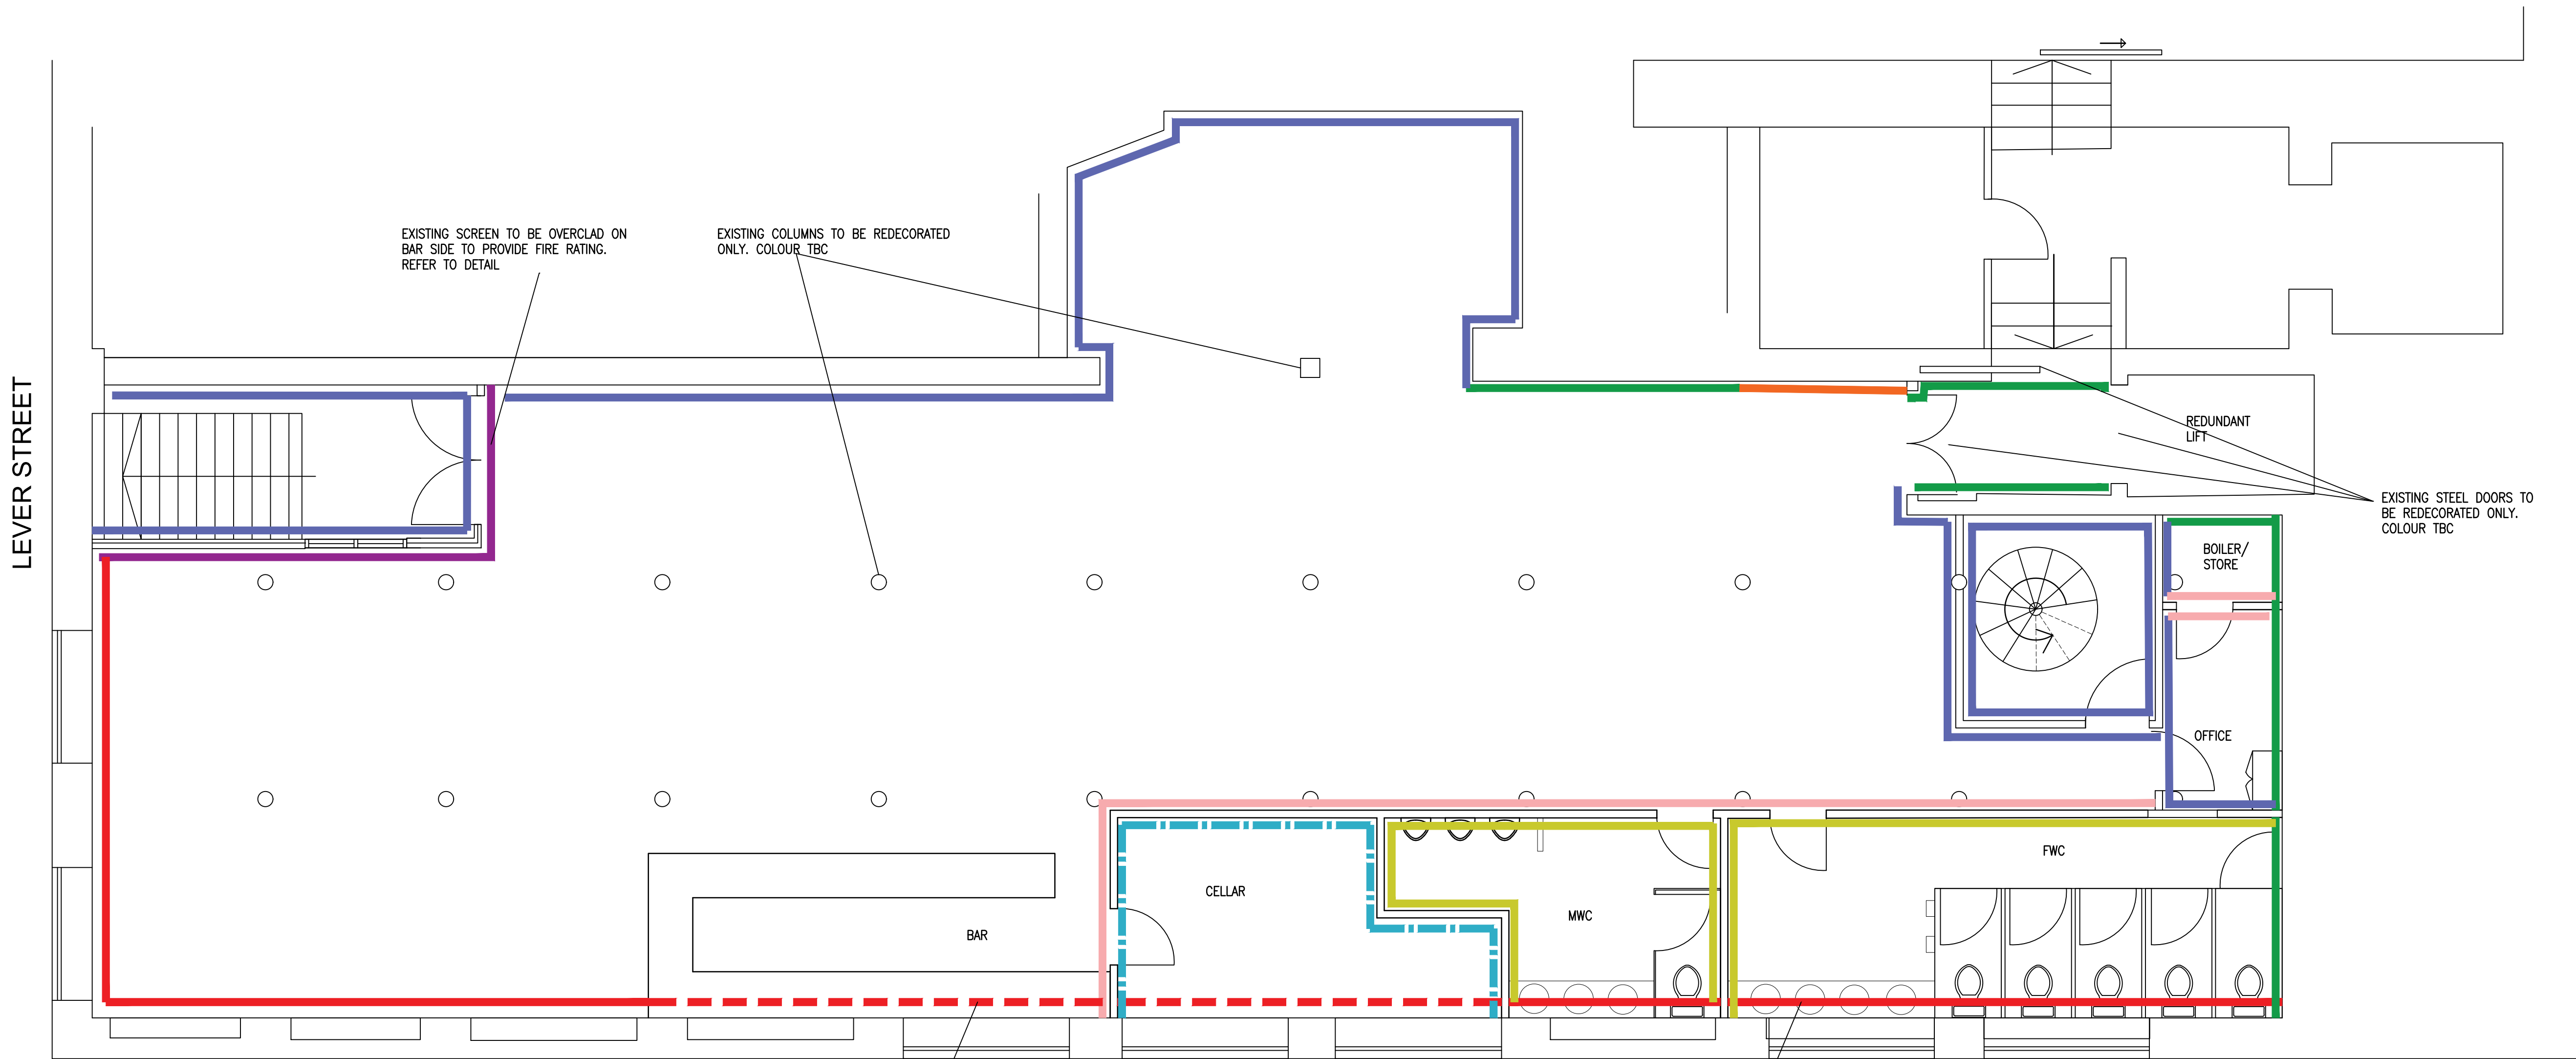

WALL FINISHES KEY

- EXISTING TIMBER SCREEN TO BE OVER CLAD WITH NEW FR PLASTERBOARD. TIMBER STUD TO BE FIXED TO FRAME. REFER TO DETAIL.
- EXISTING BRICK WALL TO BE BRUSHED DOWN AND REPAINTED. ALLOW TO CARRY OUT ANY REPAIRS TO MORTAR WHERE NECESSARY.
- EXISTING BOARDING TO BE REMOVED WHERE DAMAGED AND WALL ASSESSED BENEATH. ALLOW TO CARRY OUT REPAIRS TO BRICKWORK. DECORATE BRICK AND LEAVE EXPOSED.
- EXISTING BOARDING TO BE REMOVED WHERE DAMAGED AND WALL ASSESSED BENEATH. ALLOW TO CARRY OUT REPAIRS TO BRICKWORK WHERE NECESSARY. ALLOW TO REINSTATE BOARDING OVER AND REDECORATE.
- EXISTING PLASTERBOARD WALL TO BE REDECORATED.
- NEW PLASTERBOARD WALL TO BE REDECORATED. NEW PENCIL SKOTING TO BE APPLIED AND DECORATED.
- ALLOW TO INSTALL NEW HALF HEIGHT TILING WITH PAINT FINISH ABOVE.
- PLY LINED PLASTERBOARD WALLS TO BE CLAD IN ALURO WATERROCK.
- EXISTING TAG REDECORATED.

NOTES:
- ALL EXISTING COLUMNS TO BE REDECORATED ONLY.
- ALL COLOURS TO BE AGREED

EXISTING CLADDING TO BE REMOVED AND WALL ASSESSED FOR REQUIRED REPAIRS. FOLLOWING REPAIRS CLADDING TO BE REINSTATED TO MATCH

EXISTING CLADDING TO BE REMOVED AND WALL ASSESSED FOR REQUIRED REPAIRS. FOLLOWING REPAIRS BRICKWORK TO BE REDECORATED AND REMAIN EXPOSED.

REVISIONS:
XXX

iCatch Design
INTERIOR DESIGN


10 KILWORTH AVENUE
SALE, CHESHIRE
M33 4SE
TEL: 07983 539728
WWW.ICATCHDESIGN.CO.UK

Project
ST JOSEPHS GROUP
BASEMENT LEVEL, 24 LEVER STREET
MANCHESTER

Drawing
PROPOSED WALL FINISHES PLAN

Date FEBRUARY 2024 Drawn By SS Scale 1:50@A1

Drawing Status Drawing No. Rev No.
INFORMATION 0209-15 -

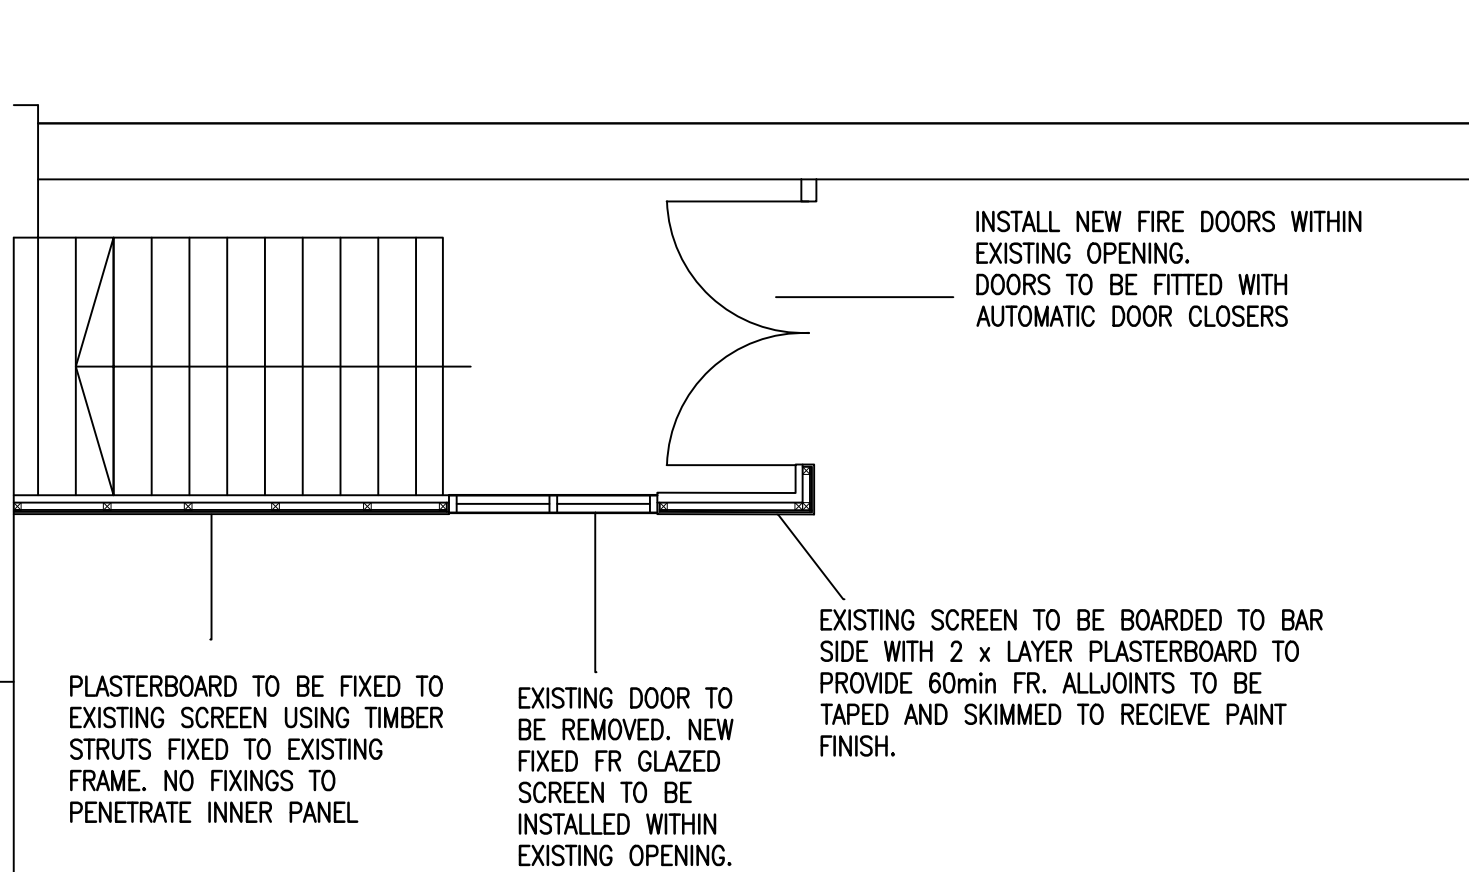

ENTRANCE SCREEN DETAIL
SCALE 1:50@A1

Proposed Wall Finishes Plan

Scale 1:50 @ A1