


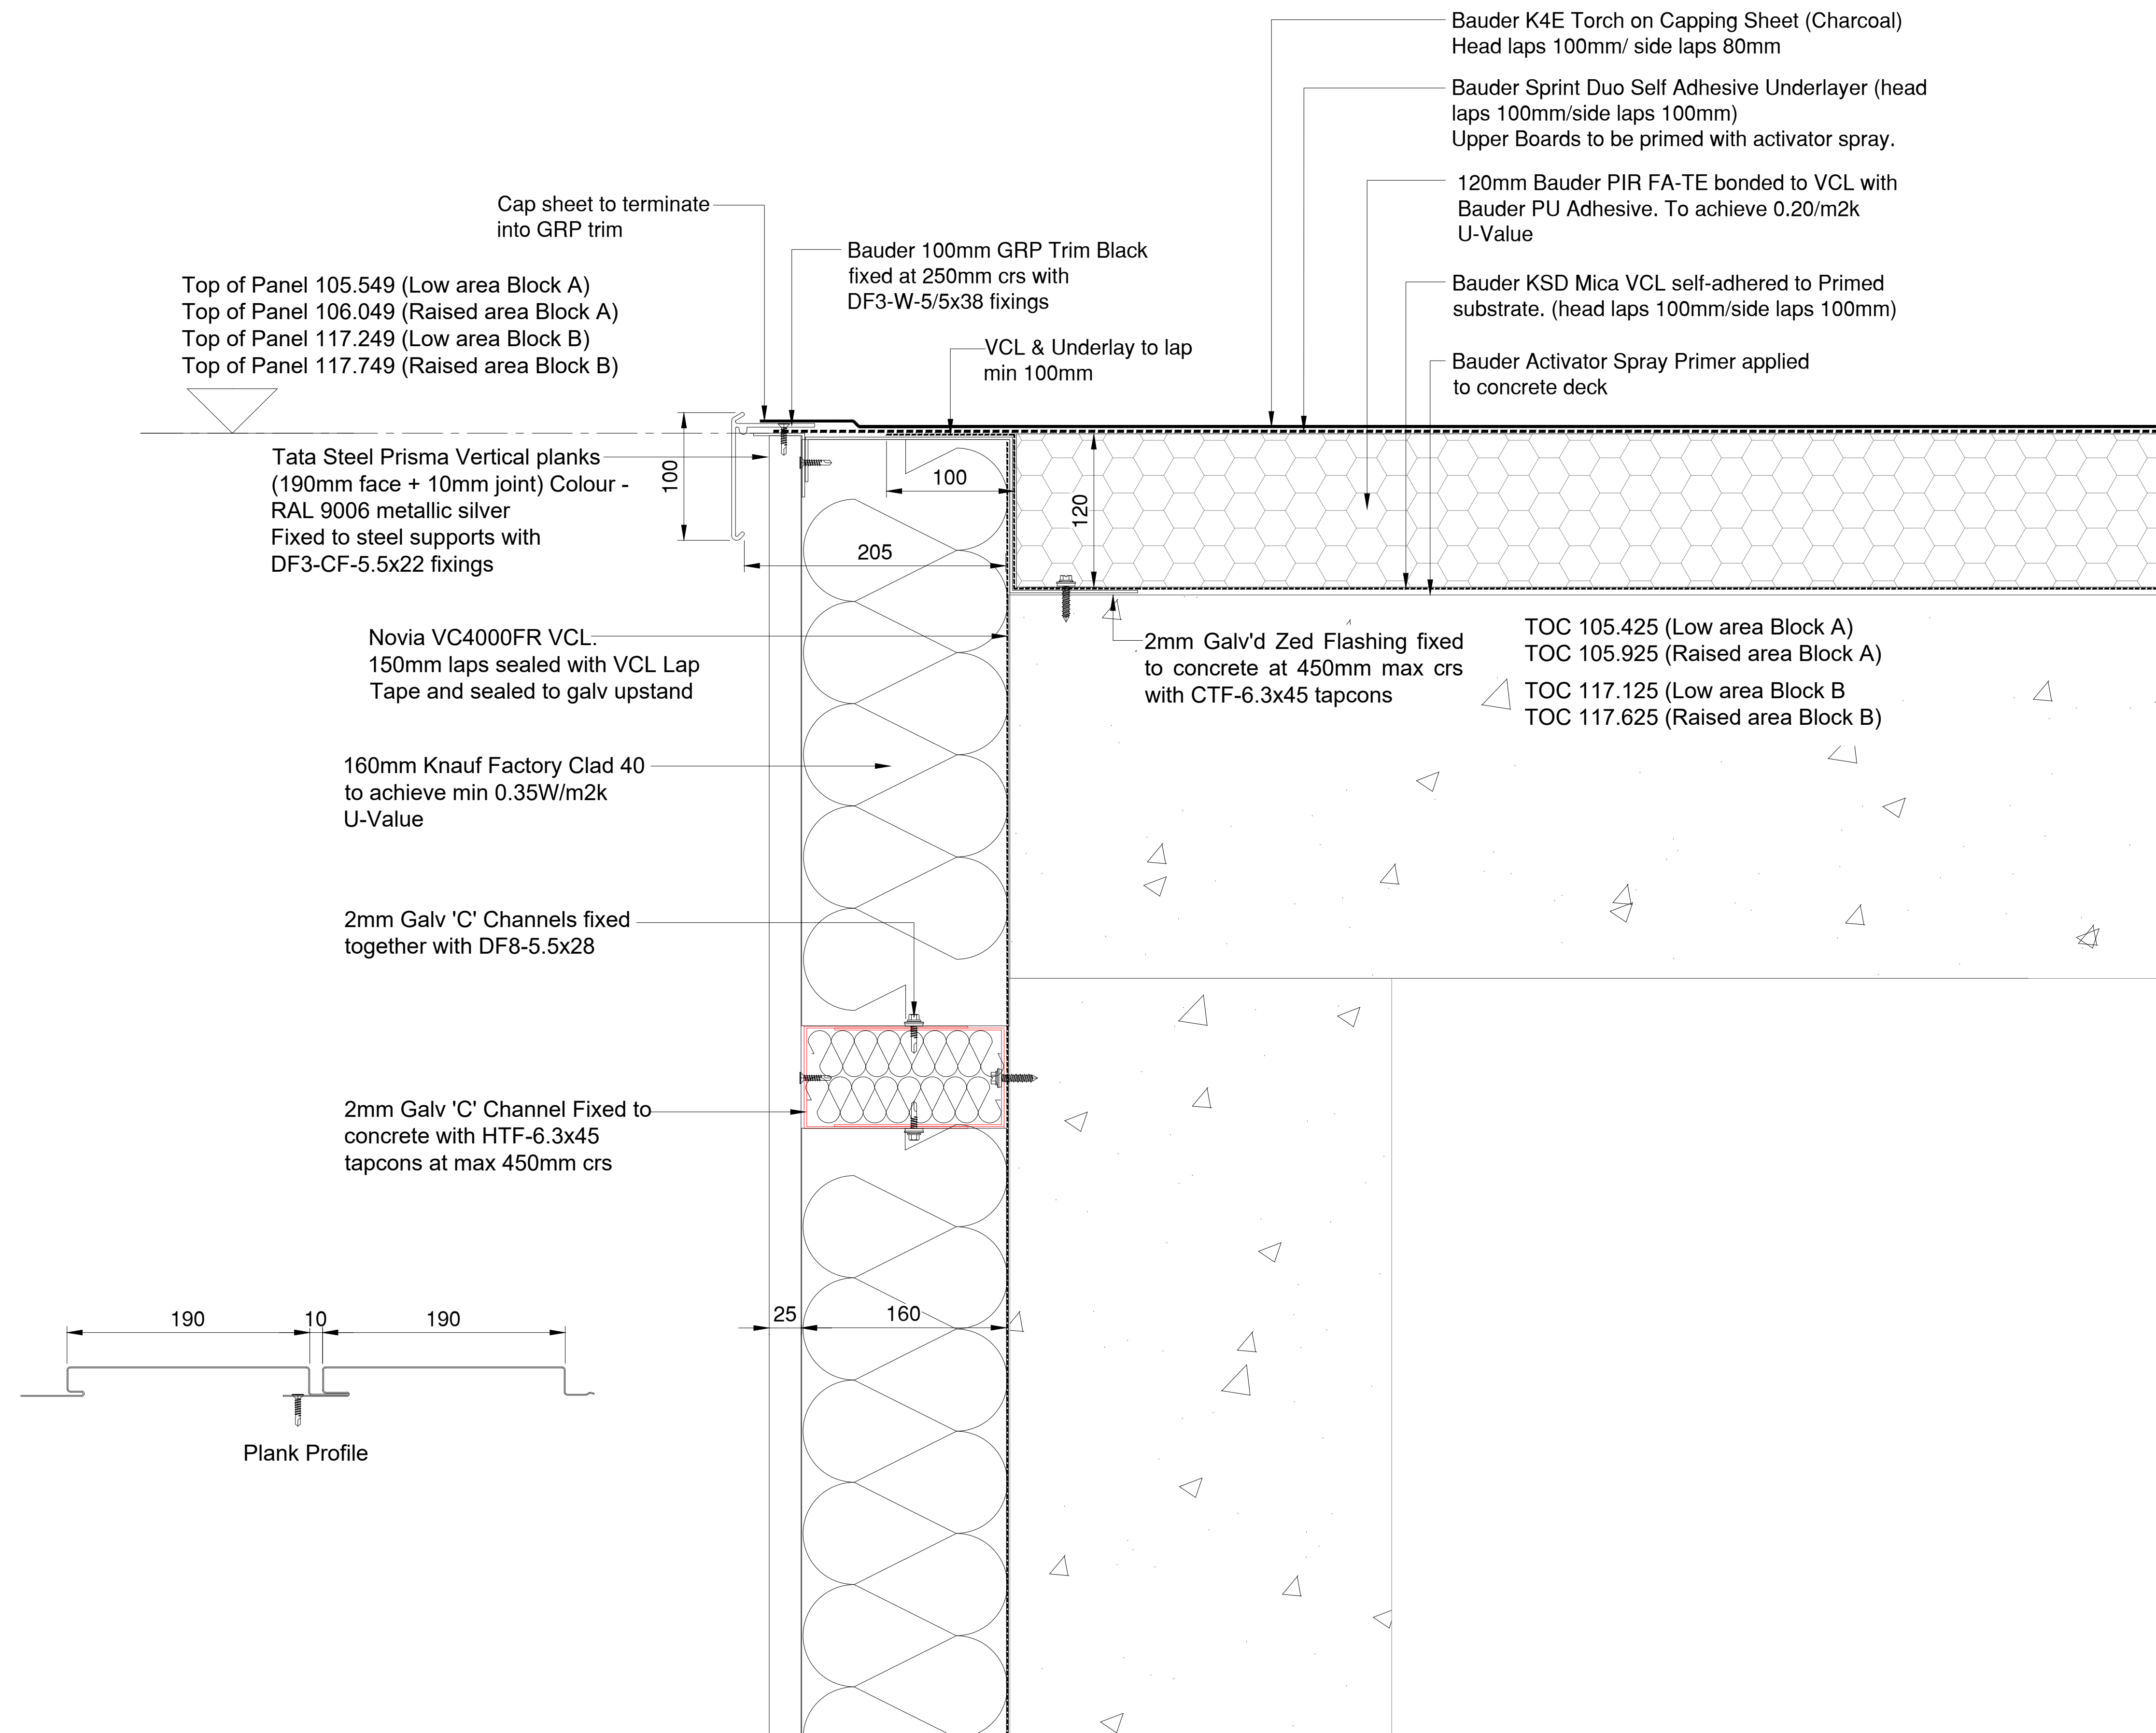

C01	Construction Issue	05.04.24
No.	Description	Date
DRAWING REVISIONS		



Project Name
First Street Roofing

Client
Downing Construction

Architect
Simpson Haugh Architects

Drawing Title
**Cladding Head Detail
at Lift Overrun - Block A & B**

Project Number P222	Drawing Number FSS-PRI-X-RF-008	
First Issue Date 21.03.24	Drawn CM	Revision
Scale d.n.s	Checked -	C01