
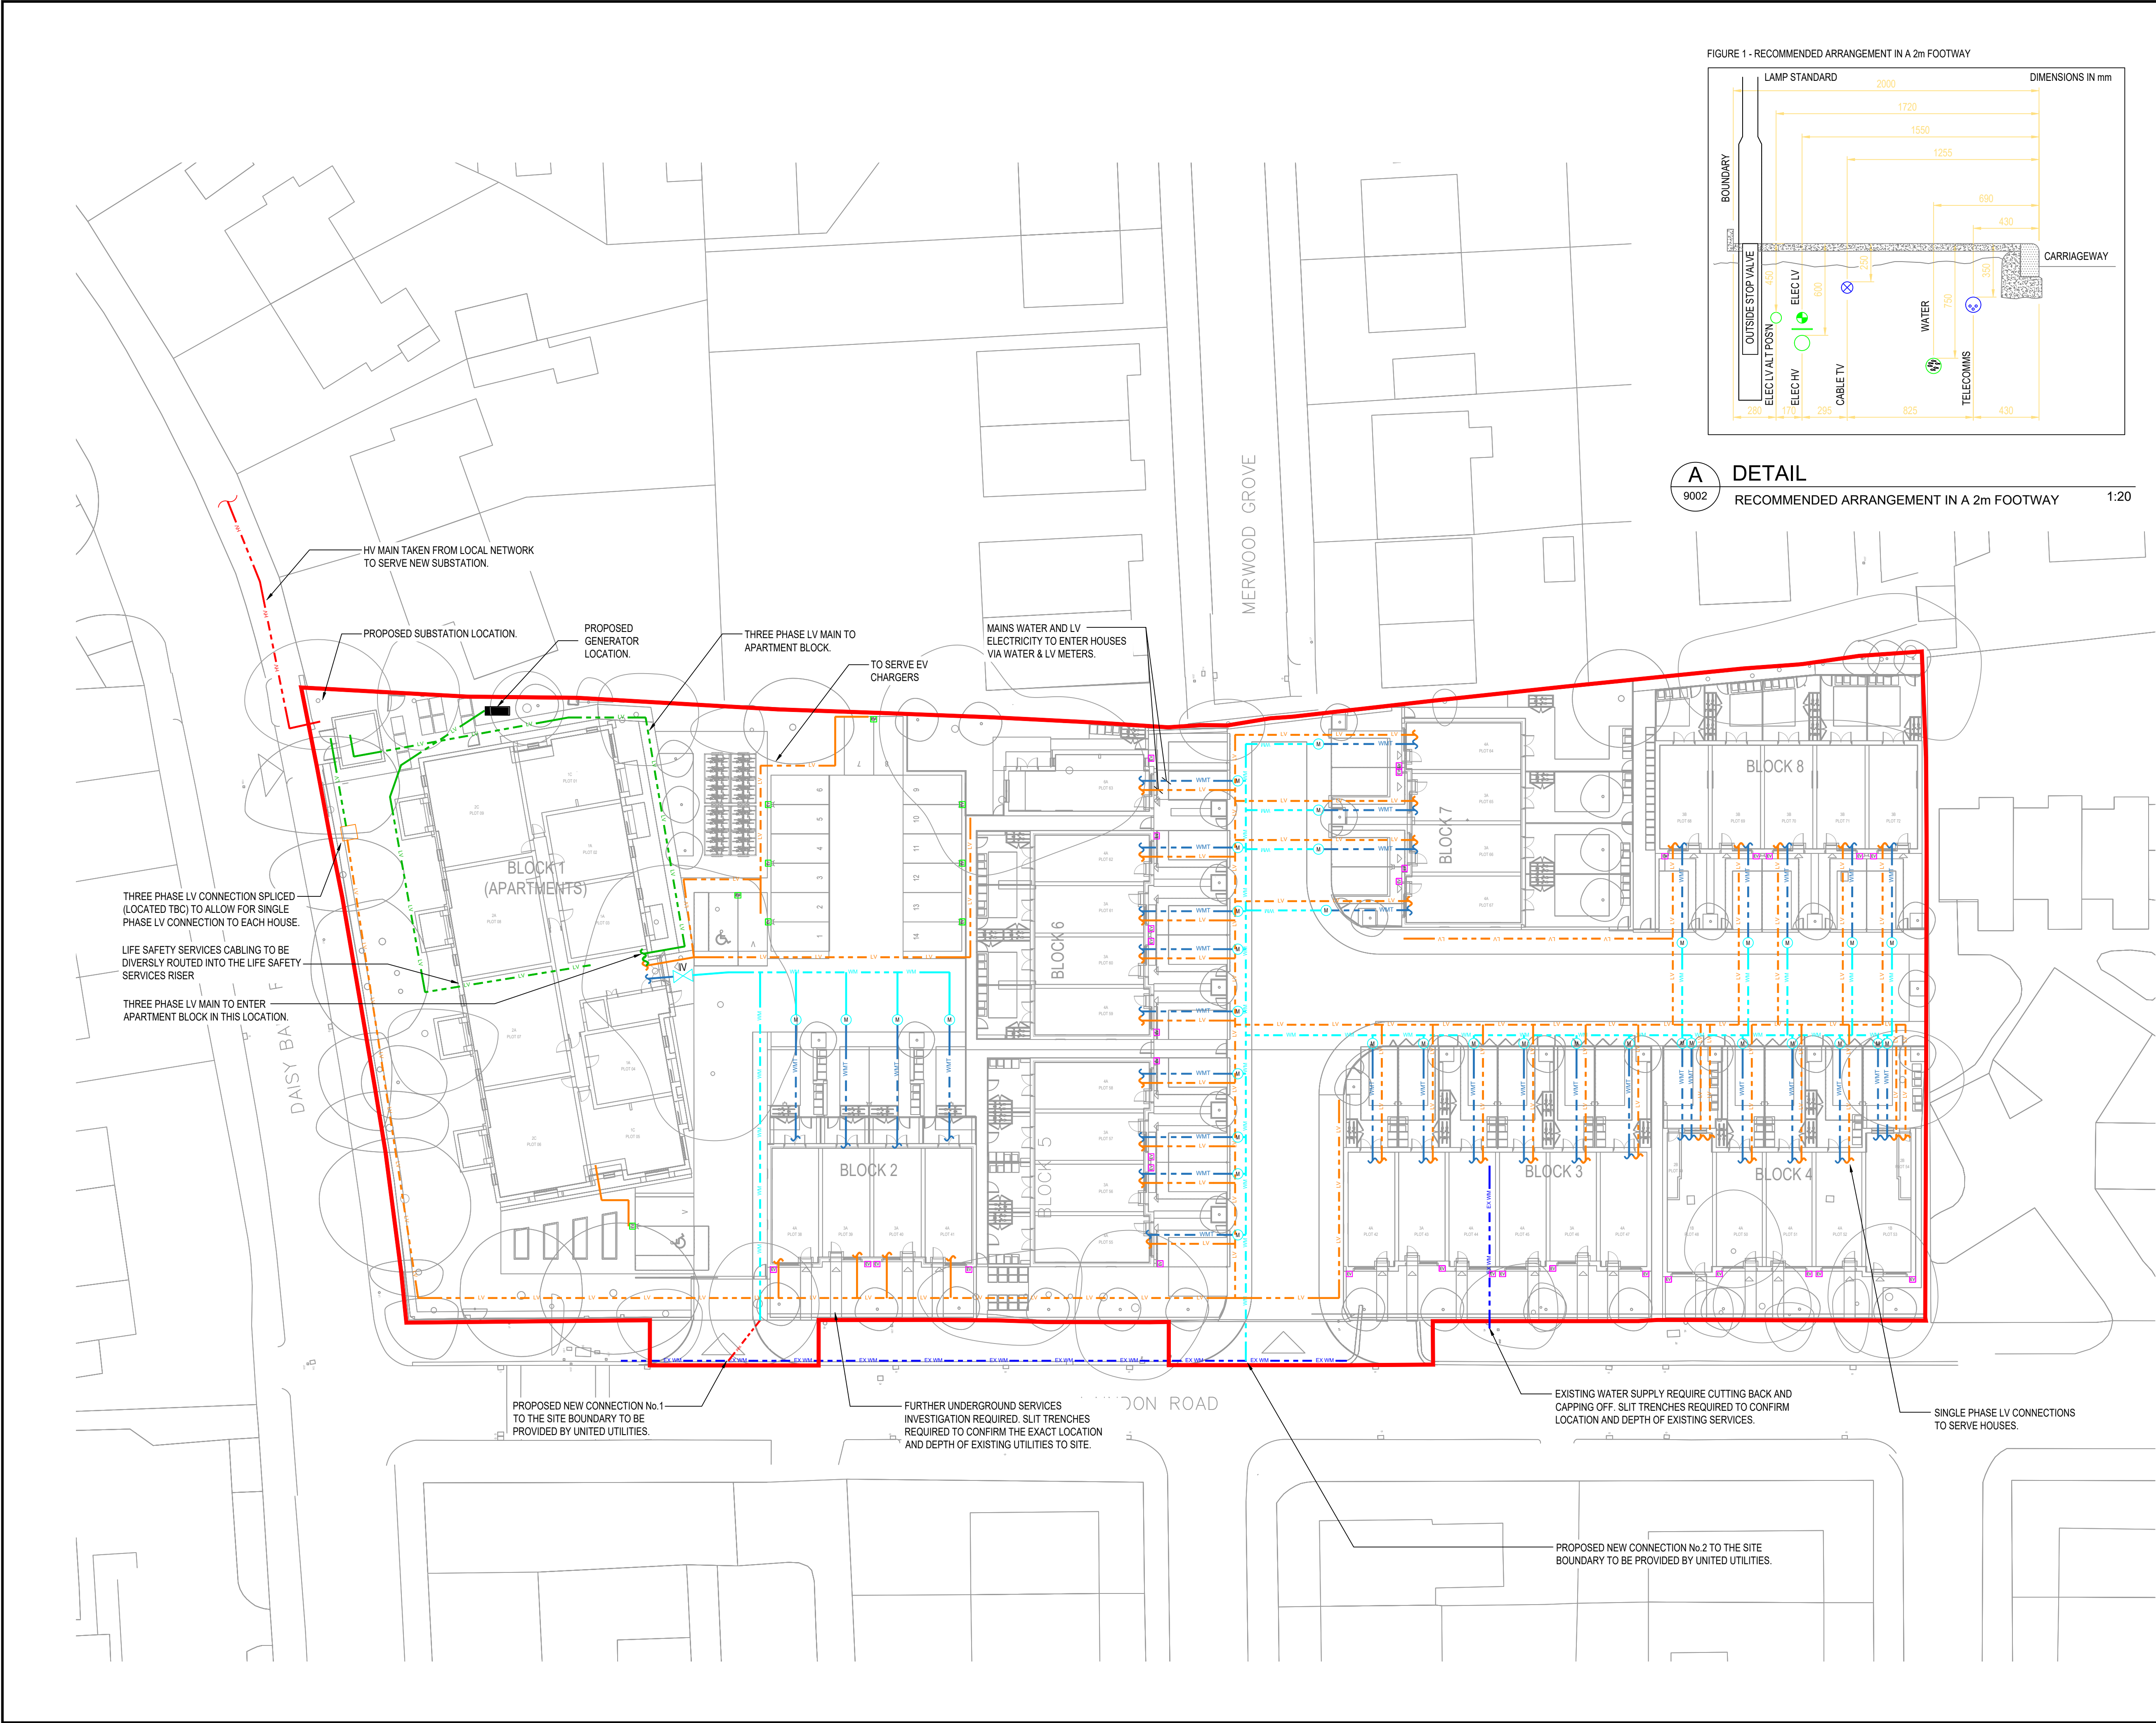


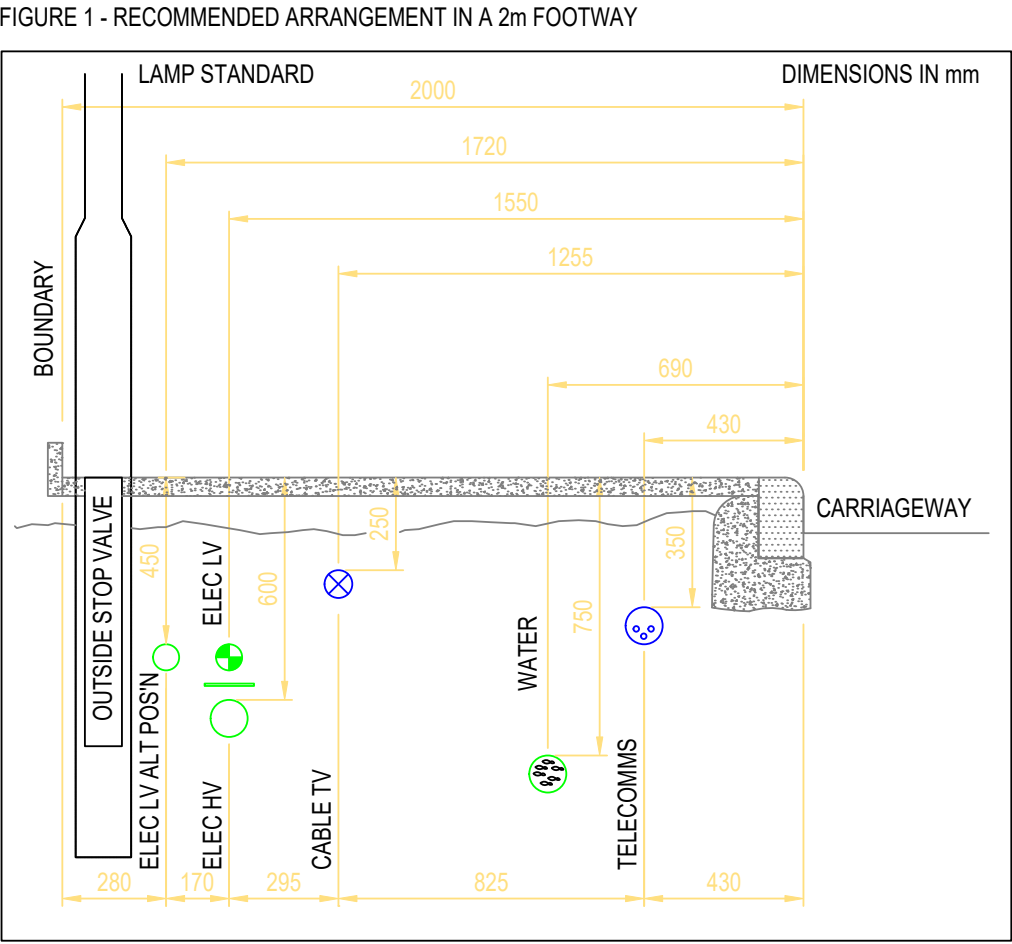

A **DETAIL**
9002 RECOMMENDED ARRANGEMENT IN A 2m FOOTWAY 1:20

This document and its contents are the property of the Purchaser/Employer and Crookes Walker Consulting. They may not be copied or reproduced in any way, in part or whole, without prior written approval of both parties. Violations will result in legal action. This drawing shall be read in conjunction with the CWC Mechanical and / or Electrical Specification(s). DO NOT SCALE FROM THIS DRAWING

DRAWING BACKGROUND(S):		
COMPANY	DRAWING NUMBER	REV
OLLIER SMURTHWAITE	A662_C_100	C

- GENERAL NOTES:
- DO NOT SCALE FROM THIS DRAWING.
 - THIS DRAWING IS TO BE READ IN CONJUNCTION WITH THE COMPLETE TENDER DOCUMENTATION PROVIDED BY THE ARCHITECTURAL AND ENGINEERING DESIGN TEAMS.
 - THIS DRAWING PORTRAYS THE RIBA STAGE 3 PERFORMANCE DESIGN AND IS NOT A CONSTRUCTION OR INSTALLATION DRAWING. CO-ORDINATED INSTALLATION DRAWINGS ARE TO BE PROVIDED BY THE CONTRACTOR. ALL INSTALLATIONS ARE SUBJECT TO FINAL SPATIAL AND SITE COORDINATION.
 - THE CONTRACTOR SHALL REMAIN RESPONSIBLE FOR CHECKING ALL DIMENSIONS AND LEVELS ON SITE PRIOR TO TENDER RETURN. THE CONTRACTOR SHALL ALSO BE REQUIRED TO CHECK DIMENSIONS AND LEVELS PRIOR TO PLACING ORDERS FOR MATERIALS OR SERVICES AND BEFORE COMMENCING ANY MANUFACTURE OR FIXINGS AT ANY POINT.
 - AGREE ALL EQUIPMENT SETTING OUT WITH THE CLIENT TEAM PRIOR TO CONSTRUCTION.
 - CABLE CHAMBER LOCATIONS TBC AT A LATER STAGE.

LEGEND	
SYMBOL	DESCRIPTION
	EXISTING WATER MAIN
	PROPOSED NEW WATER CONNECTION FROM SITE BOUNDARY BY UNITED UTILITIES
	SINGLE PHASE LV CABLE
	THREE PHASE LV CABLE
	SITE BOUNDARY LINE
	MAINS COLD WATER PIPEWORK INSTALLED BY CONTRACTOR
	UTILITY WATER METER WITHIN BELOW GROUND ACCESS CHAMBER TO UNITED UTILITY REQUIREMENTS
	ISOLATING VALVE WITHIN BELOW GROUND ACCESS CHAMBER
	PODPOINT SOLO 3
	PODPOINT TWIN CHARGER

P8	31/07/24	EVC LOCATION AMENDED	BS	SU
P7	22/07/24	GENERATOR ADDED	BS	SU
P6	14.08.23	EV POSITIONS ADDED	GF	JB
P5	01.09.23	STAGE 4 DRAFT	LG	JB
P4	31.08.23	PRELIMINARY STAGE 4 DRAWINGS FOR COMMENT	GF	JB
P3	08.08.23	NEW LAYOUT/UPDATES	GF	JB
P2	04.08.23	STAGE 3	GF	JB
P1	22.12.22	STAGE 3 DRAFT	GF	JB
Rev	Date	Description	Eng	Chk



Suite 9a, Bloc, 17 Marble Street
Manchester M2 3AW
Tel: 0161 834 9999

The Plaza, Old Hall Street,
Liverpool L3 9QJ
Tel: 0151 600 5409

55 Colmore Row, Birmingham B3 2AA
Tel: 0121 262 4046
E-mail: admin@cwcon.co.uk
Website: www.cwcon.co.uk

Client

BRITANNIA GROUP

Project

**VICTORIA PARK
DAISY BANK ROAD
MANCHESTER**

Drawing Title

**PROPOSED UTILITY SERVICES
LAYOUT**

Status

STAGE 4 DRAFT

Project No. 2482	Drawn WN	Scale / Paper Size 1:250 @ A1	Rev P8
Drawing No. 2482-CWC-XX-00-DR-ME-9001			