


Victoria Point - Manchester

20/03/2024

Outline Construction Programme

Quartz - Knockmoy Consultancy

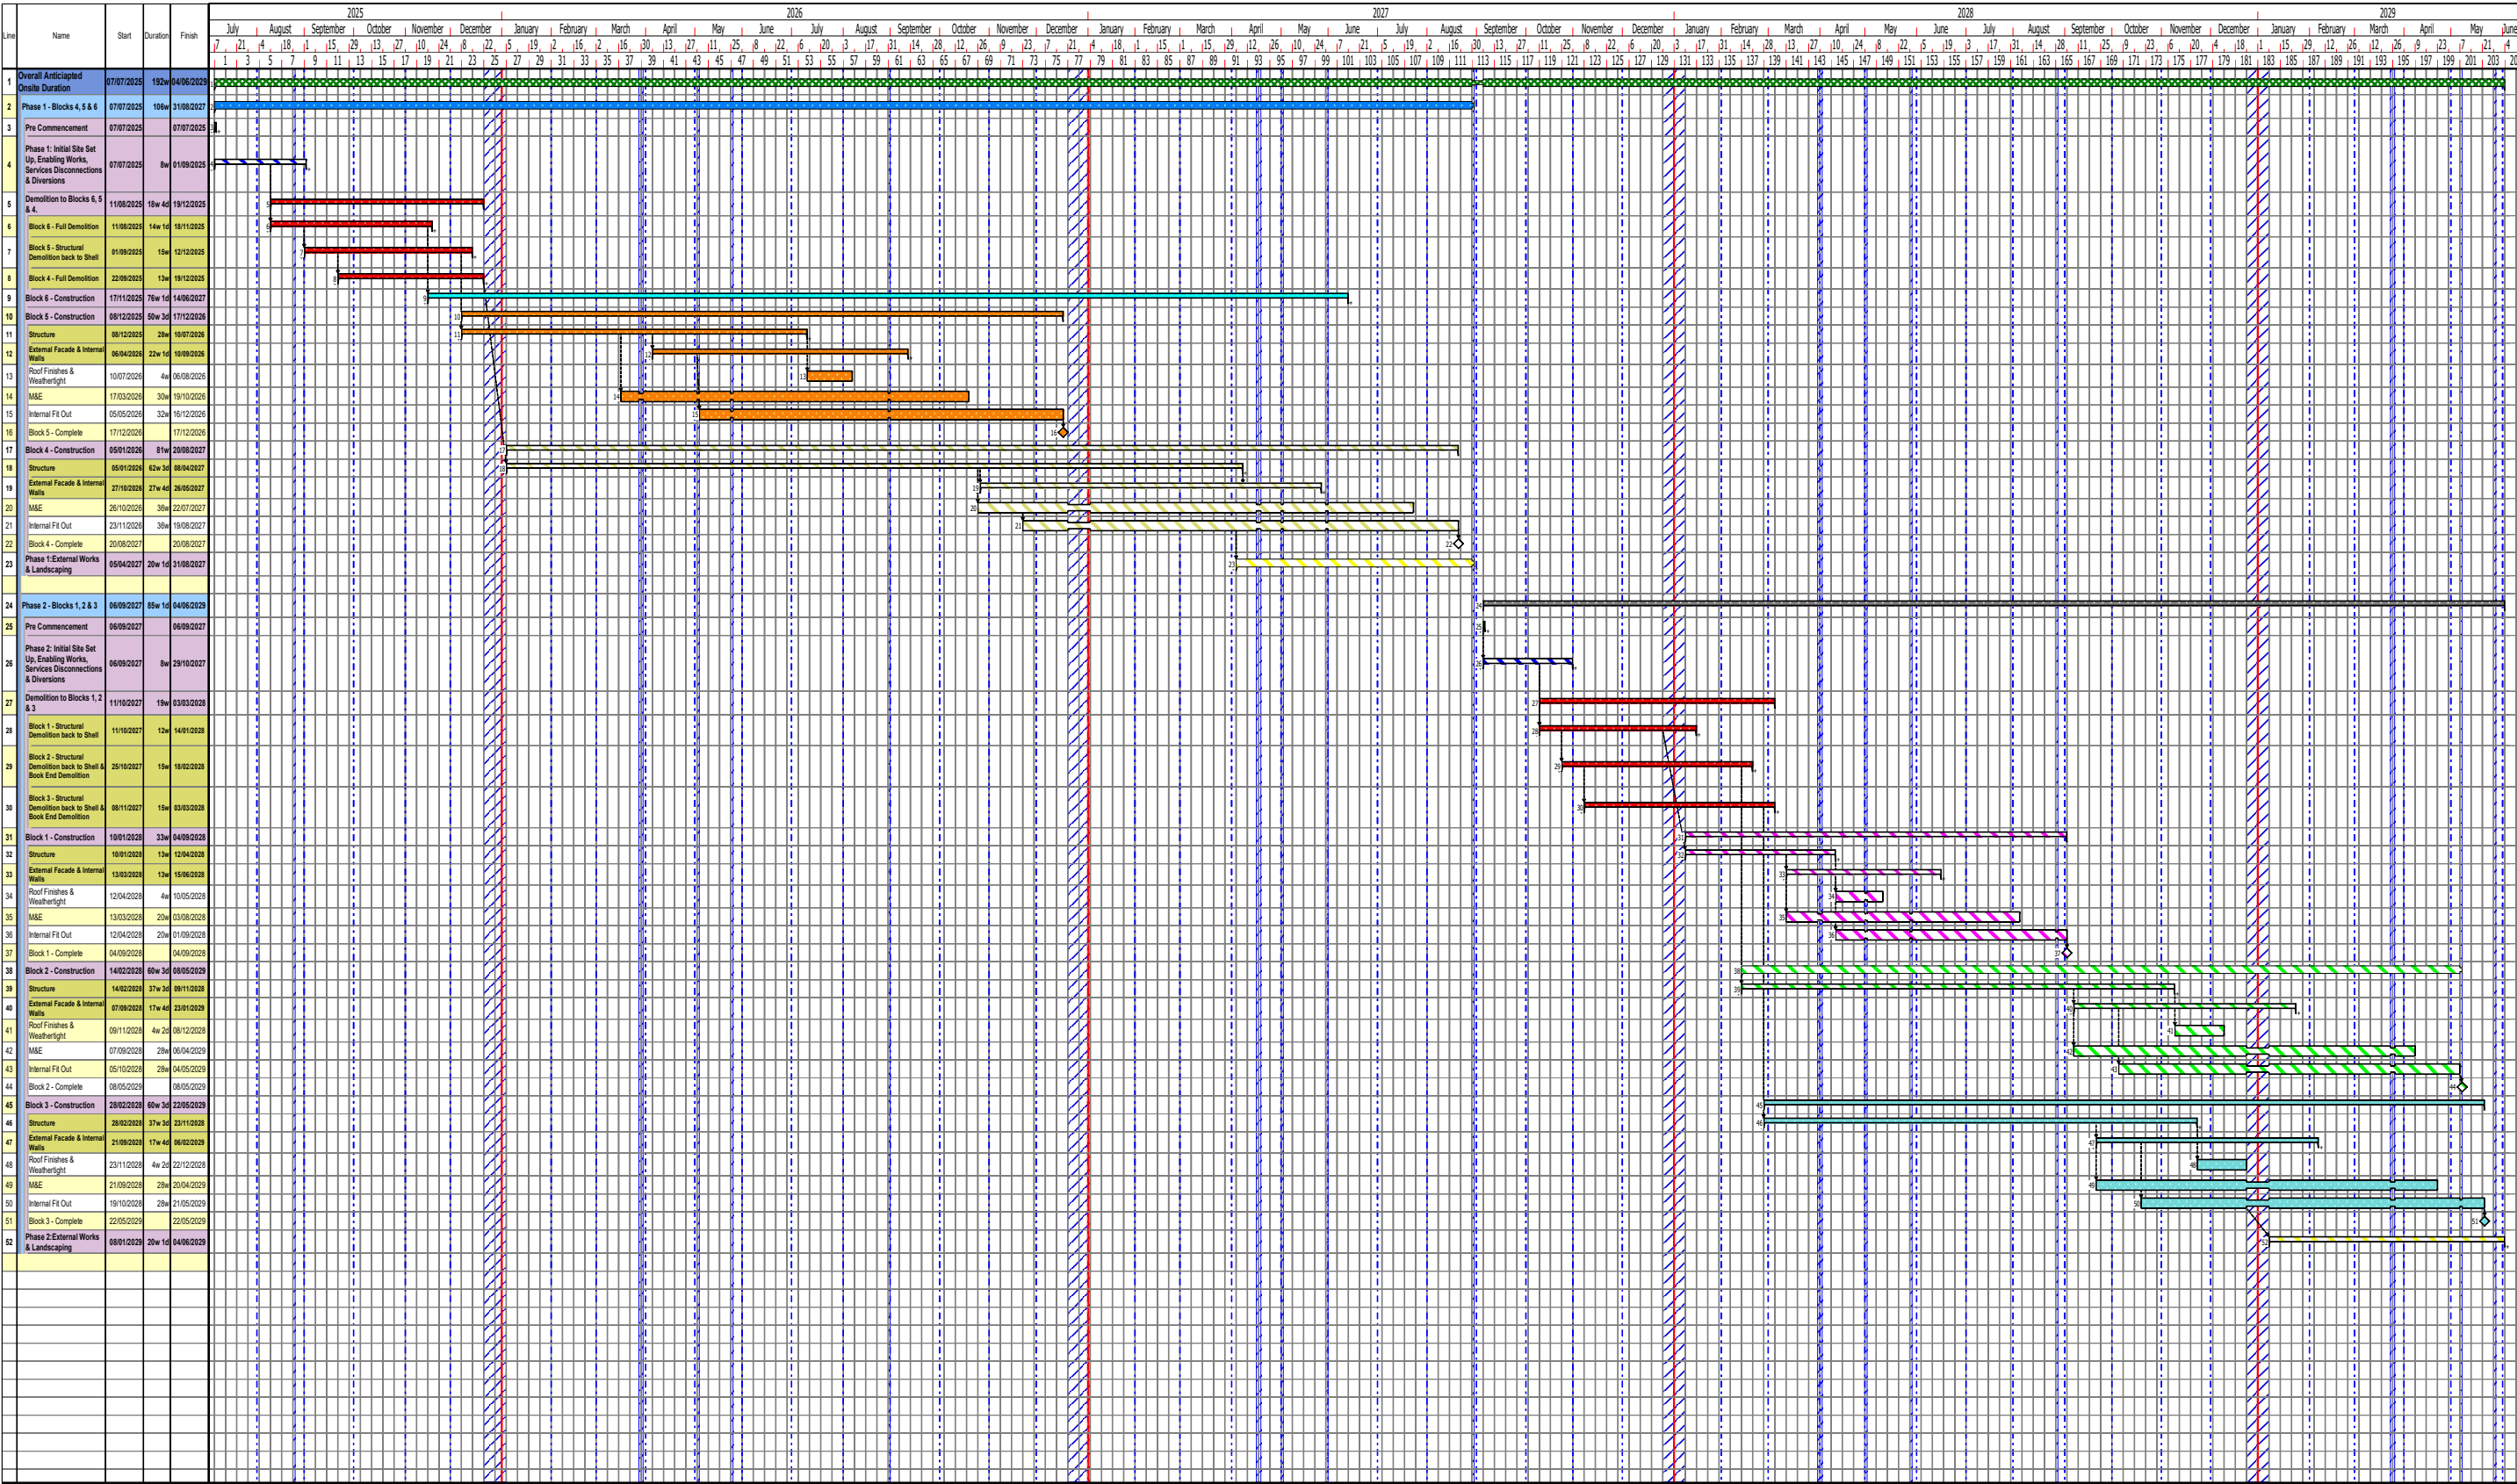

Trades Contractor Procurement Stages Construction

Phase 1 - Overall Duration Blocks 4, 5 & 6

Pre Commencement

Initial Site Set Up & Enabling Works

Demolition & Structural Works

Block 6 Construction

Block 5 Construction

Block 4 Construction

External Works & Finishes

Phase 2 - Overall Duration Blocks 1, 2 & 3

Block 1 Construction

Block 2 Construction

Block 3 Construction

Milestone Appearances

Start Milestone

Drawn by: TM

Dwg No. 00001

Revision No. A

Notes: Planning Draft