

Note:
Do not scale from this drawing.
Dimensions are to be checked on site.
If in doubt please ask.

General Notes

The existing general arrangement base drawings (plans, sections and elevations) are based upon 2010 data and in some instances, may not reflect the current arrangement. Dimensions and arrangements must be checked for accuracy onsite by the contractor, prior to any works commencing, ordering or manufacture / fabrication of any elements or components.

Any discrepancies / irregularities must be reported to the CA immediately.

No work shall commence until any such discrepancies have been resolved.

Limitations

The drawings are based upon existing data and no concealed and / or hidden spaces have been exposed and / or opened up for inspection, unless specifically highlighted. Therefore, the arrangement and interfacing illustrated across details are purely indicative / approximate only. The accuracy of the survey data graphically presented cannot be confirmed. These drawings are for tender purposes only.


NOTE These drawings are to be read in conjunction with Key Plan L (01)007.

GENERAL NOTE:
Exact volume of ballast is unknown. Surface dramatically undulates. All existing ballast is to be removed within the area identified, to expose the concrete slab and drainage channels across the top of the Viaduct, allowing for waterproofing works to take place.

All existing railway tracks, sleepers (timber & concrete), rails and fasteners are to be carefully lifted, stored and retained for future reinstatement.

KEY

- Temporarily remove
- Demolition / Removal

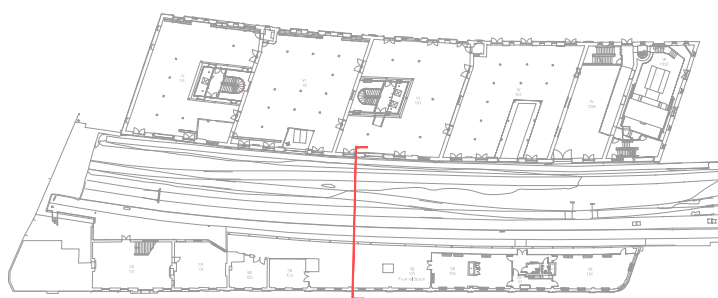

Key Plan
Scale 1:1250

NOTE:

Precedence:

The contractor must read in association with all Landscape Architect, Structural & Civil Engineers packages.

Separate Landscaping, Structural & Civil Engineers proposals take precedent over indicative architectural information.

P3	13/03/24	Scale bar added
P2	08/03/24	Railway sleepers and ballast amended for removal
P1	01/03/24	Issued for planning

Rev Date/Intls Details

© The moral rights of the author are hereby asserted.
The drawing and design is the sole property of Buttriss Ltd and must not be reproduced without permission.
Buttriss Ltd is Registered in England and Wales: 5303073

SCIENCE+
INDUSTRY
MUSEUM

Buttriss

41 Bengall St
Manchester
M4 6AF
T 0161 236 3303
E contact@buttriss.net
W www.buttriss.net

Project Title LANDSCAPING
Client SCIENCE & INDUSTRY MUSEUM
Location MANCHESTER


Drawing Title Viaduct
Typical Viaduct Section
Demolition & Removals

Date 18/04/23 Scale 1:50
Checked AS Orig Paper Size A1

Status PLANNING

Project: Origin: Zone: Level: Type: Disc: Number: Rev:

9488 - BUT - L - XX - DR - A - (03)101 - P3

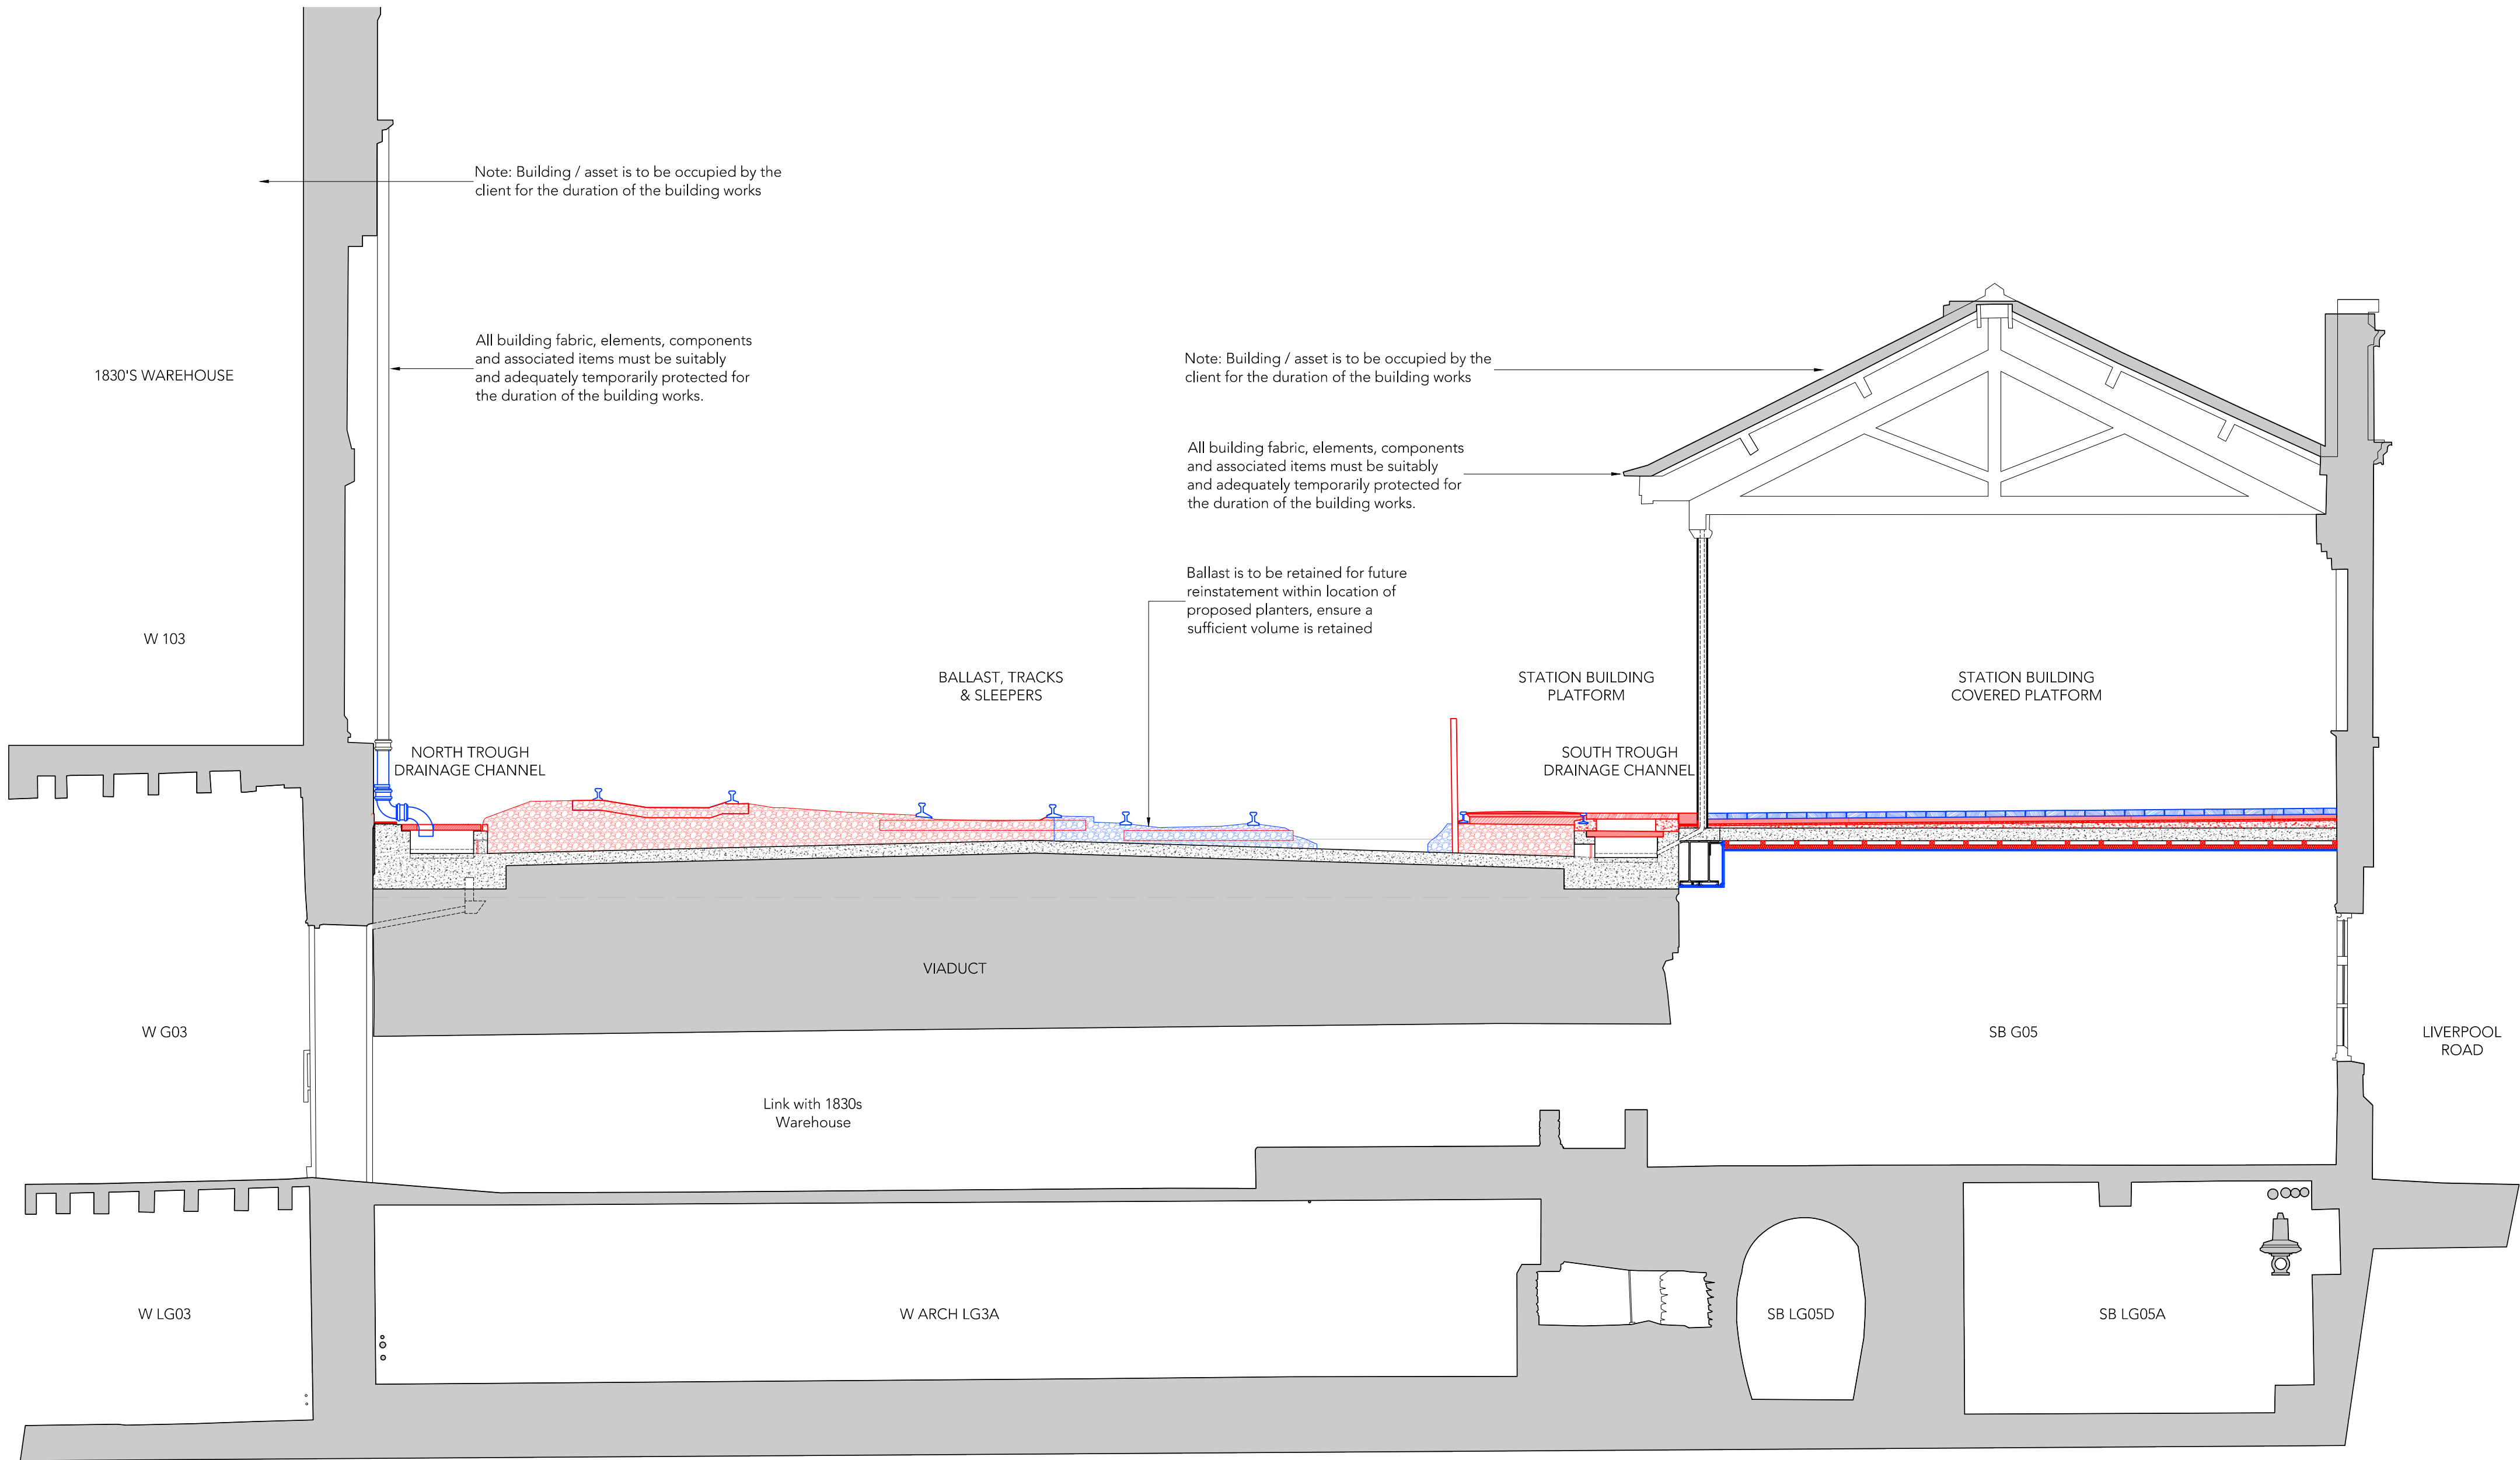

Typical Viaduct Section J-J Demolition & Removals
Scale 1:50

