
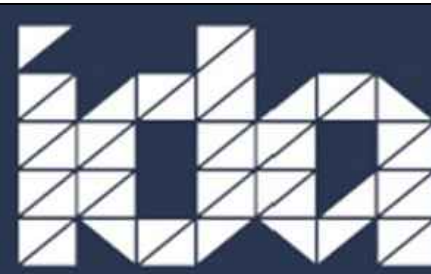
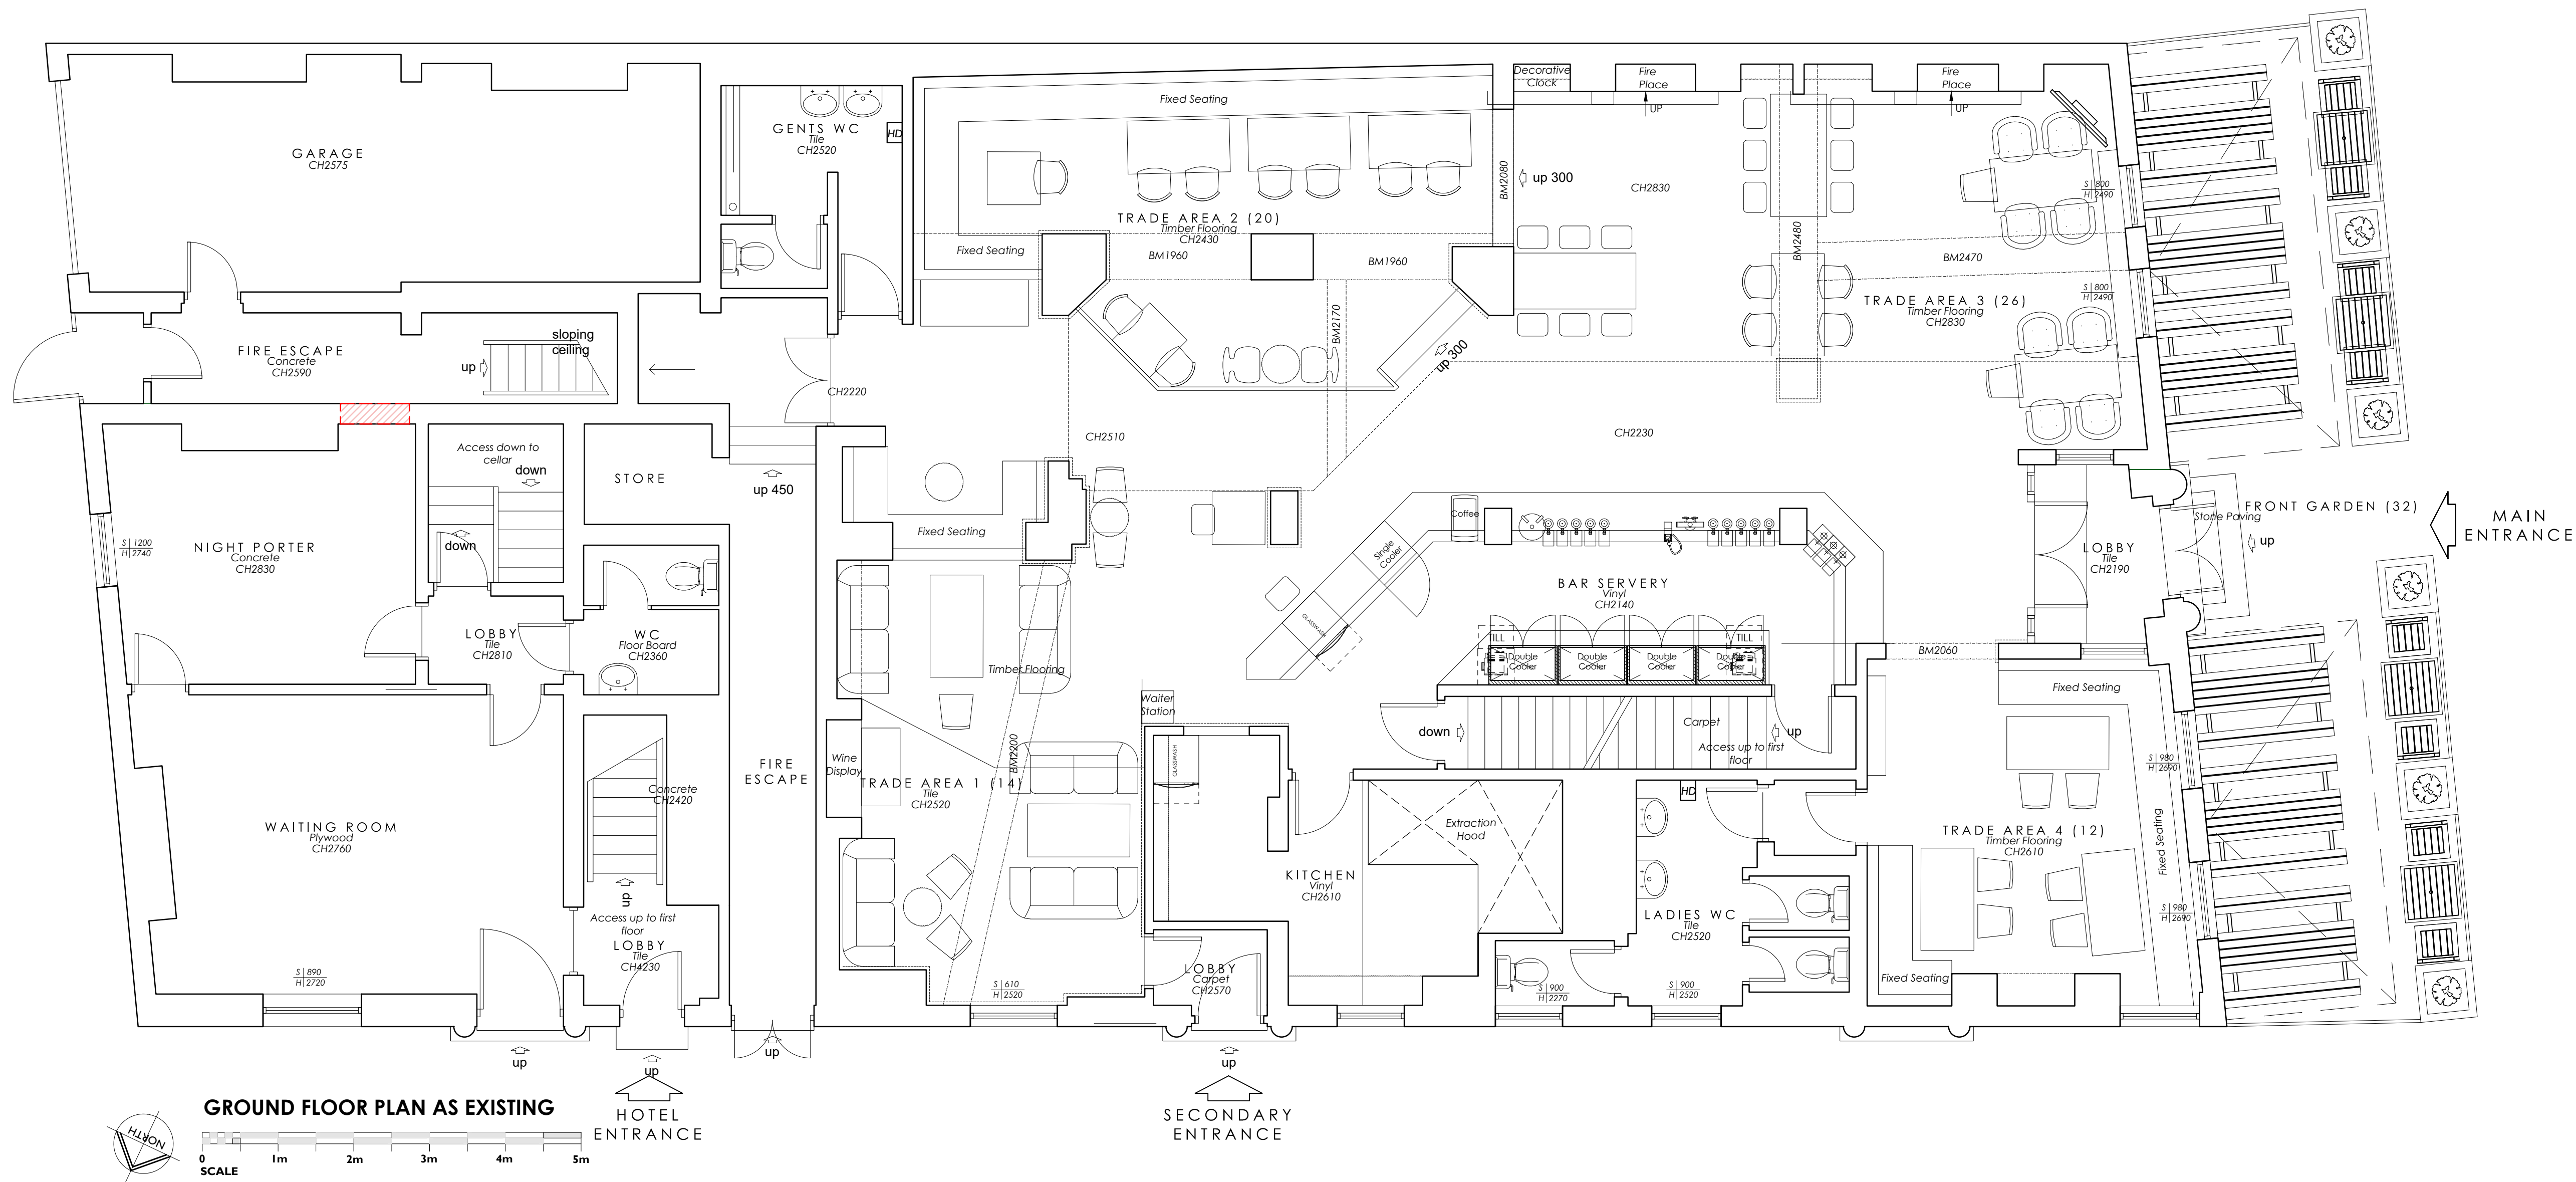


"Copyright in this drawing remains with the designer. Responsibility is not accepted for errors made by others in scaling from this drawing. All construction information should be taken from figured dimensions only. Check all dimensions on site. In case of any discrepancy, refer query to the designer."

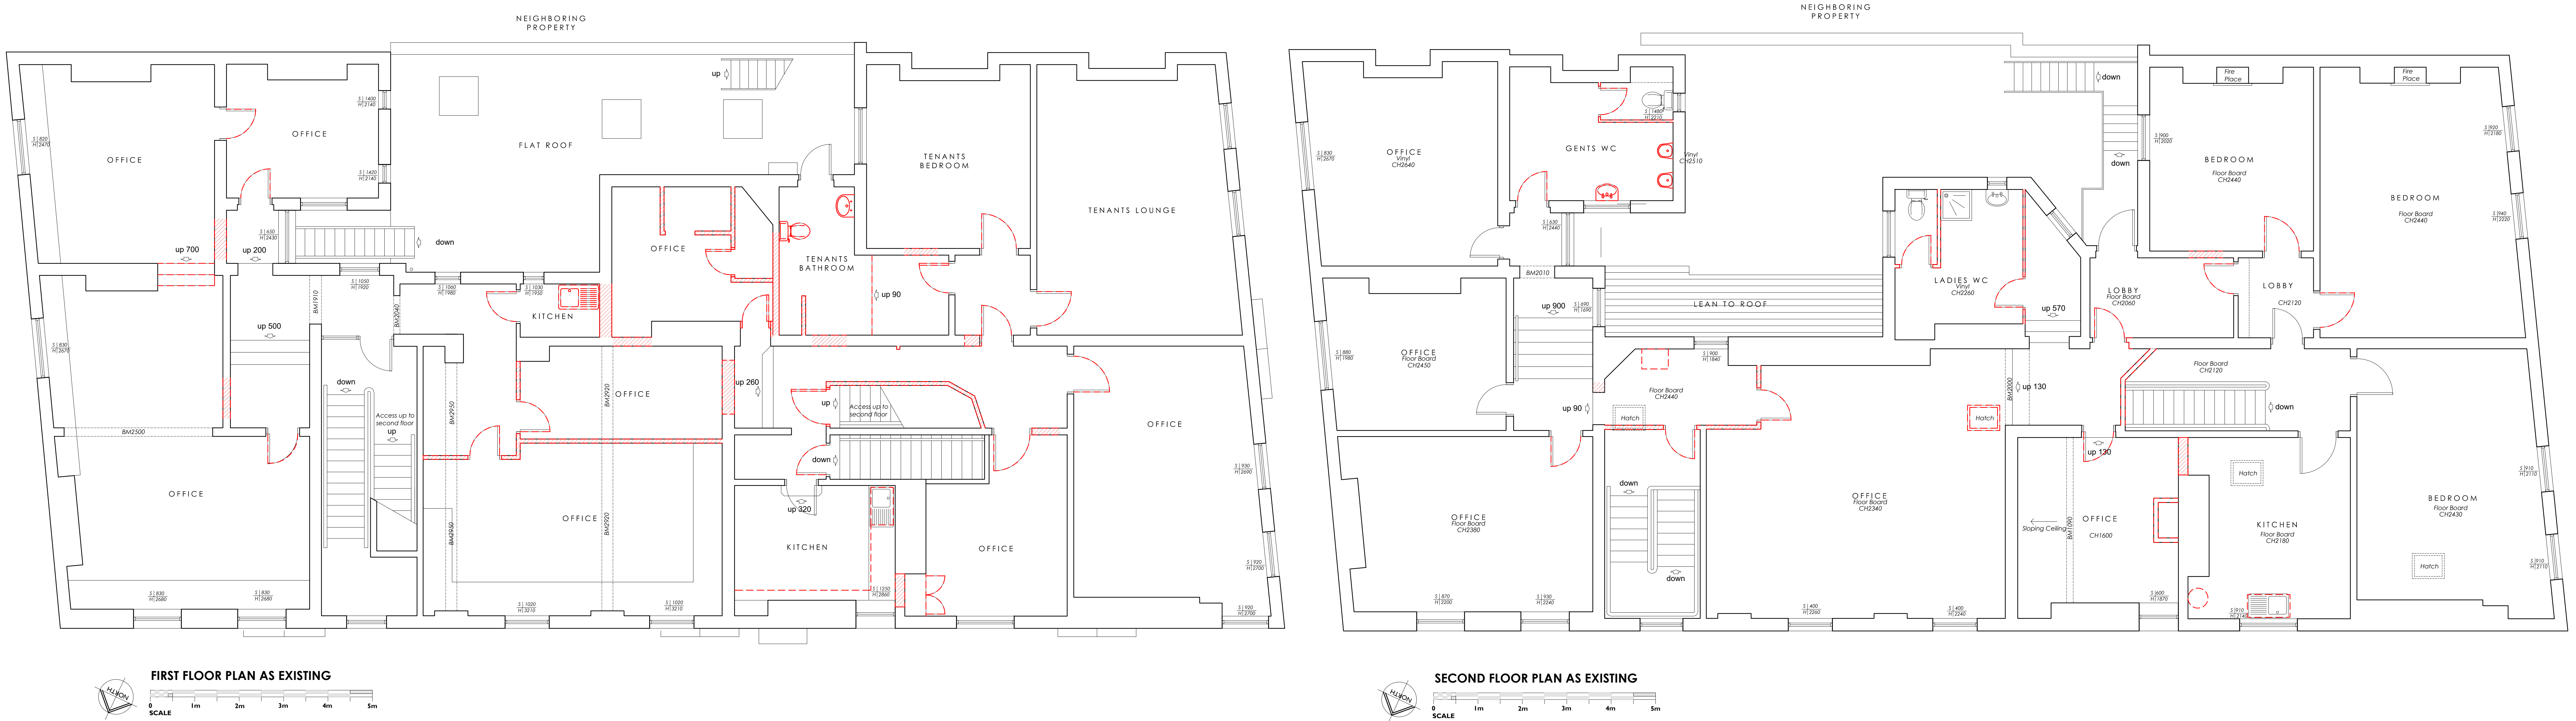

A	Updated to LPA comments.	MG	17-1-24
Rev	Description	By	Date

INVENTIVE DESIGN ASSOCIATES
ARCHITECTURE & INTERIOR DESIGN

57 Station Road, Cheadle Hulme
Stockport, Greater Manchester SK8 7AA
Company Reg No: 9251414

TRUST PUBS
The Brunswick
97 Piccadilly, Manchester M1 2DB
REMOVALS PLAN

0161 428 0310
office@inventiveda.com
www.inventiveda.com
@inventiveda

DRAWN	ICR	DATE	14/11/21	DRAWING NO.	22108-102
SCALE	1:50@A0	REV.	A		