


Flat 3

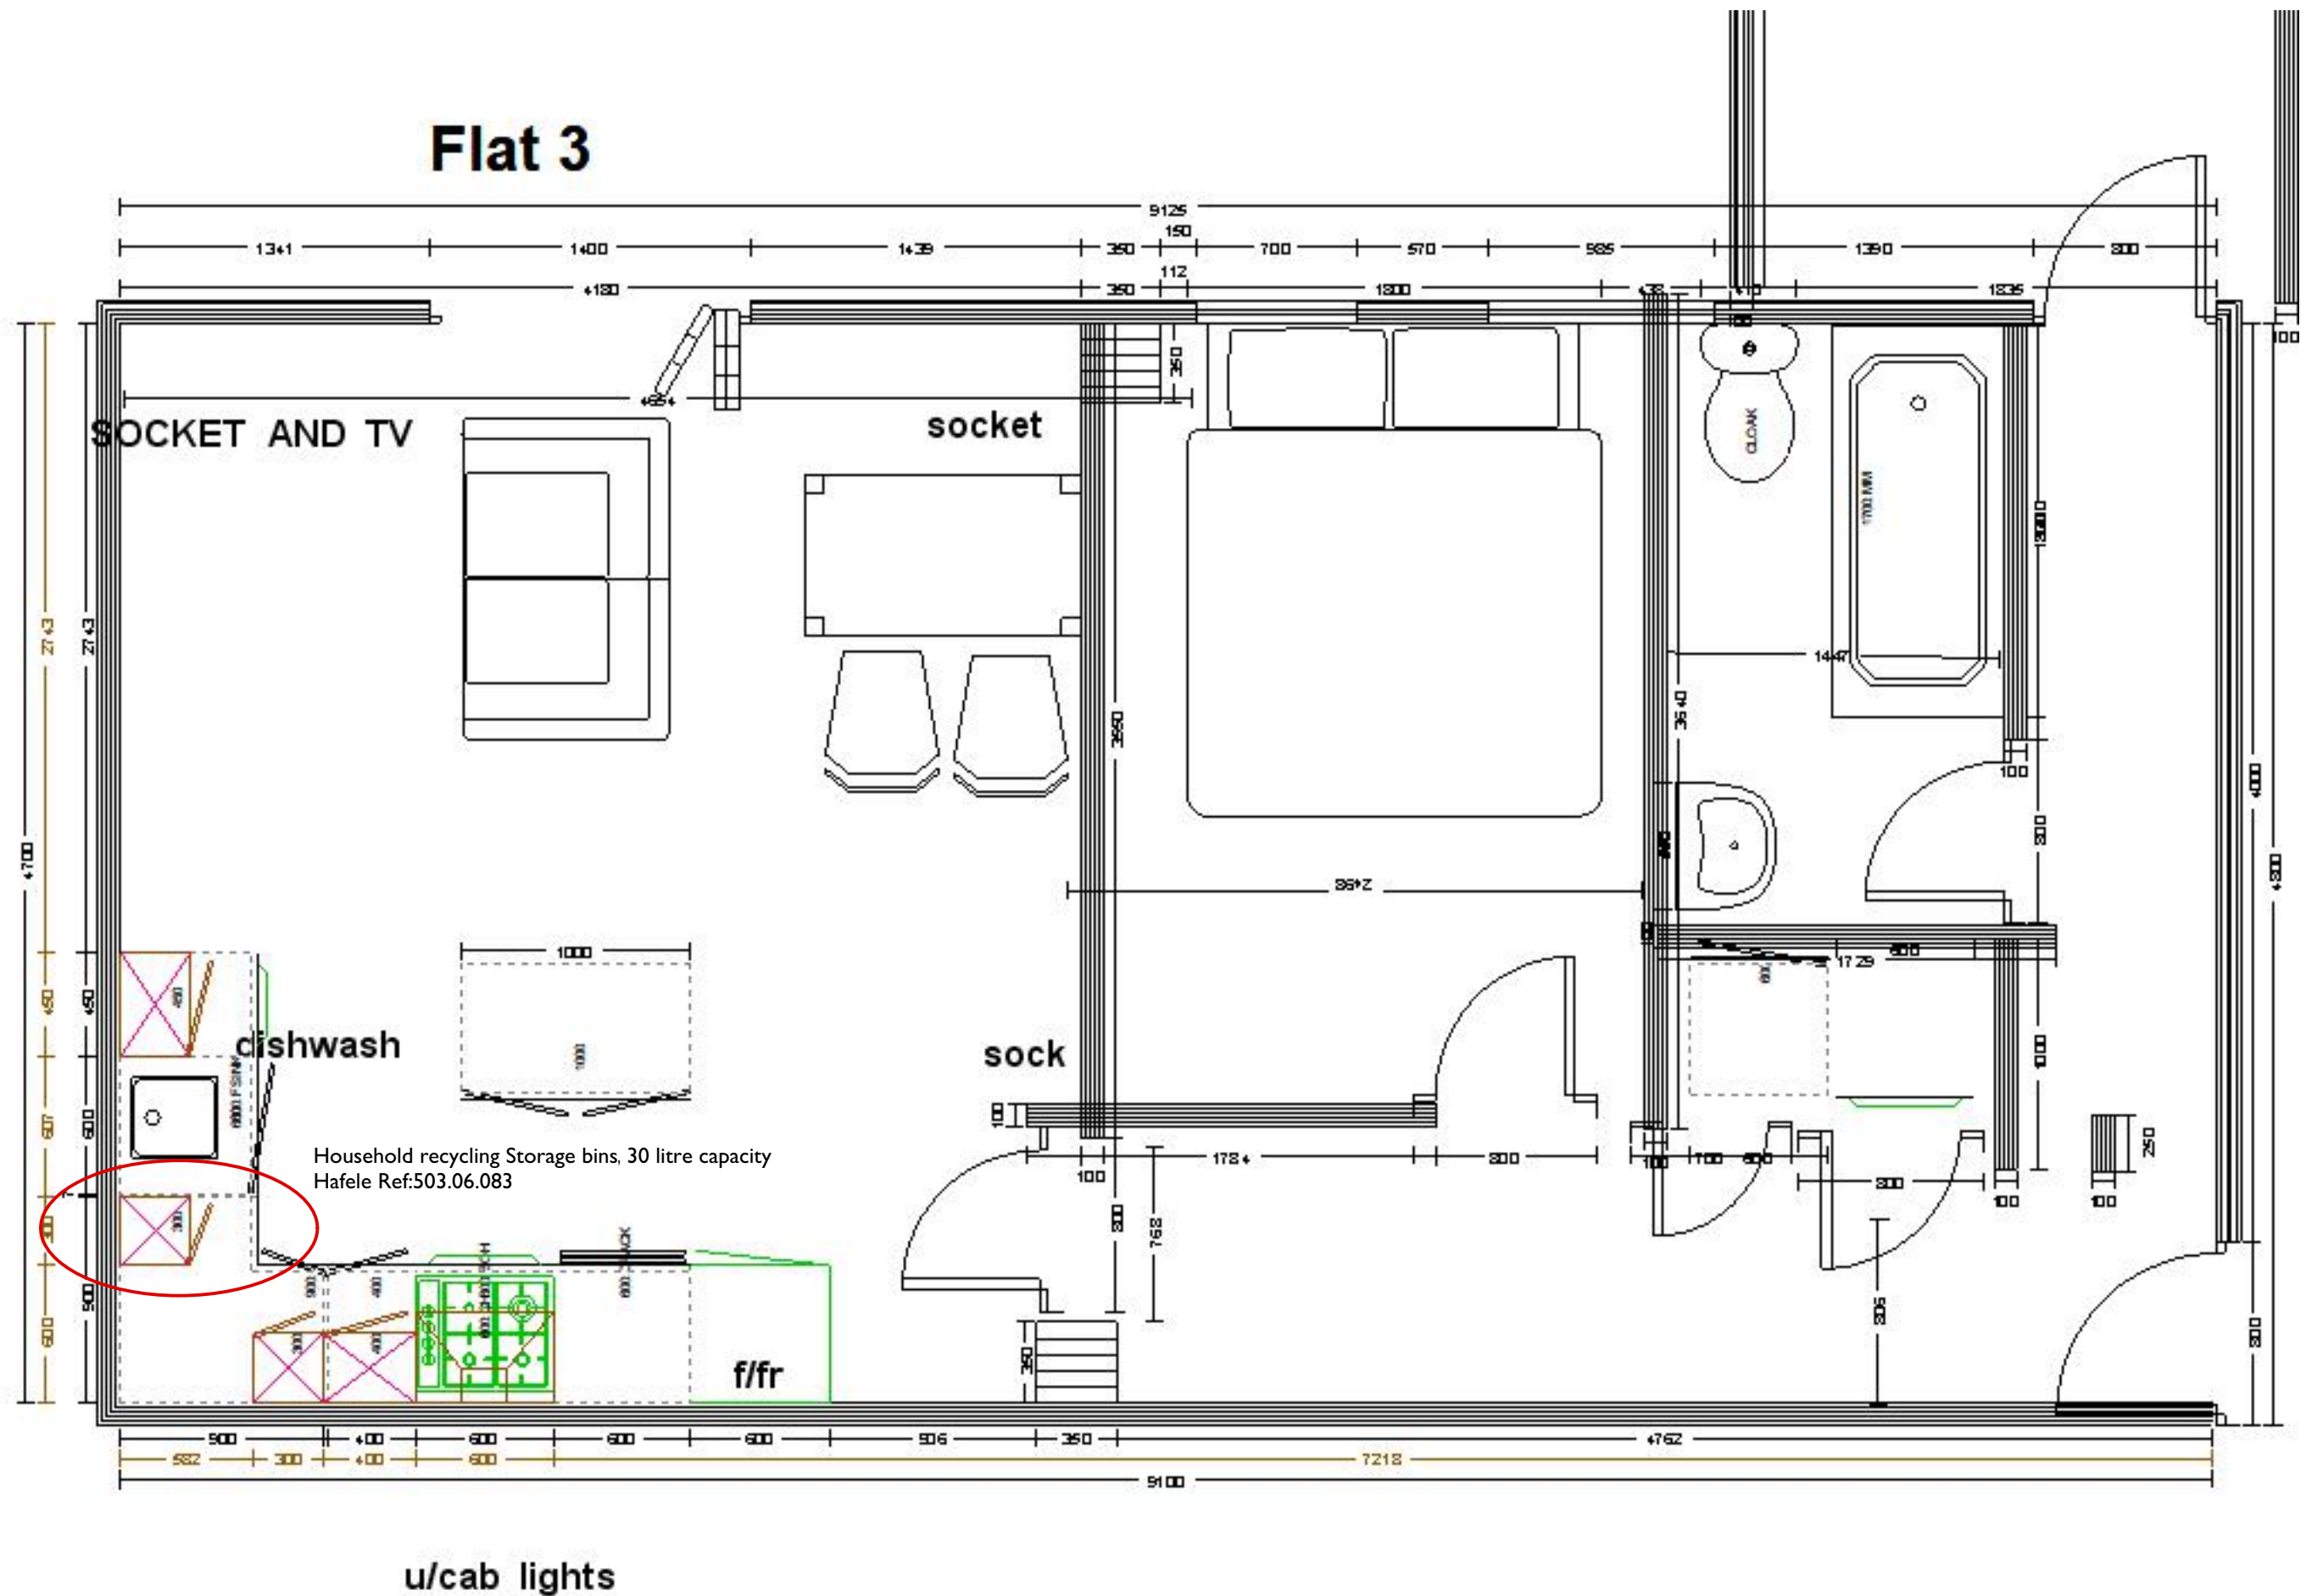

Apartment 03, 24 Whalley Range - Proposed Kitchen Layout