



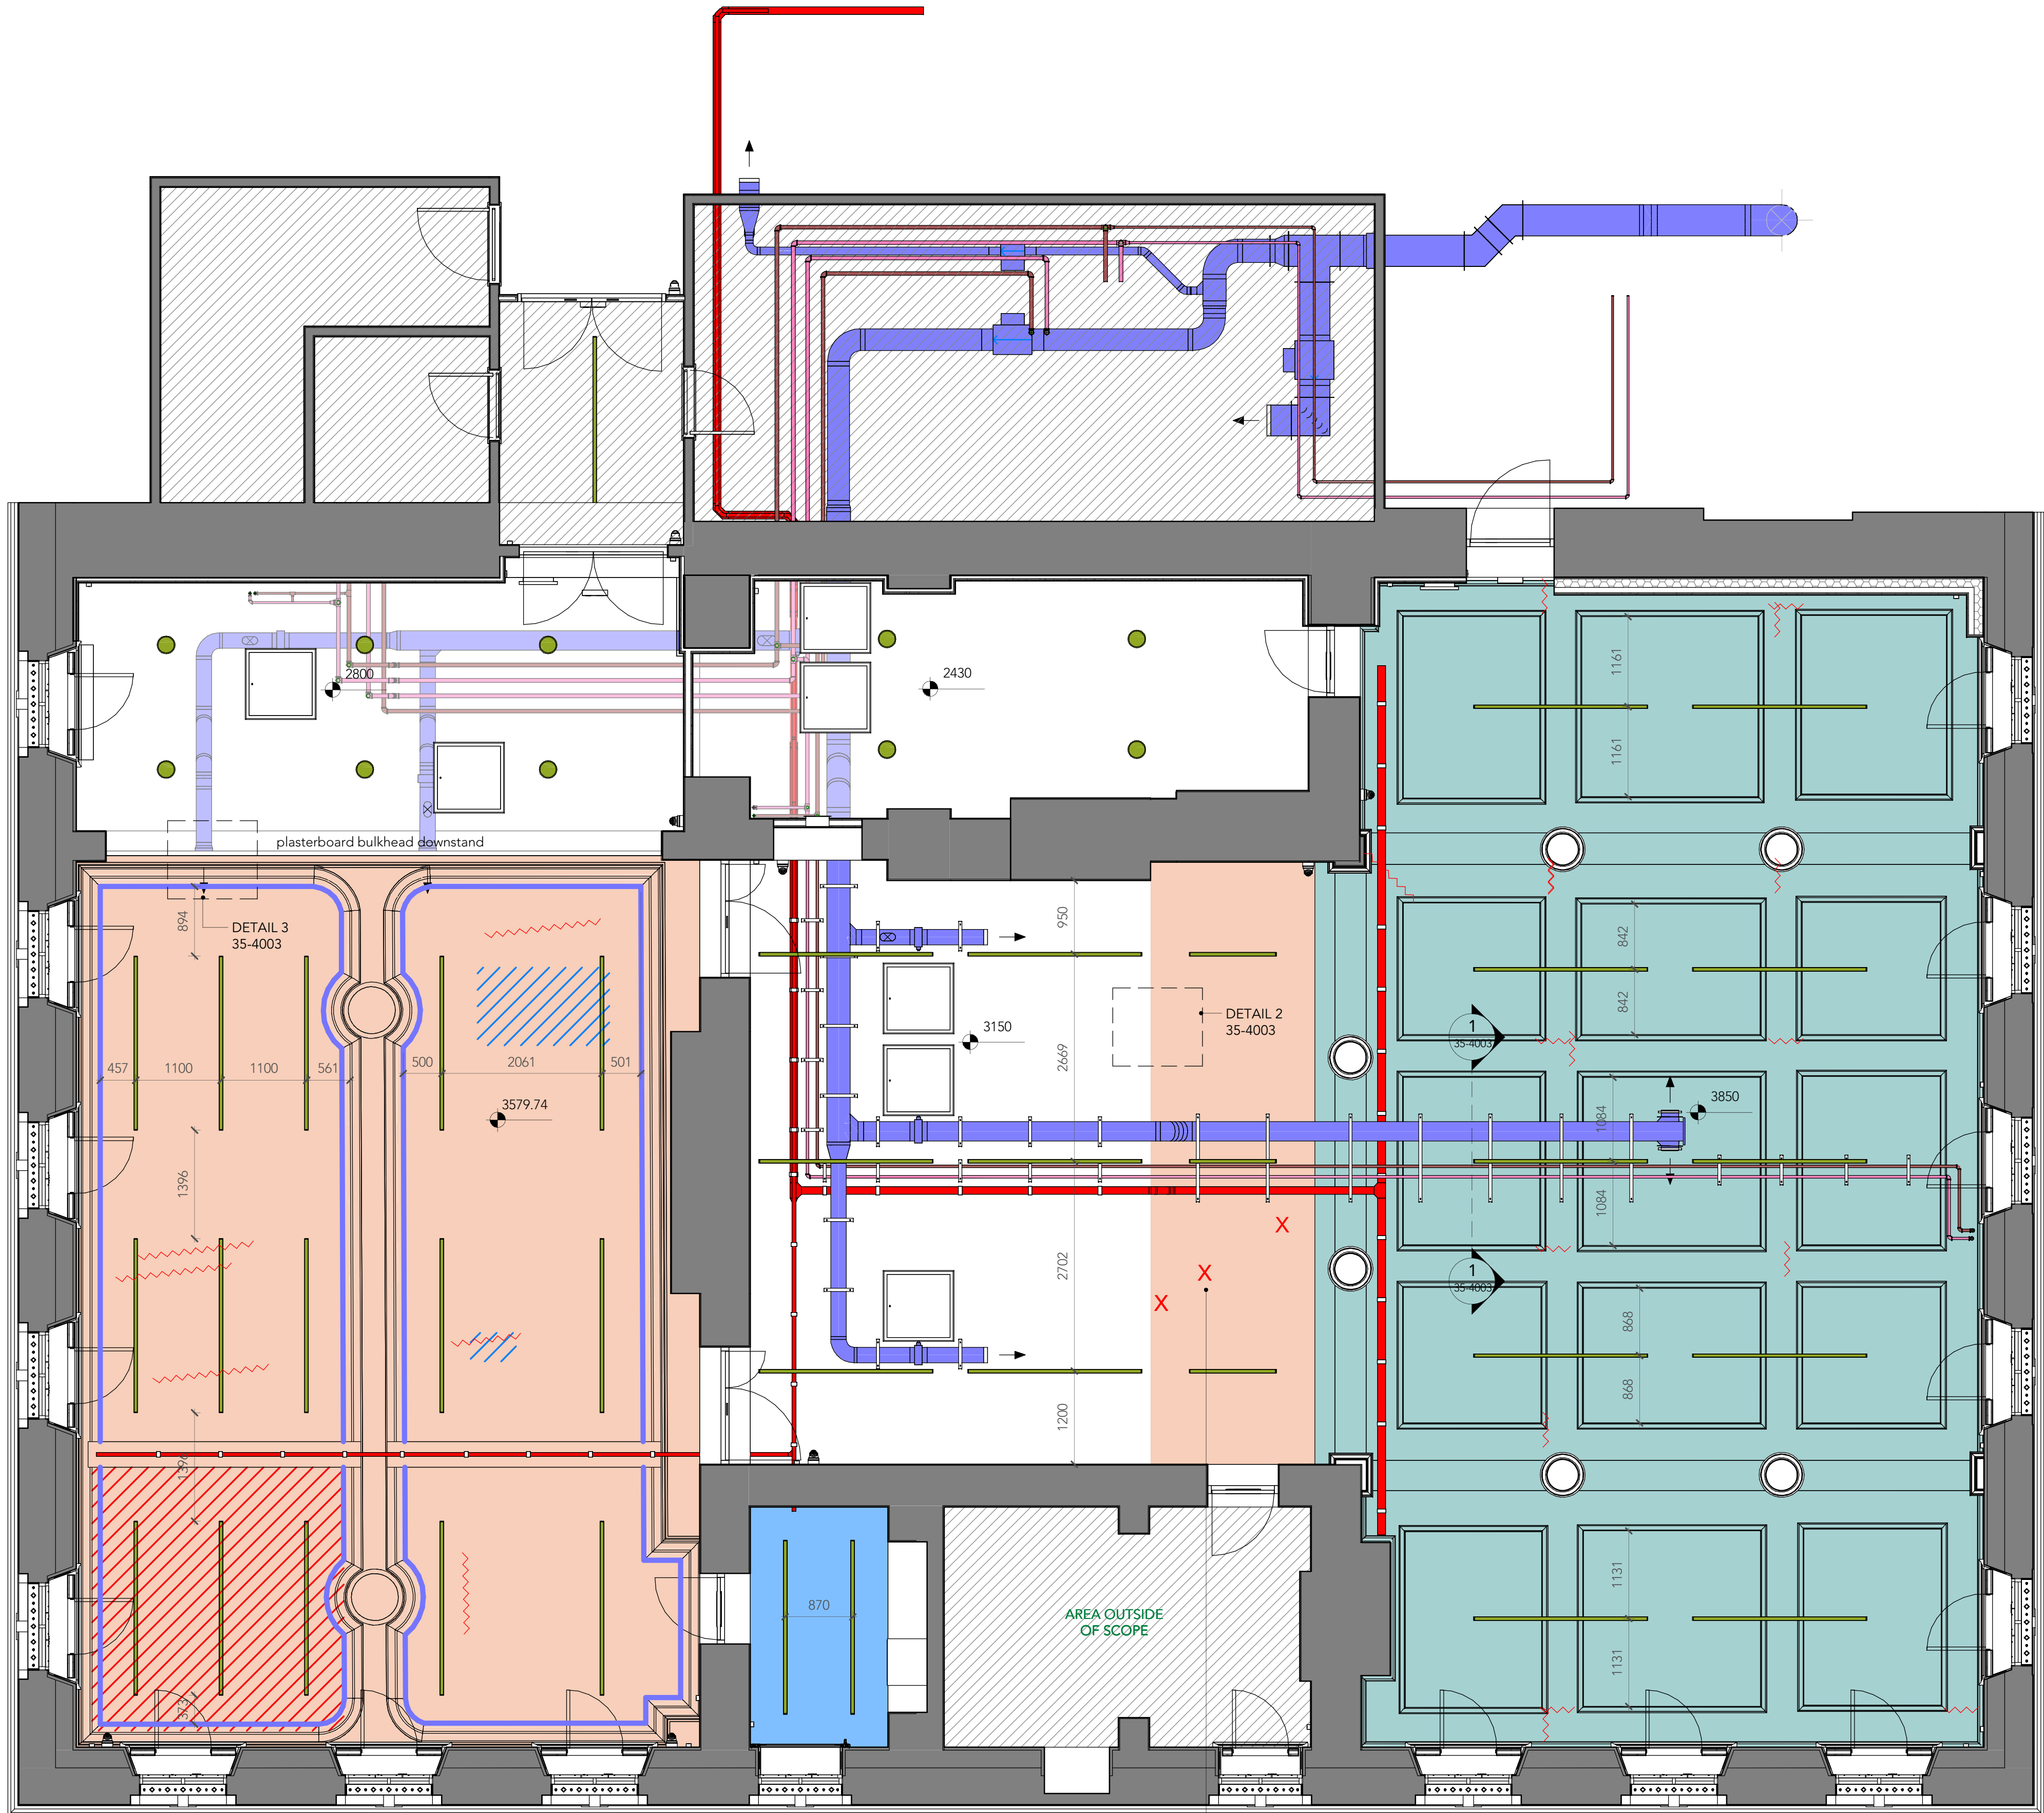

B02 Basement Ceiling Plan
1:50

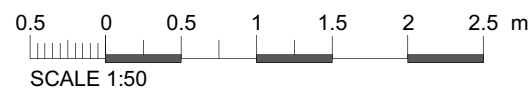

GENERAL NOTES:

All construction shall be undertaken and completed in strict accordance with all drawings, specifications, statutory Building and Planning regulations, Health and Safety regulations, all relevant codes of practice requirements and manufacturers' recommendations and instructions.

Any discrepancies in constructional information should be reported immediately to the contract administrator prior to commencement of any work.

- For references and descriptions to work items, refer to separate **Architectural Specification 9518NBS** and **Architectural Restoration Specification document 9518RS**. Any works item is presented in numbered form.
All dimensions must be checked on site before proceeding. Dimensions of new work are to be adjusted to suit the existing where necessary. Do not assume that the existing structure or details are plumb, square or level.
Any discrepancies to be brought to the Architects attention as soon as possible.
Plan is based on survey information provided by MAG, corrected as far as reasonably possible to align with pointcloud survey data. All measurements to be checked on site.
The guarantee provided for the cavity drain membrane is for hydrostatic ground water pressures under normal site conditions and does not cover surface water flooding events.
Waterproofing works to specialist suppliers design. Waterproofing information is design intent only - refer to specialist designer for further details.
The following drawings are to be read in conjunction:
MAG-BUT-08-B2-DR-A-00-4001 - Proposed plan
MAG-BUT-08-B2-DR-A-00-1001 - Alterations plan
MAG-BUT-08-B2-DR-A-05-0001 - 5 - Internal elevations
MAG-BUT-08-B2-DR-A-00-6001 - Section details
MAG-BUT-08-B2-DR-A-06-6002 - QA Section
MAG-BUT-08-B2-DR-A-10-0001 - Waterproofing details
MAG-BUT-08-B2-DR-A-22-0001 - Wall types and tanking plan
MAG-BUT-08-B2-DR-A-22-0003 - Typical tanking details
MAG-BUT-08-B2-DR-A-31-0001 - Window proposals
MAG-BUT-08-B2-DR-A-32-7001 - Door elevations and schedule
MAG-BUT-08-B2-DR-A-32-7002 - Door details
MAG-BUT-08-B2-DR-A-35-4002 - Reflected Ceiling Plan
MAG-BUT-08-B2-DR-A-35-4003 - Ceiling details
MAG-BUT-08-B2-DR-A-40-0001 - Finishes plan
- To be read in conjunction with the associated structural and MEP documentation for Work Package 8

CEILING TYPES AND REPAIRS

NOTE: ALL LEVELS ARE FROM FINISHED FLOOR LEVEL

- Out of scope/ no works proposed
- Fill perforations in existing coving with scrim tape and filler as NBS M20-240 and drawing MAG-BUT-08-B2-DR-06-6002.
- New painted plasterboard finish to bulkhead ceiling as NBS K10/220 or K10/225 to match existing with 3mm plaster skim. Allow for hinged access panels to each ceiling as illustrated, final positions to be agreed onsite.
- Existing lath and plaster ceiling
Allow for refixing loose decorative plaster as noted on drawing.
- Existing Plaster of Paris ceiling
Allow for further investigation of the rear side of ceiling and structural fixings (wadding ties)
- Existing plasterboard ceiling to have fire resistant coating applied as M60/172
- Approximate location of hairline cracking to plaster to be raked out with knife blade and to be filled with suitable fine paste filler as RS8.9.2.
- Approximate area of detached plaster - allow for existing plaster finishes to be removed back to laths and reinstate with new lime plaster as RS8.3.4 - 8.5.9. Laths to be inspected once exposed to determine if replacement is required as RS8.3.5 - 8.3.6.
- Bridge reinforcement repair to smaller areas of detached plaster as RS8.5.1 - 8.5.3.
- Approximate location of damage to plaster to be repaired as RS8.9.2.

MEP NOTE: REFER TO MEP ENGINEER'S DOCUMENTATION

- Proposed ventilation ductwork as MEP design
- Proposed electrical containment as MEP design
- Proposed piped systems as MEP design
- New suspended LED lighting to MEP design
Carefully remove existing suspended light fittings and make good fixing holes as RS8.9.2
- New recessed LED lighting to MEP design

P04	17/05/24	HB	Stage 4 for acceptance
P03	07/05/24	HB	Stage 4 for acceptance
P02	19/04/24	HB	Stage 4 for acceptance
P01	28/03/24	SK	Stage 4 for design co-ordination

Rev	Date	Ints	Details
© The moral rights of the author are hereby asserted. This drawing and design is the sole property of Buttress Ltd and must not be reproduced without permission. Buttress Ltd is Registered in England and Wales. 338293.			



Buttress

Manchester 41 Bengal Street
Manchester
M4 6AF
0161 236 3303
www.buttress.net

Leeds Clockwise, Yorkshire House
Greek Street, Leeds
LS1 5SH
0113 539 7965

Certified

Corporation

Project Title Manchester Art Gallery
Client Manchester City Council
Location Mosley St, Manchester M2 3JL

Drawing ref Proposed Basement Reflected Ceiling Plan

Date 16/05/2024 14:22:45 **Scale** As indicated

Checker Checker **Size** A1

Job No: 9604 **Status** Preliminary

Project	Origin	Volume	Level	Type	Role	Number	Rev.
---------	--------	--------	-------	------	------	--------	------

MAG-BUT-08-B2-DR-A-35-4002-P04