




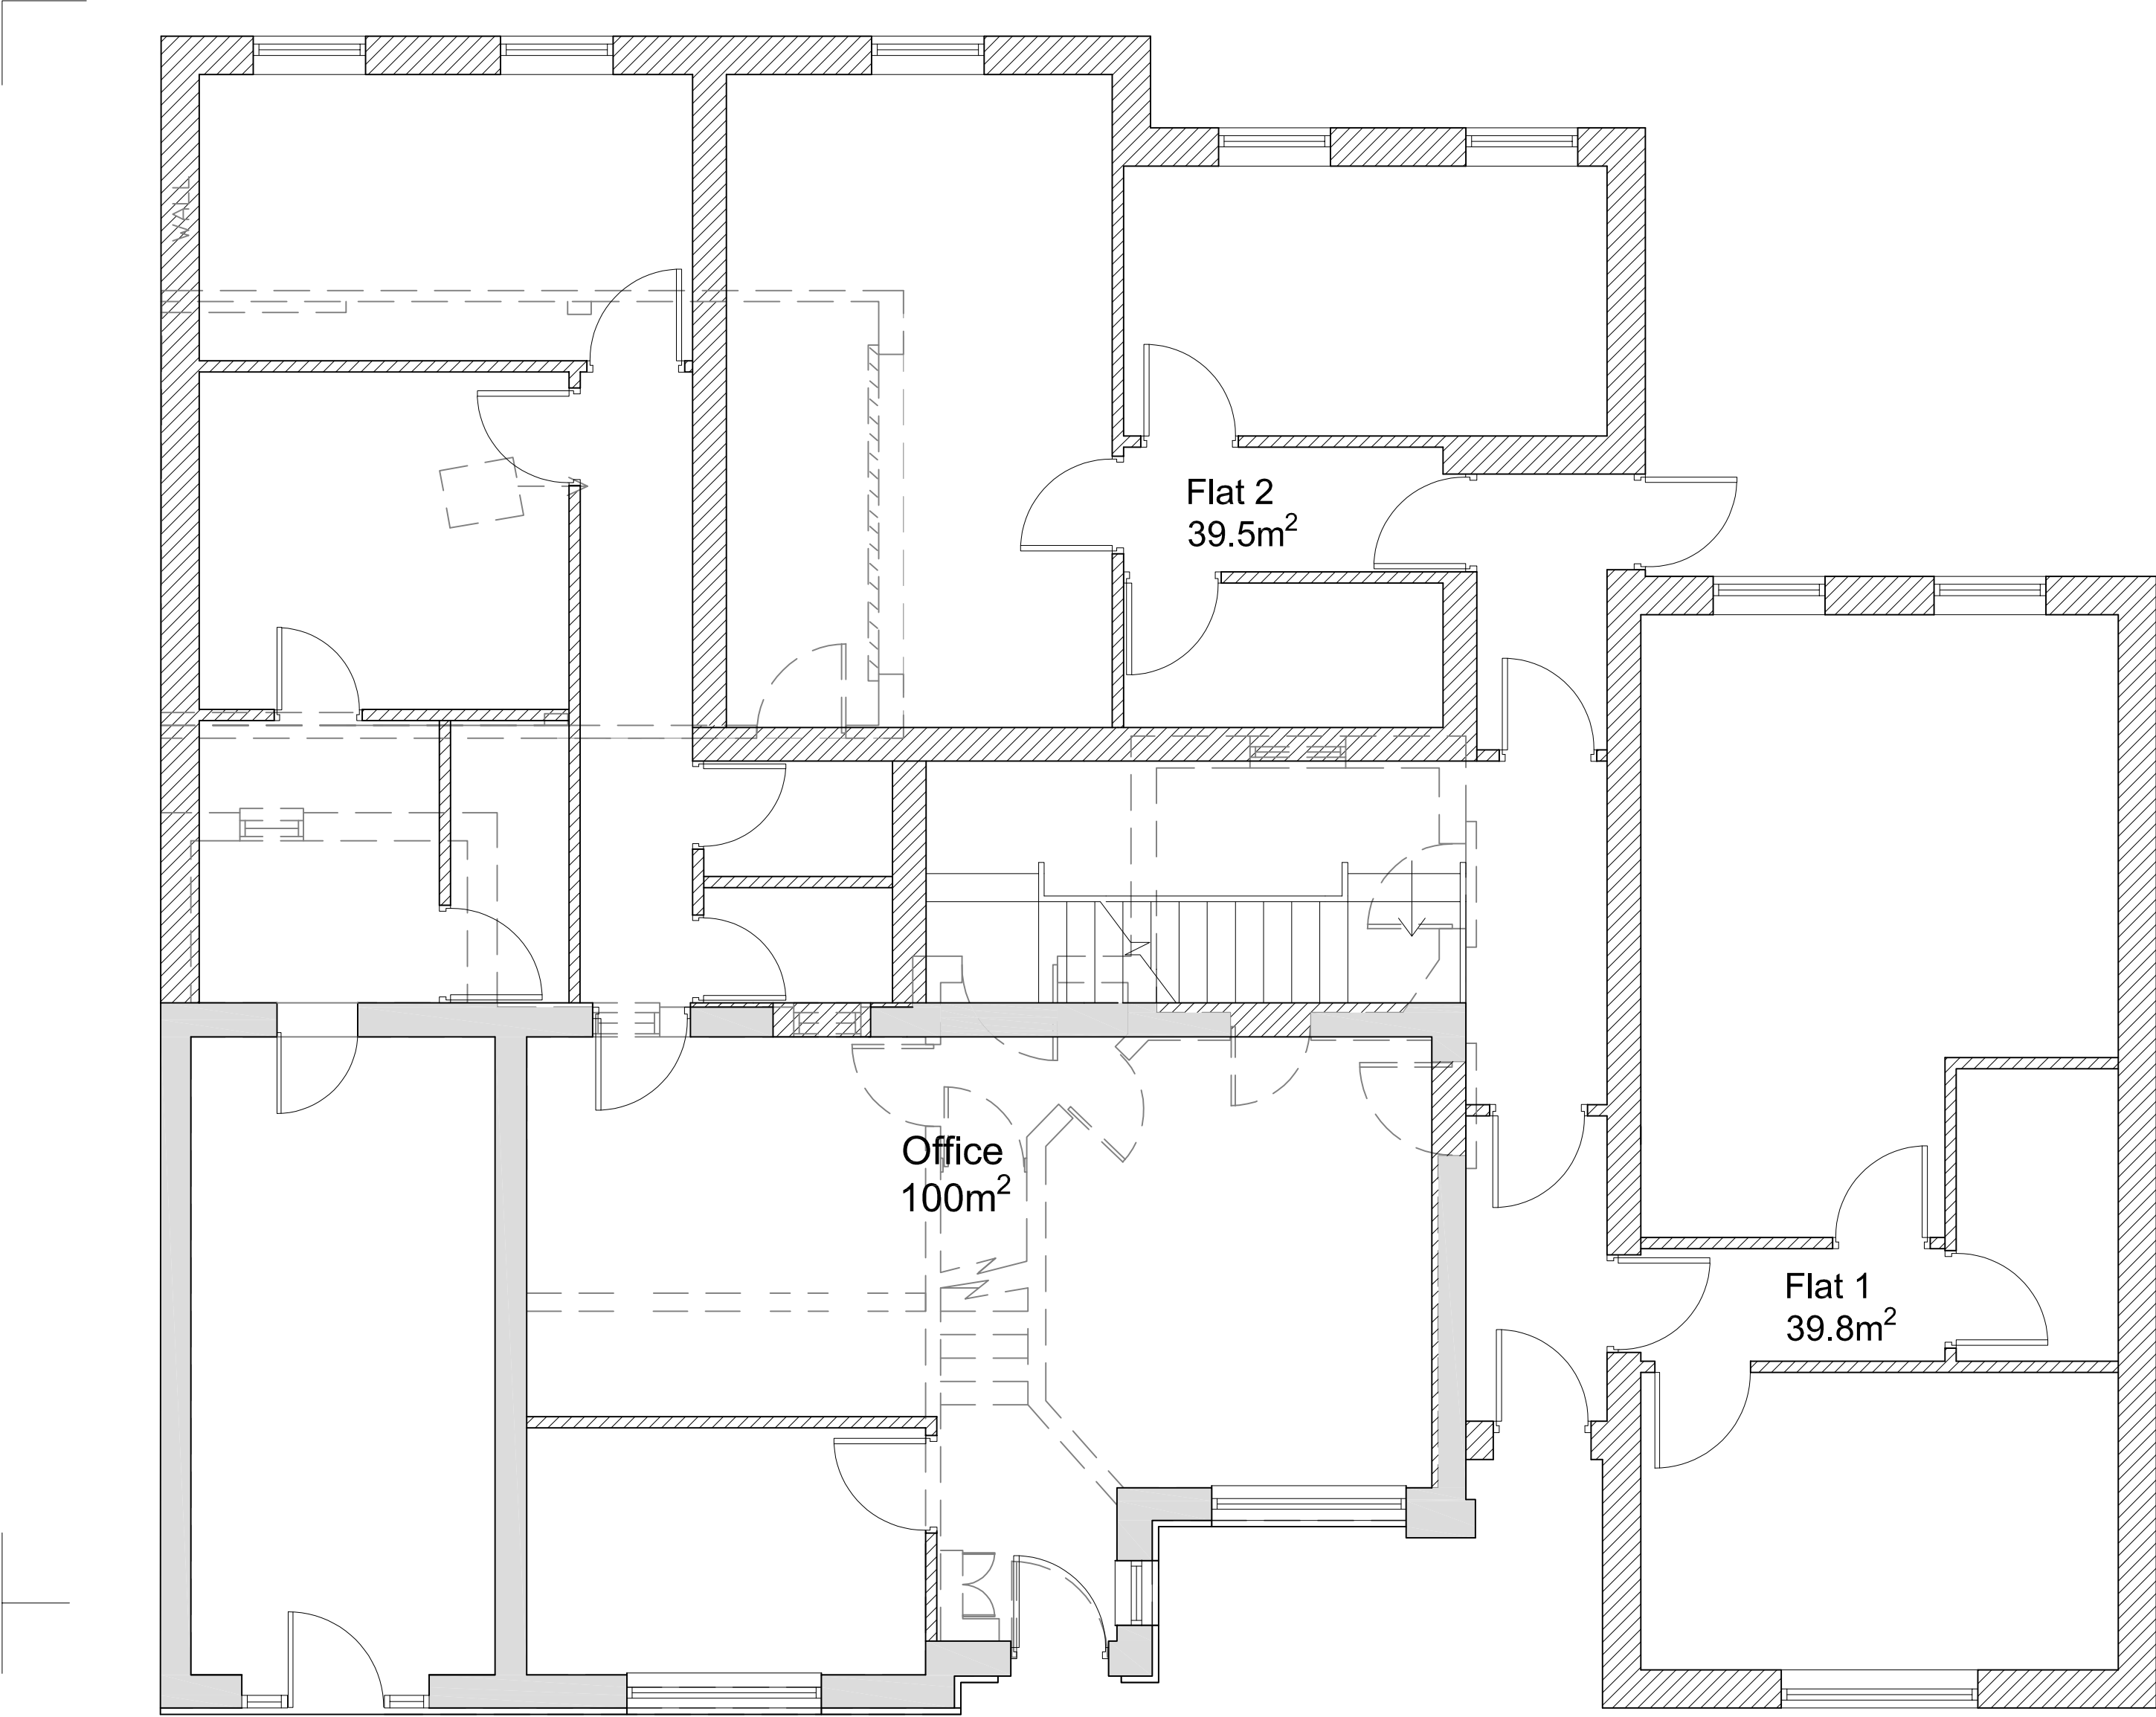

Ground Floor

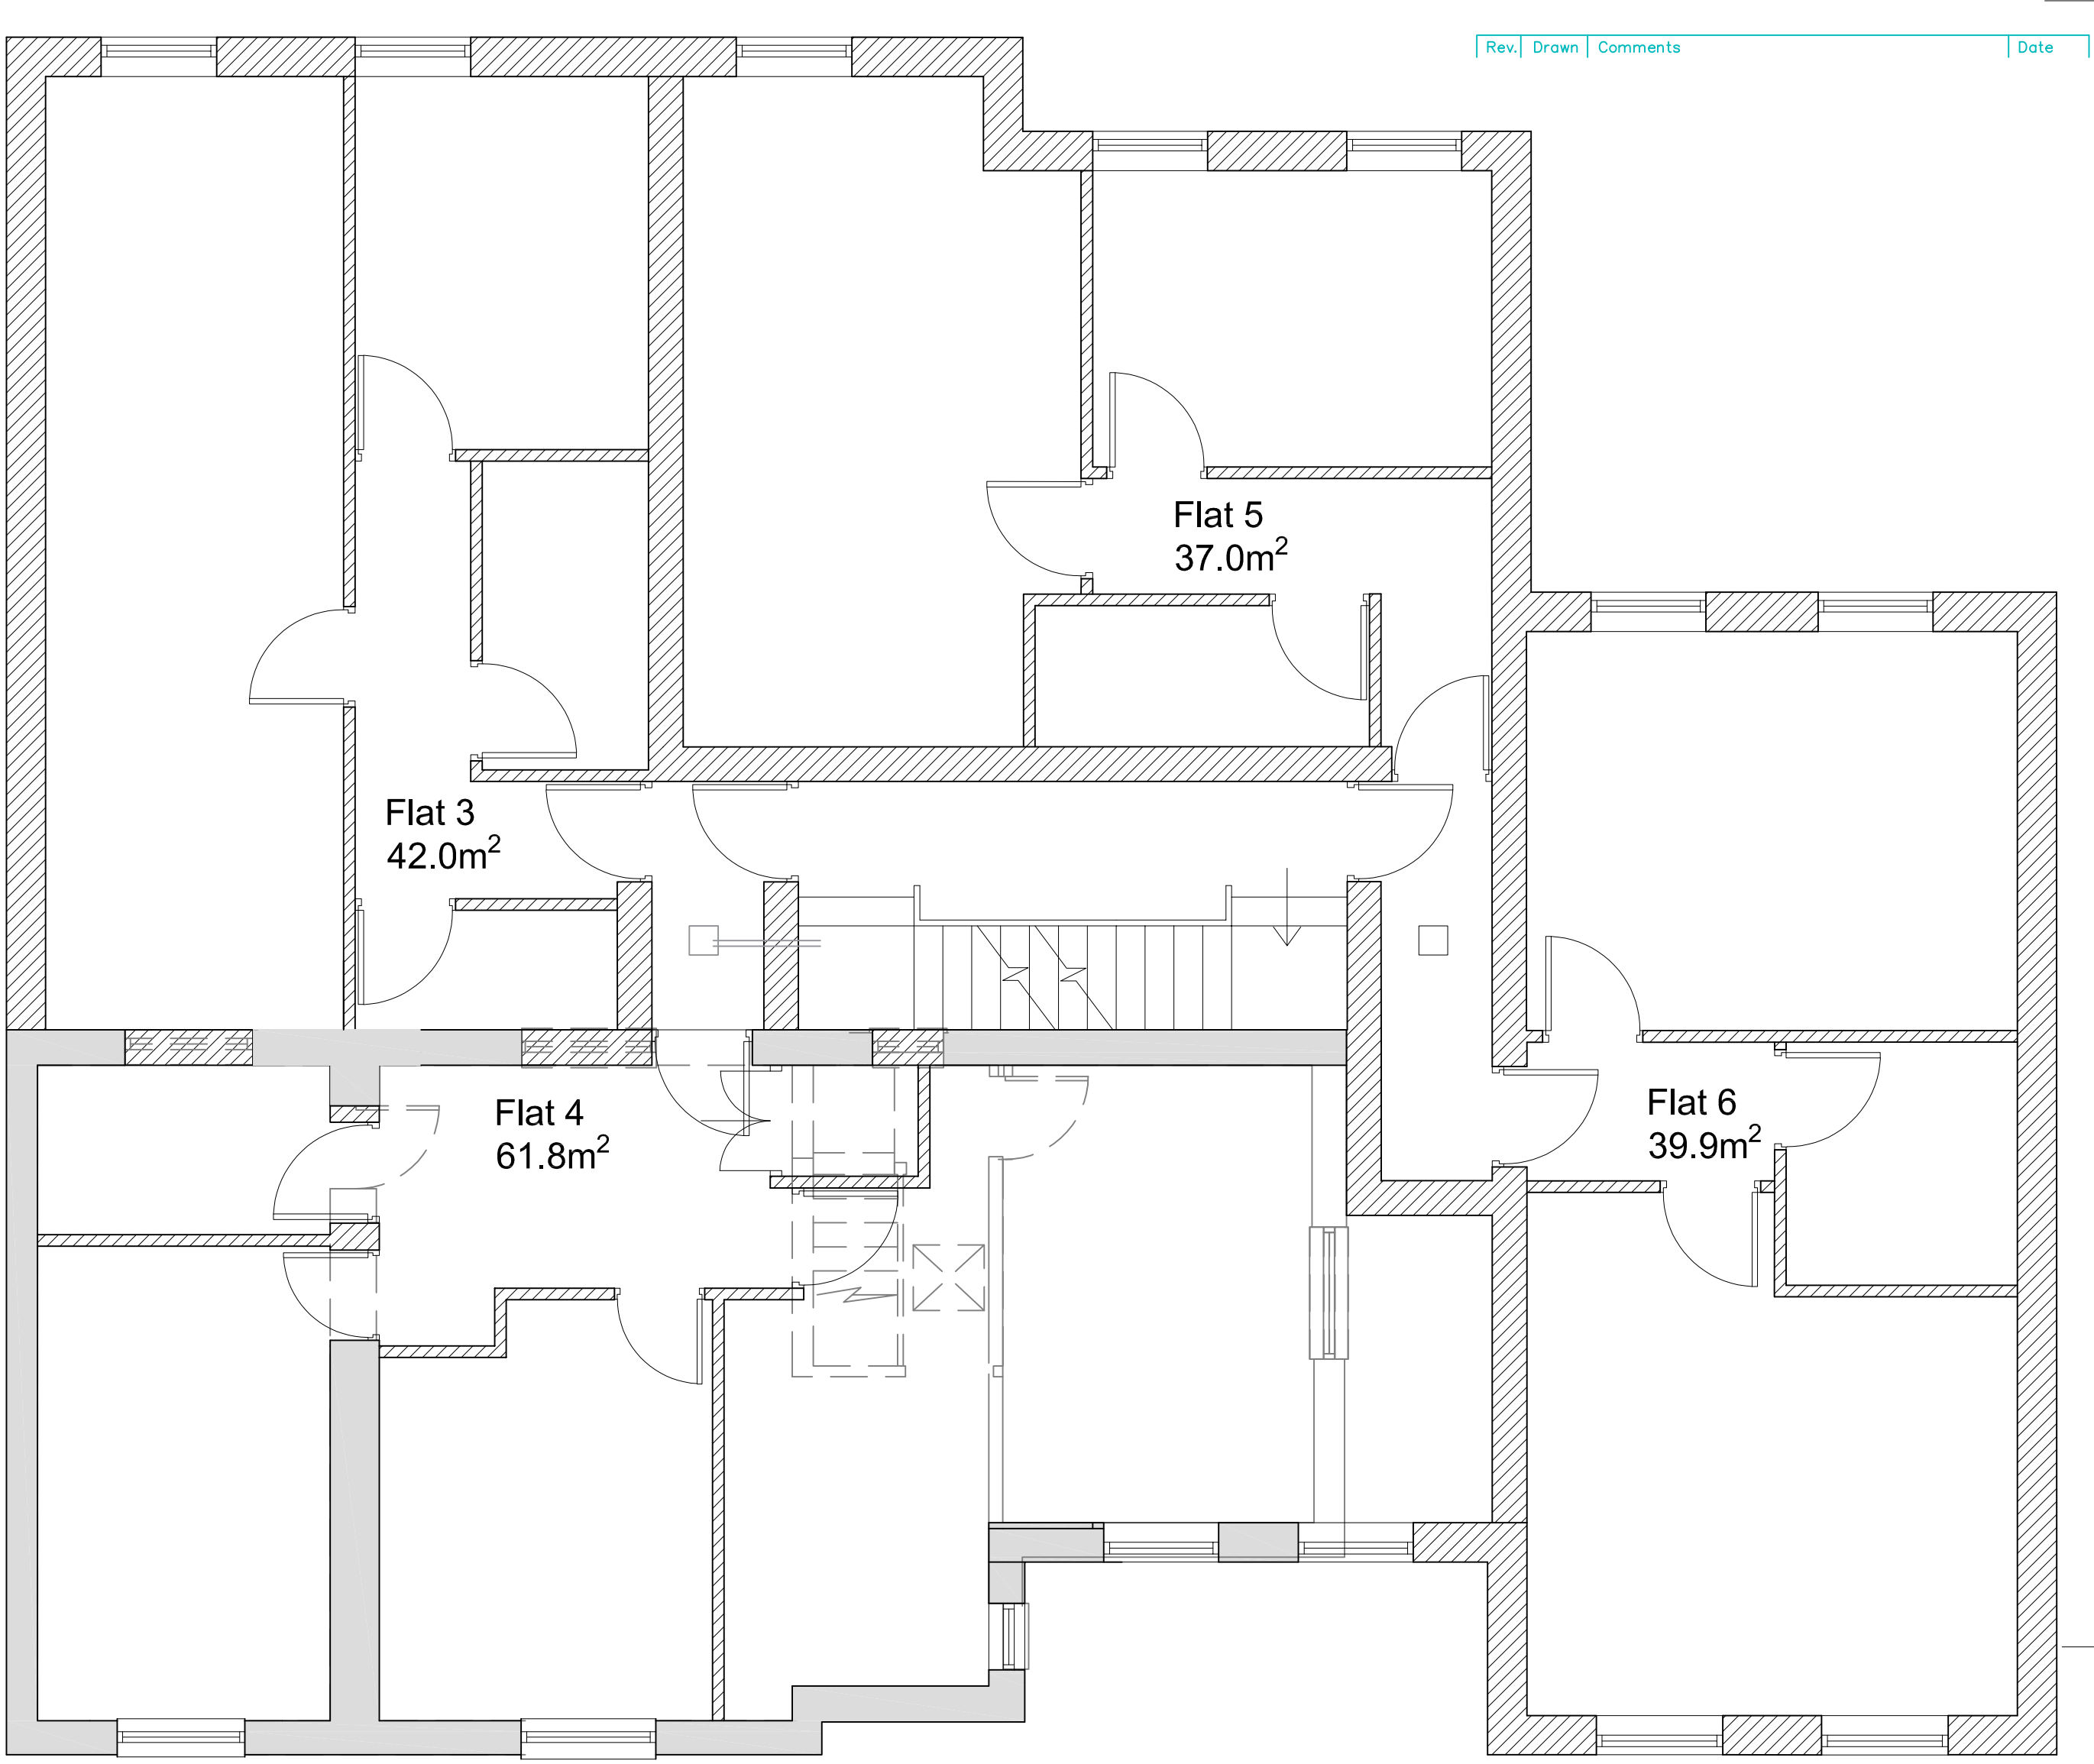

First Floor

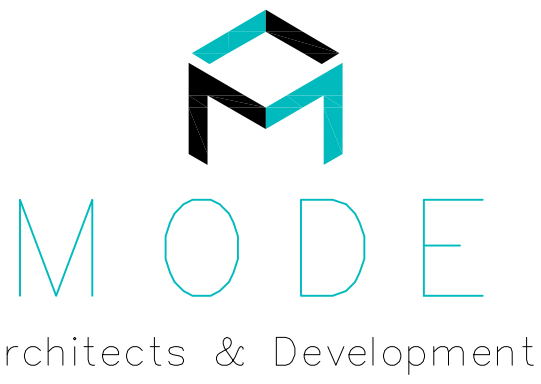

01782 479644
info@mode-architects.co.uk
www.mode-architects.co.uk

Client
Nicholas Humphreys

Project
42 Ladybarn Road
Manchester, M14 6WW

Title
Proposed Plans

Status
PLANNING

Scale	Date	Drawn	Checked
1:50	Apr 24	RA	
Drawing No.			Rev
23 039 AL (0) 03			D