


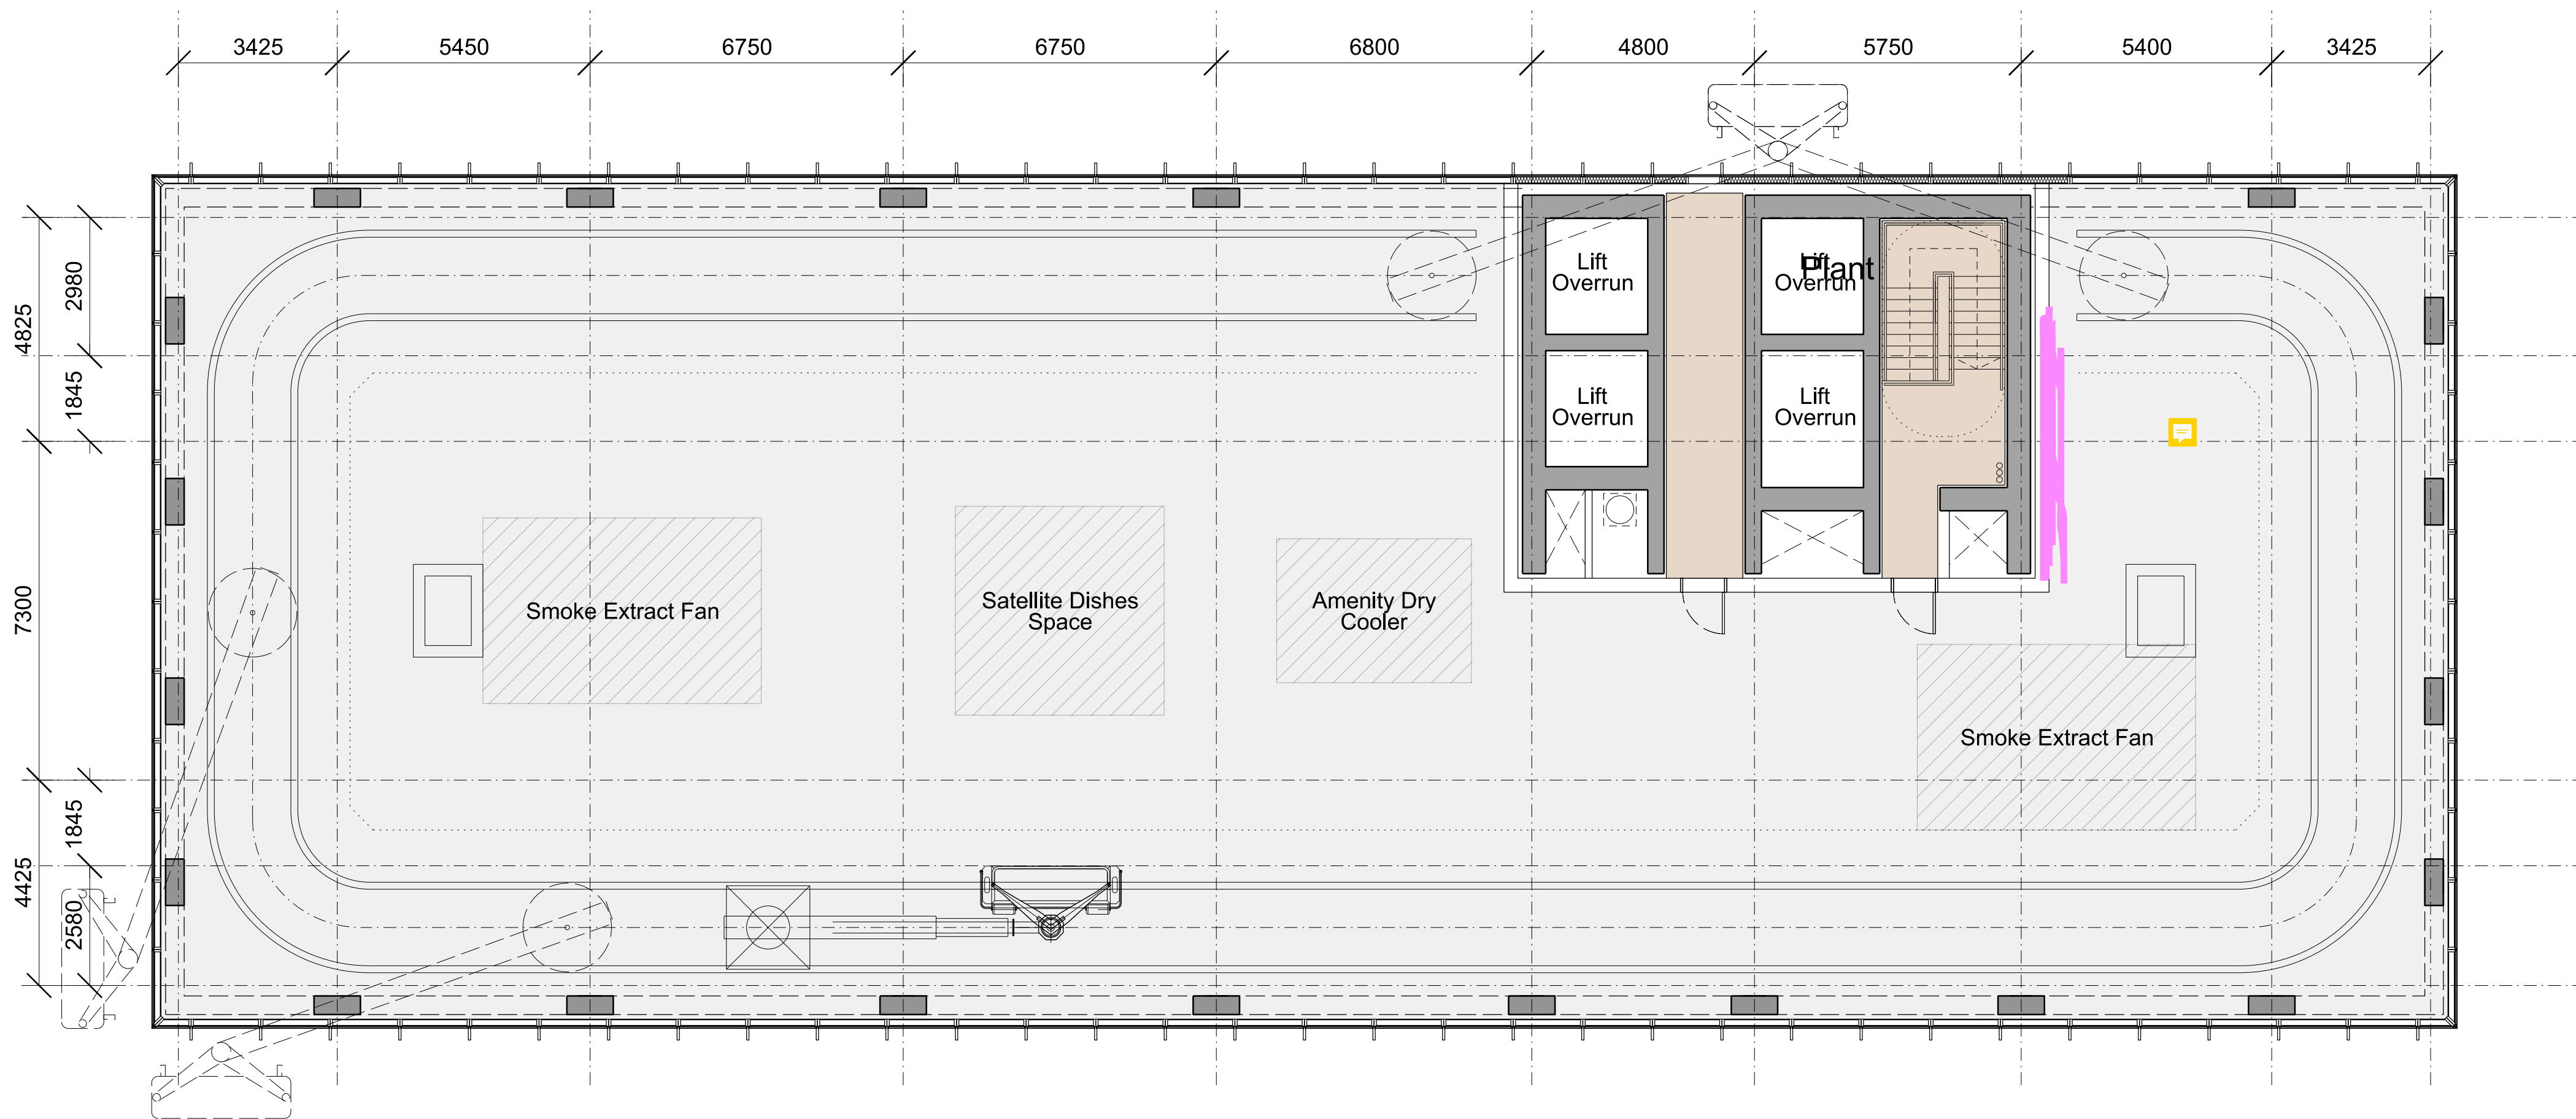

Level 40 Plan
Building 2

<div>This drawing is copyright Do not scale off dimensions. All dimensions to be checked on site by contractor. Contractor to report any dimensional discrepancies, errors or omissions prior to commencing on site.</div> <div><div>0m2.5m5m10m</div></div>	Rev	Date	Description	Rev	Date	Description	Rev	Date	Description	<div>North</div> <div></div>	Project Title	Status		Planning	
	00	17-03-2017	Planning Issue								Scale	1:200 @ A3 1:100 @ A1	Date	March 2017	
	01	30-04-2020	Minor Material Amendment Application								Job No	10053	Drawing No	10053-B2-A-B5D9-G200-P-40-001	
													Revision	01	
													Drawing Title	Building 2 - BMU level plan 40	
															<div><div><div>MANCHESTER</div><div>Riverside, 4 Commercial St Manchester M16 4RD +44 (0)161 835 2342 www.simpsonhaugh.com</div></div><div><div>LONDON</div><div>2-8 Roberts Place London EC1R 6BB +44 (0)20 7549 4900 mail@smpsonhaugh.com</div></div></div>