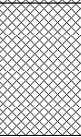
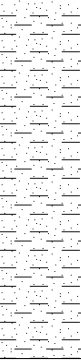
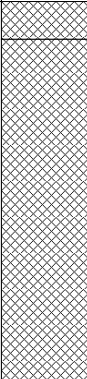


 Houldsworth Mill Business & Arts Centre Houldsworth Street Stockport SK5 6DA					<h1>Borehole Log</h1>			Borehole No. WS201 Sheet 1 of 1		
Project Name: Bradstone Road, Cheetham Hill					Project No. A2333		Co-ords: 384009.00 - 400066.00		Hole Type WS	
Location: Cheetham Hill, Manchester					Level:		Scale 1:20		Logged By BG	
Client: White Box Architecture					Dates: 15/12/2023 - 15/12/2023					

Well	Water Strikes	Samples and In Situ Testing			Depth (m)	Level (m)	Legend	Stratum Description	
		Depth (m)	Type	Results					
					0.20			MADE GROUND: Dark grey slightly sandy GRAVEL. Sand is fine to coarse. Gravel is fine to coarse subangular redbrick, concrete, glass and sandstone. Contains occasional redbrick cobbles.	1
					0.55			MADE GROUND: Brown sandy gravelly CLAY. Sand is fine to coarse. Gravel is fine to coarse subangular redbrick and concrete.	
					1.50			Stiff brown slightly sandy CLAY. Sand is fine to coarse.	
							End of borehole at 1.50 m		2
									3
									4

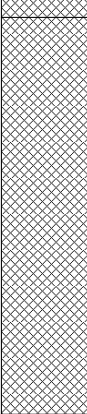
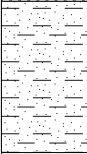
Remarks 1. Location scanned with CAT prior to excavation. 2. No monitoring install; backfilled with arisings.									
---	--	--	--	--	--	--	--	---	--

 Houldsworth Mill Business & Arts Centre Houldsworth Street Stockport SK5 6DA					<h1>Borehole Log</h1>			Borehole No. WS202 Sheet 1 of 1	
Project Name: Bradstone Road, Cheetham Hill					Project No. A2333		Co-ords: 384022.00 - 400058.00		Hole Type WS
Location: Cheetham Hill, Manchester					Level:		Scale 1:20		
Client: White Box Architecture					Dates: 15/12/2023 - 15/12/2023		Logged By BG		

Well	Water Strikes	Samples and In Situ Testing			Depth (m)	Level (m)	Legend	Stratum Description	
		Depth (m)	Type	Results					
					0.10			MADE GROUND: Dark grey slightly sandy GRAVEL. Sand is fine to coarse. Gravel is fine to coarse subangular redbrick, concrete, glass and sandstone. Contains occasional redbrick cobbles.	1
								MADE GROUND: Brown sandy gravelly CLAY. Sand is fine to coarse. Gravel is fine to coarse subangular redbrick and concrete.	
				0.80			1.00		
					1.50		End of borehole at 1.50 m		2
									3
									4

Remarks 1. Location scanned with CAT prior to excavation. 2. No monitoring install; backfilled with arisings.								
---	--	--	--	--	--	--	--	---

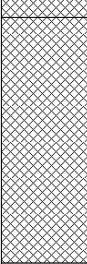
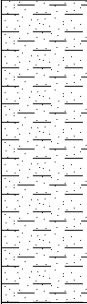
 Houldsworth Mill Business & Arts Centre Houldsworth Street Stockport SK5 6DA					<h1>Borehole Log</h1>			Borehole No. WS203 Sheet 1 of 1		
Project Name: Bradstone Road, Cheetham Hill					Project No. A2333		Co-ords: 384033.00 - 400075.00		Hole Type WS	
Location: Cheetham Hill, Manchester					Level:		Scale 1:20		Logged By BG	
Client: White Box Architecture					Dates: 15/12/2023 - 15/12/2023					

Well	Water Strikes	Samples and In Situ Testing			Depth (m)	Level (m)	Legend	Stratum Description	
		Depth (m)	Type	Results					
		0.45			0.05		 MADE GROUND: Dark grey slightly sandy GRAVEL. Sand is fine to coarse. Gravel is fine to coarse subangular redbrick, concrete, glass and sandstone. Contains occasional redbrick cobbles. MADE GROUND: Brown sandy gravelly CLAY. Sand is fine to coarse. Gravel is fine to coarse subangular redbrick and concrete.	1	
					1.10				 Stiff brown slightly sandy CLAY. Sand is fine to coarse.
					1.50				End of borehole at 1.50 m
								2	
								3	
								4	

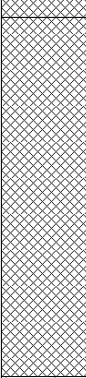
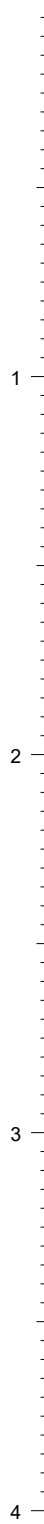
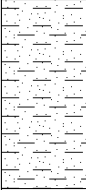
Remarks 1. Location scanned with CAT prior to excavation. 2. No monitoring install; backfilled with arisings.									
---	--	--	--	--	--	--	--	---	--



 Houldsworth Mill Business & Arts Centre Houldsworth Street Stockport SK5 6DA					<h1>Borehole Log</h1>			Borehole No. WS205 Sheet 1 of 1		
Project Name: Bradstone Road, Cheetham Hill					Project No. A2333		Co-ords: 384036.00 - 400086.00		Hole Type WS	
Location: Cheetham Hill, Manchester					Level:		Scale 1:20		Logged By BG	
Client: White Box Architecture					Dates: 15/12/2023 - 15/12/2023					

Well	Water Strikes	Samples and In Situ Testing			Depth (m)	Level (m)	Legend	Stratum Description	
		Depth (m)	Type	Results					
					0.05			MADE GROUND: Dark grey slightly sandy GRAVEL. Sand is fine to coarse. Gravel is fine to coarse subangular redbrick, concrete, glass and sandstone. Contains occasional redbrick cobbles.	1
								MADE GROUND: Brown sandy gravelly CLAY. Sand is fine to coarse. Gravel is fine to coarse subangular redbrick and concrete.	
						0.60			
					0.70			Stiff brown slightly sandy CLAY. Sand is fine to coarse.	
					1.50			End of borehole at 1.50 m	2
									3
									4

Remarks 1. Location scanned with CAT prior to excavation. 2. No monitoring install; backfilled with arisings.									
---	--	--	--	--	--	--	--	---	--

 Houldsworth Mill Business & Arts Centre Houldsworth Street Stockport SK5 6DA					<h1>Borehole Log</h1>			Borehole No. WS206 Sheet 1 of 1		
Project Name: Bradstone Road, Cheetham Hill					Project No. A2333		Co-ords: 384051.00 - 400075.00		Hole Type WS	
Location: Cheetham Hill, Manchester					Level:		Scale 1:20		Logged By BG	
Client: White Box Architecture					Dates: 15/12/2023 - 15/12/2023					
Well	Water Strikes	Samples and In Situ Testing			Depth (m)	Level (m)	Legend	Stratum Description		
		Depth (m)	Type	Results						
		0.05			0.05			MADE GROUND: Dark grey slightly sandy GRAVEL. Sand is fine to coarse. Gravel is fine to coarse subangular redbrick, concrete, glass and sandstone. Contains occasional redbrick cobbles.		
		0.30						MADE GROUND: Brown sandy gravelly CLAY. Sand is fine to coarse. Gravel is fine to coarse subangular redbrick and concrete.		
						1.00				
					1.50			End of borehole at 1.50 m		
Remarks 1. Location scanned with CAT prior to excavation. 2. No monitoring install; backfilled with arisings.										

 Houldsworth Mill Business & Arts Centre Houldsworth Street Stockport SK5 6DA					<h1>Borehole Log</h1>			Borehole No. WS207 Sheet 1 of 1		
Project Name: Bradstone Road, Cheetham Hill					Project No. A2333		Co-ords: 384044.00 - 400061.00		Hole Type WS	
Location: Cheetham Hill, Manchester					Level:		Scale 1:20		Logged By BG	
Client: White Box Architecture					Dates: 15/12/2023 - 15/12/2023					

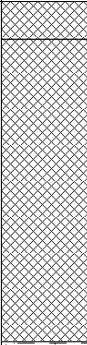
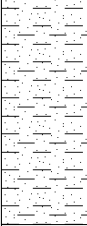
Well	Water Strikes	Samples and In Situ Testing			Depth (m)	Level (m)	Legend	Stratum Description	
		Depth (m)	Type	Results					
					0.05			MADE GROUND: Dark grey slightly sandy GRAVEL. Sand is fine to coarse. Gravel is fine to coarse subangular redbrick, concrete, glass and sandstone. Contains occasional redbrick cobbles.	
		0.75						MADE GROUND: Brown sandy gravelly CLAY. Sand is fine to coarse. Gravel is fine to coarse subangular redbrick and concrete.	
					1.00			Hole abandoned at 1.00m due to rig weight bouncing on Made Ground. End of borehole at 1.00 m	1
									2
									3
									4

Remarks

- Location scanned with CAT prior to excavation.
- No monitoring install; backfilled with arisings.



 Houldsworth Mill Business & Arts Centre Houldsworth Street Stockport SK5 6DA					<h1>Borehole Log</h1>			Borehole No. WS208 Sheet 1 of 1		
Project Name: Bradstone Road, Cheetham Hill					Project No. A2333		Co-ords: 384073.00 - 400077.00		Hole Type WS	
Location: Cheetham Hill, Manchester					Level:		Scale 1:20		Logged By BG	
Client: White Box Architecture					Dates: 15/12/2023 - 15/12/2023					

Well	Water Strikes	Samples and In Situ Testing			Depth (m)	Level (m)	Legend	Stratum Description	
		Depth (m)	Type	Results					
					0.10			MADE GROUND: Dark grey slightly sandy GRAVEL. Sand is fine to coarse. Gravel is fine to coarse subangular redbrick, concrete, glass and sandstone. Contains occasional redbrick cobbles.	<div>1</div> <div>2</div> <div>3</div> <div>4</div>
					0.55			MADE GROUND: Brown sandy gravelly CLAY. Sand is fine to coarse. Gravel is fine to coarse subangular redbrick and concrete.	
					0.90			Stiff brown slightly sandy CLAY. Sand is fine to coarse.	
					1.50			End of borehole at 1.50 m	

Remarks 1. Location scanned with CAT prior to excavation. 2. No monitoring install; backfilled with arisings.									
---	--	--	--	--	--	--	--	---	--