



LIVING WALL
LANDSCAPE DESIGN

LW FRONT VIEW

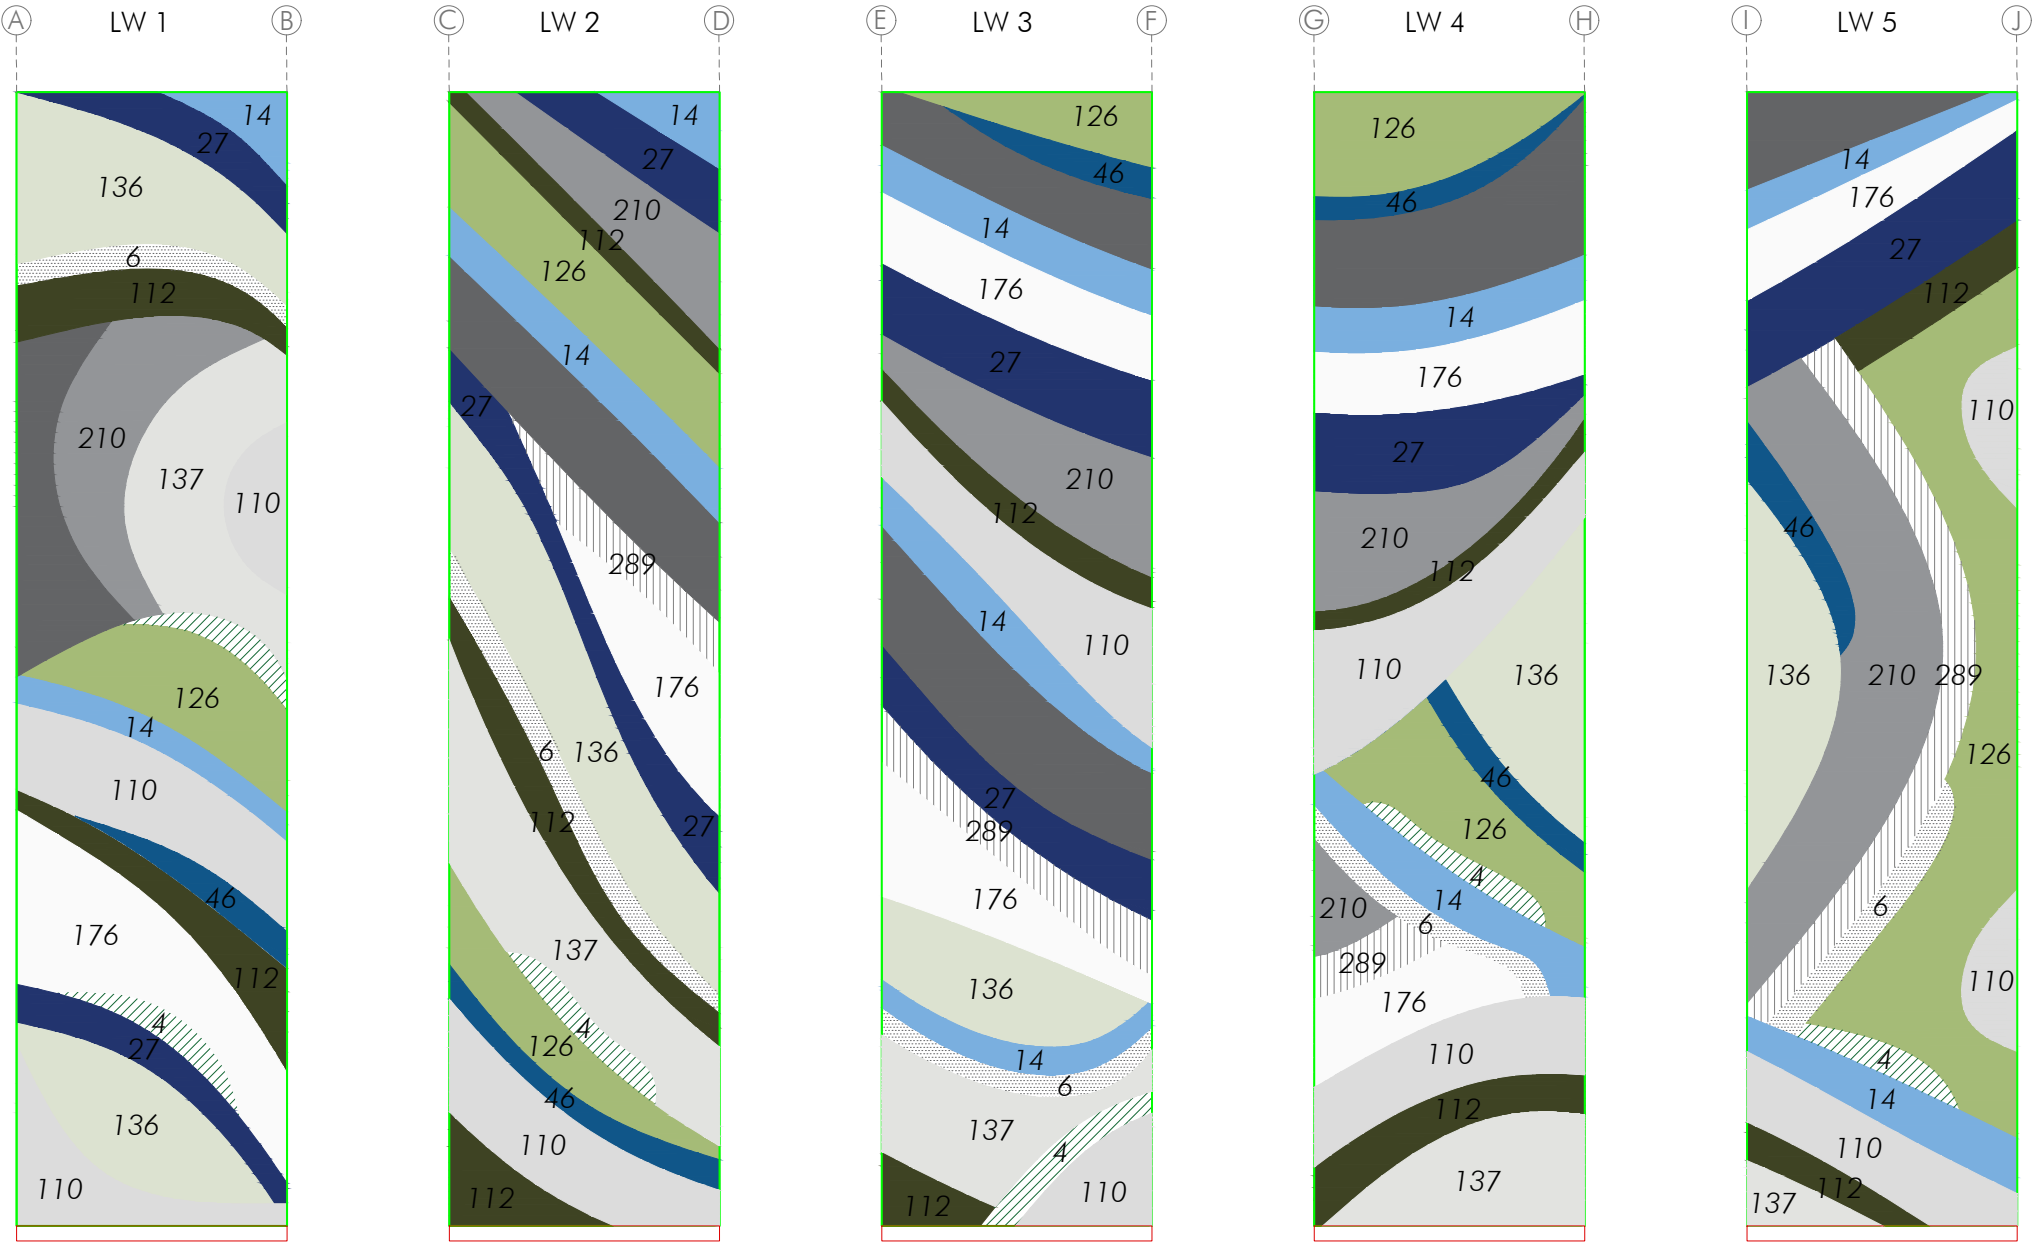

No scale

Planting palette

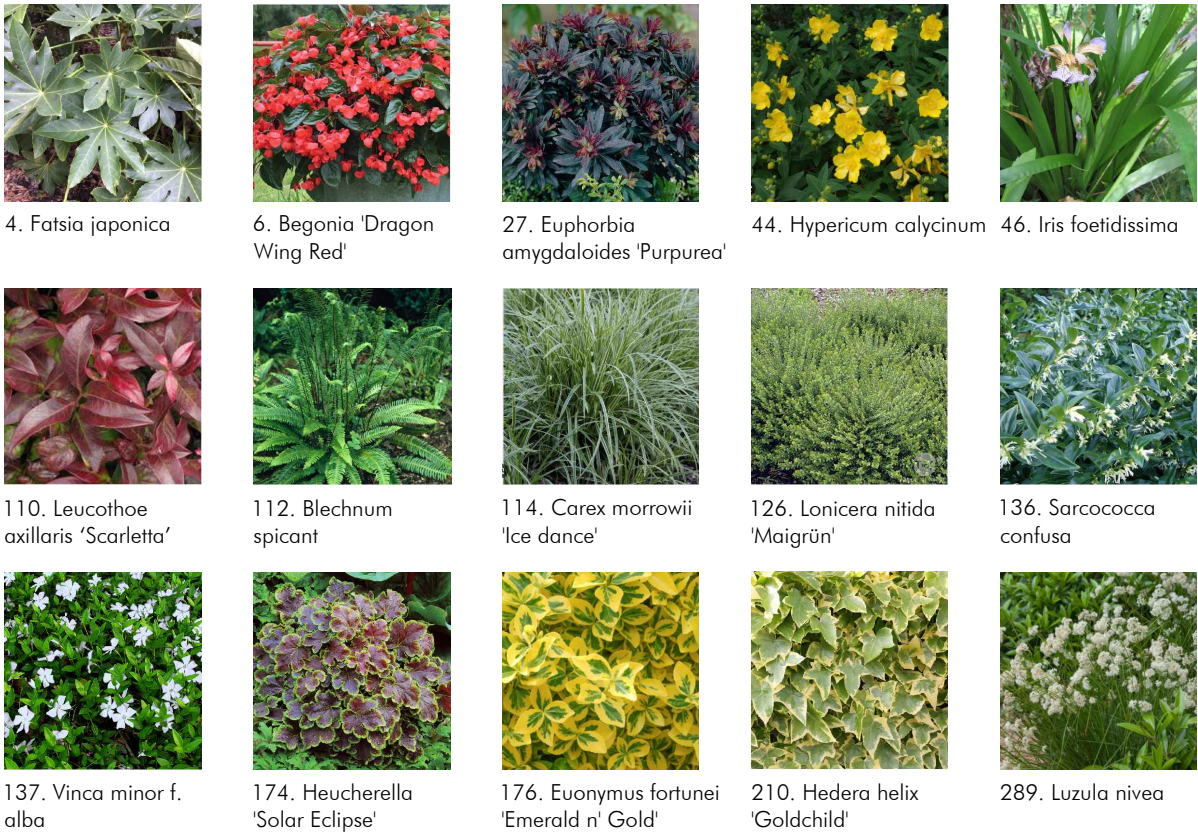

Design strategy

The overall design is organic in shape and form, with sinuous, undulating lines that evoke good feelings and stimulate the senses.

Plant selection has been done considering the microclimate present in the zone throughout the year, as well as taking into account the Hardiness Zone 9b of Manchester. Additionally, the orientation of the vertical garden has been the other criteria to chose the appropriate plant to use.

LIVING WALL SYSTEM
fyto textile®

 TERAPIA URBANA S.L. C/ Factores Acc 12-14, local 4D. CP 41015. Sevilla. +34 955 229 666 info@terapiaurbana.es	 PROJECT LW SWAN HOUSE	DRAWING LANDSCAPE DESIGN			DRAWING NUMBER 13.01
		INSTALLER SCOTSCAPE	CODE INT23095	DATE: 21-02-2024 FORMAT A3 / NO SCALE	