




NOTES
All dimensions to be checked on site and any discrepancies notified prior to commencement of work.
If in doubt, ask.

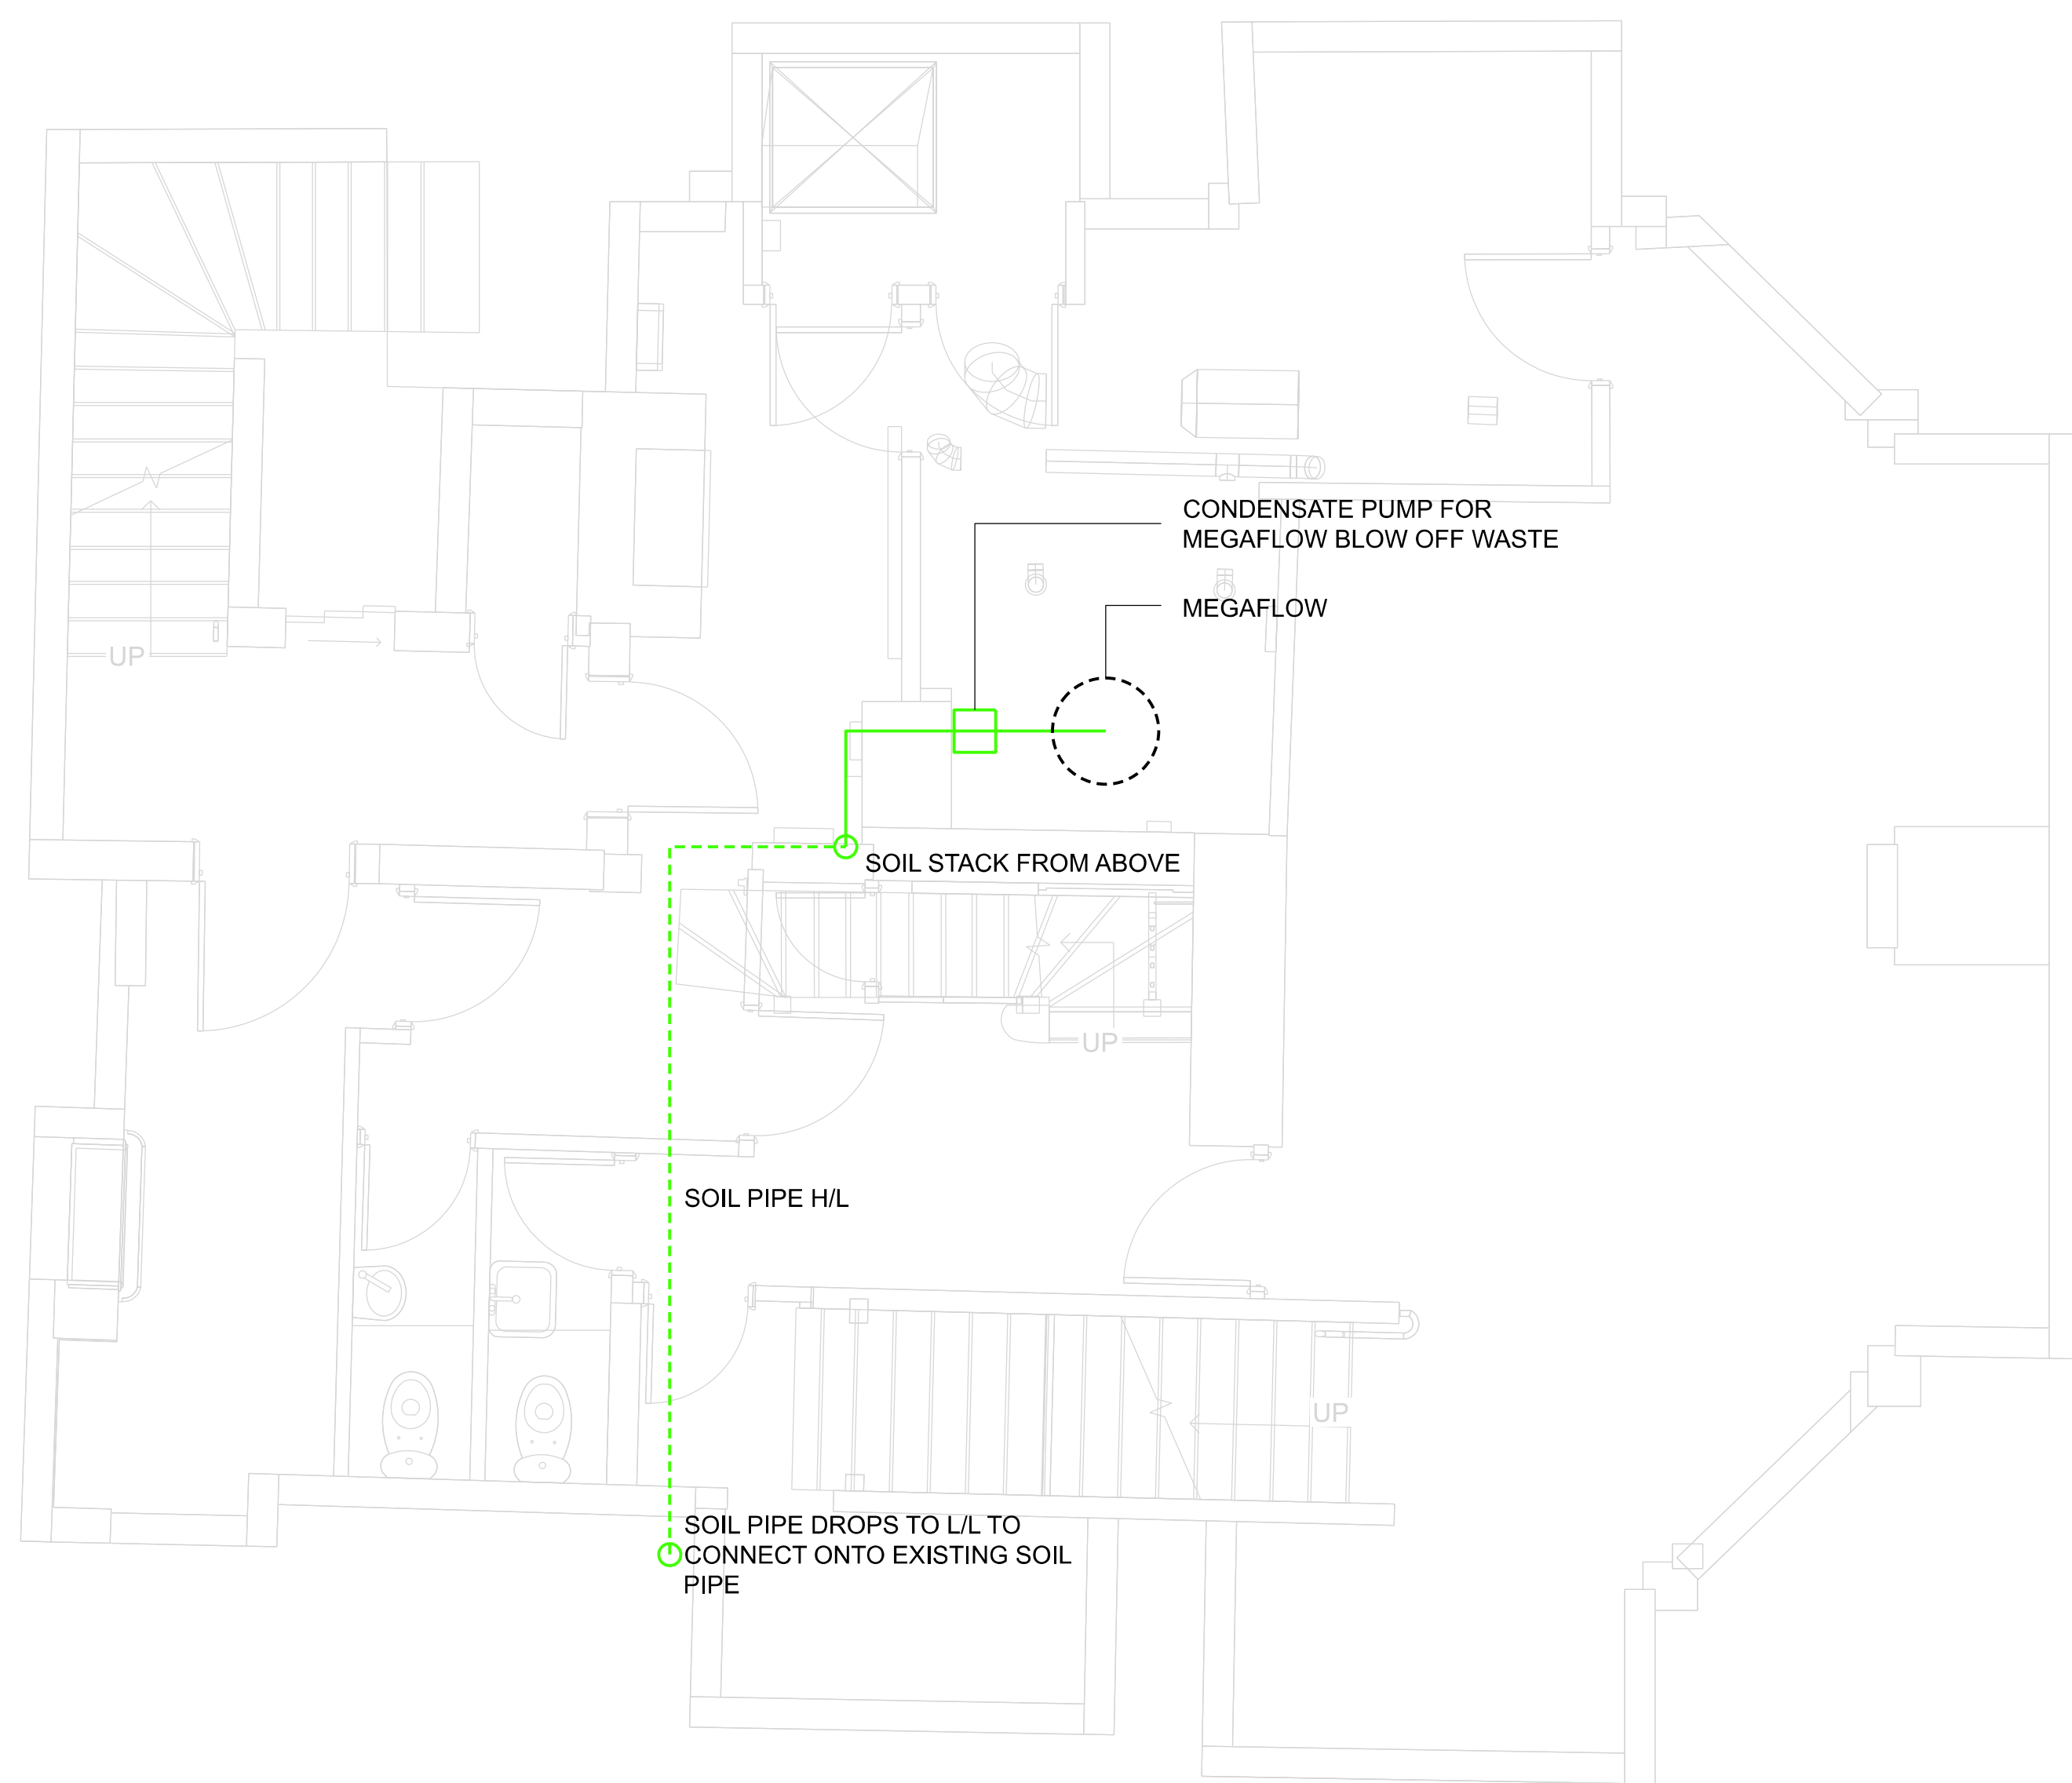

BASEMENT FL

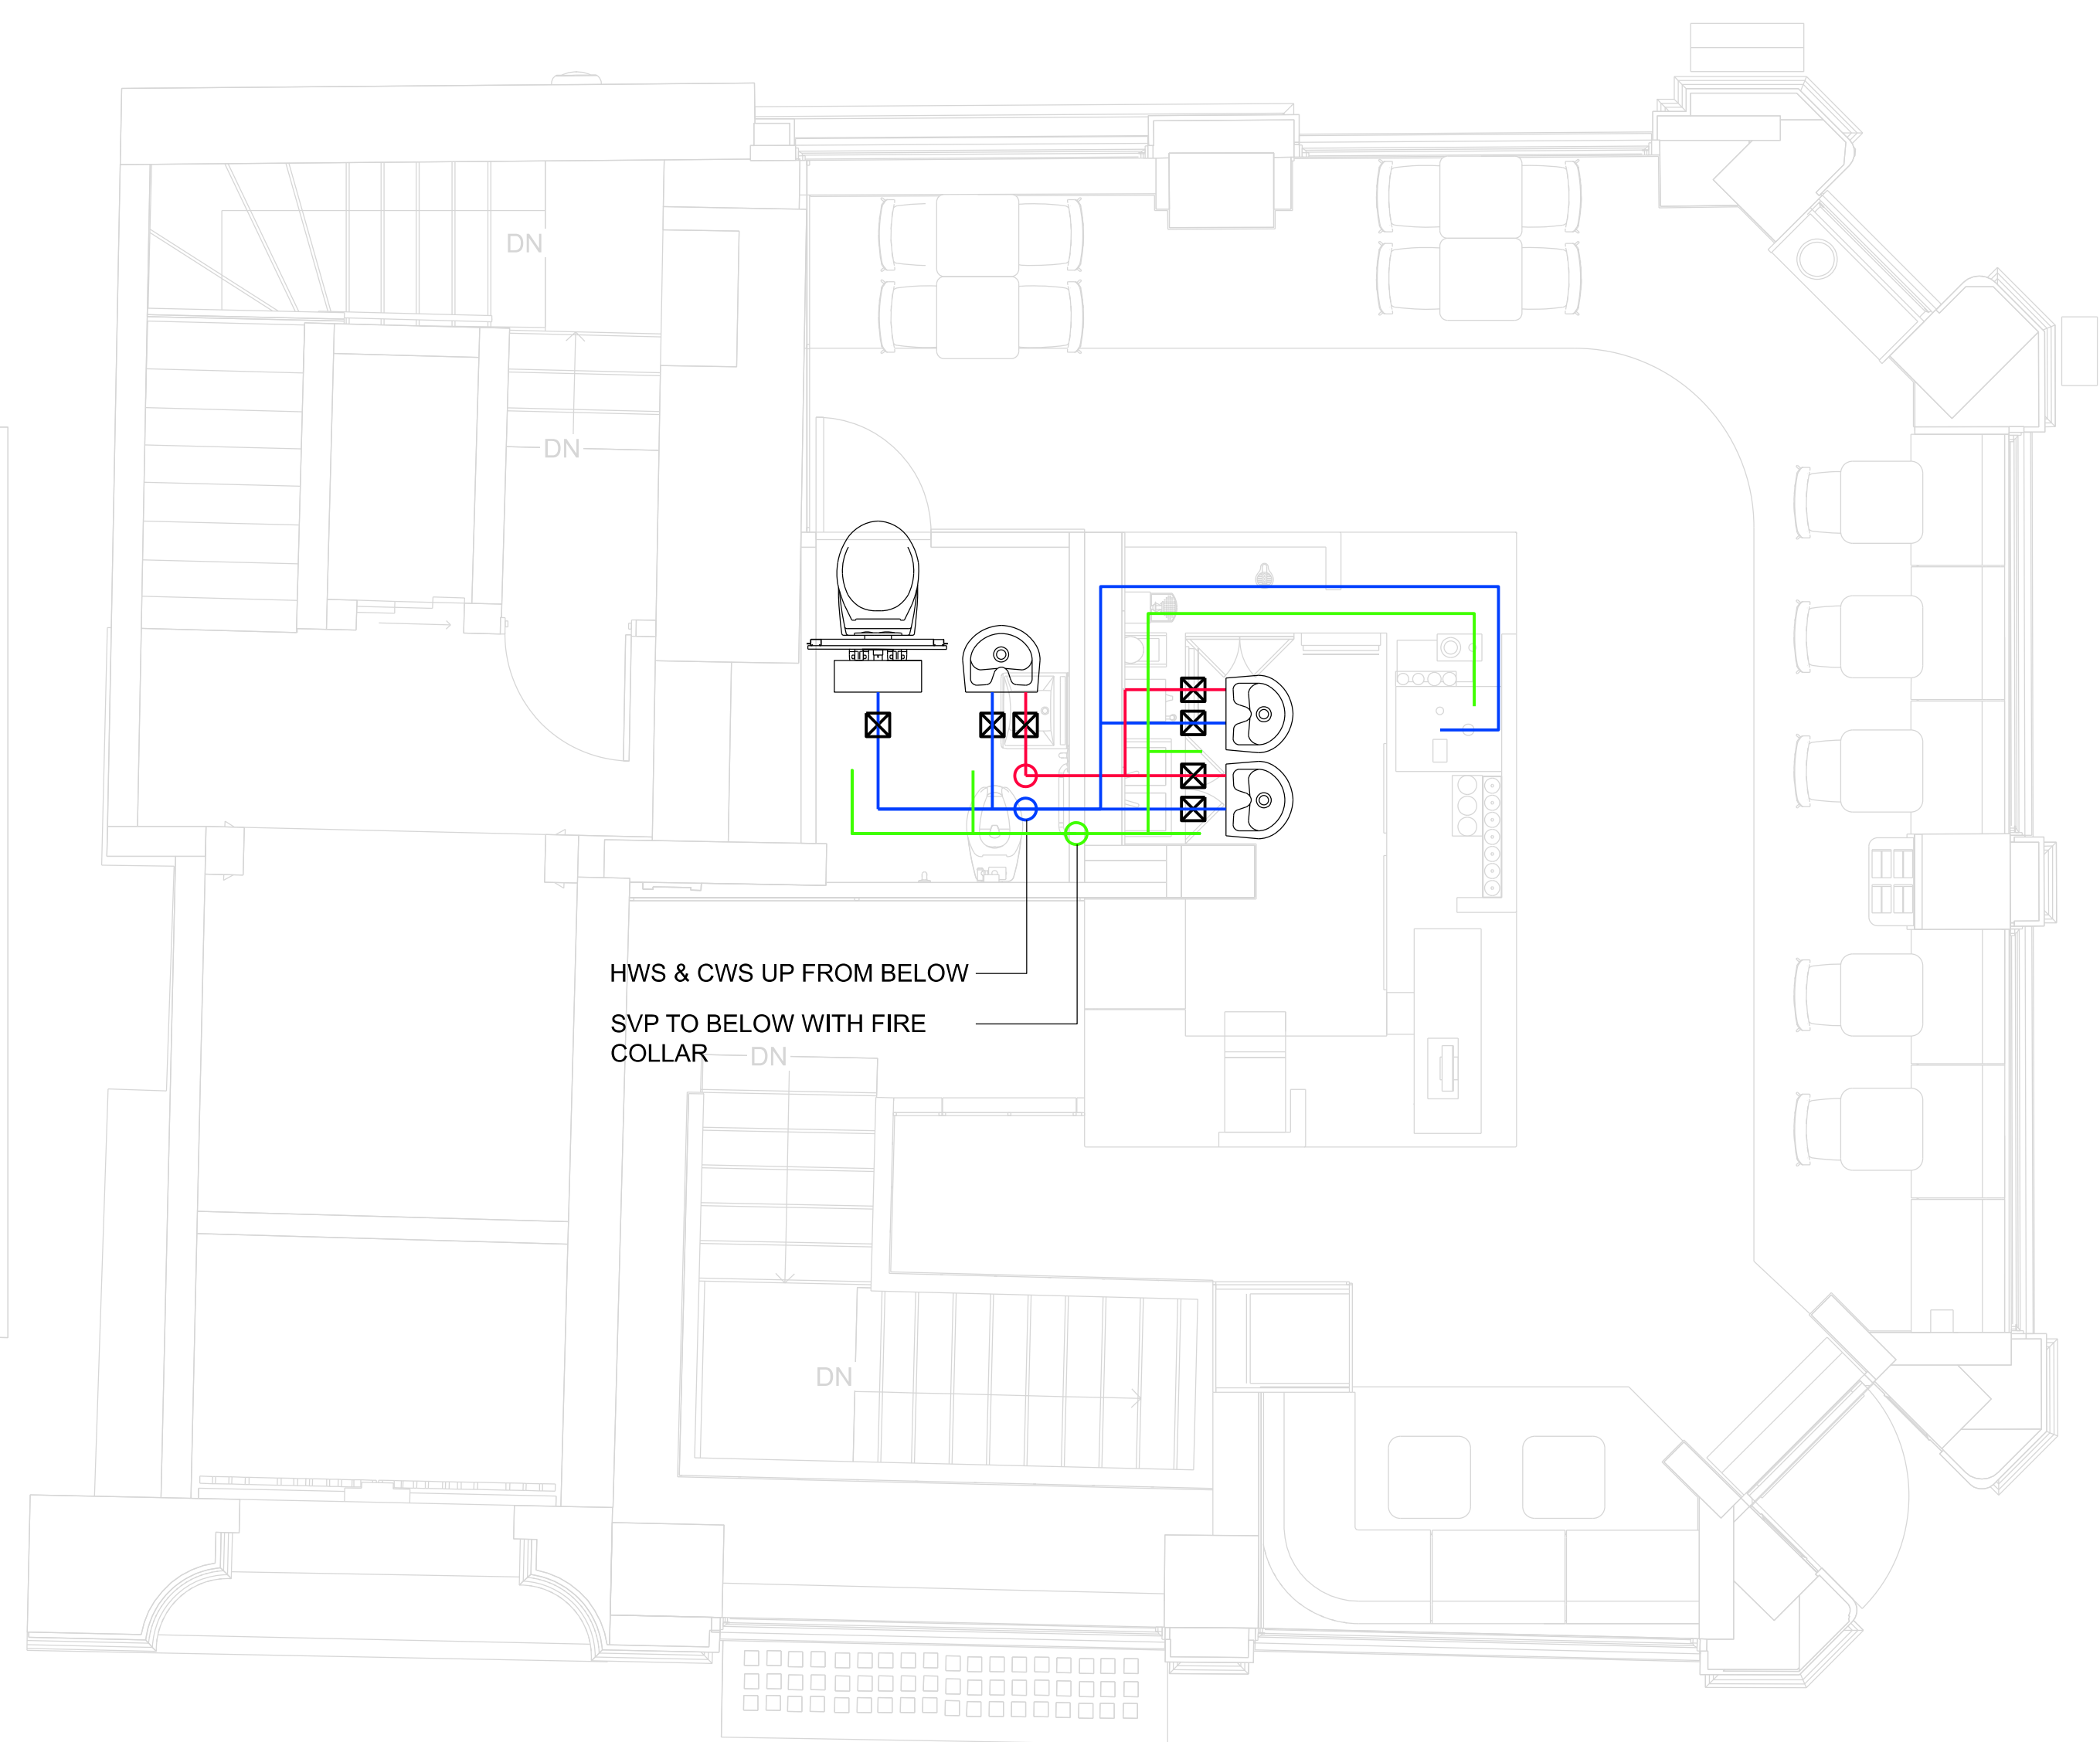

GROUND FL

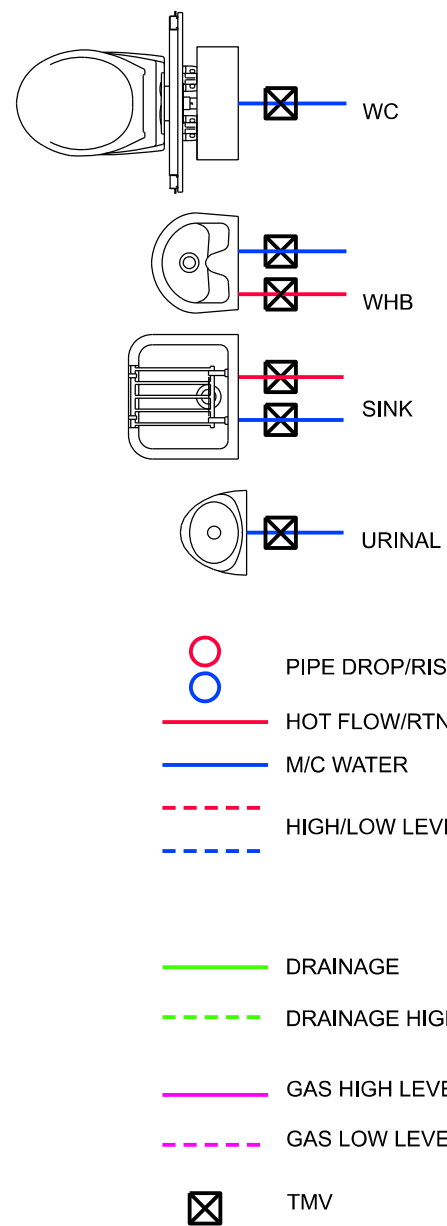

Dates	Rev	Comments



CLIENT
BLANK COFFEE

PROJECT
MANCHESTER

DRAWING TITLE
AS FITTED DRAINAGE
SERVICES

SCALE: -
DATE: FEB 2024 DRAWN BY: JC

JS/WS/AF/000

NOT TO SCALE