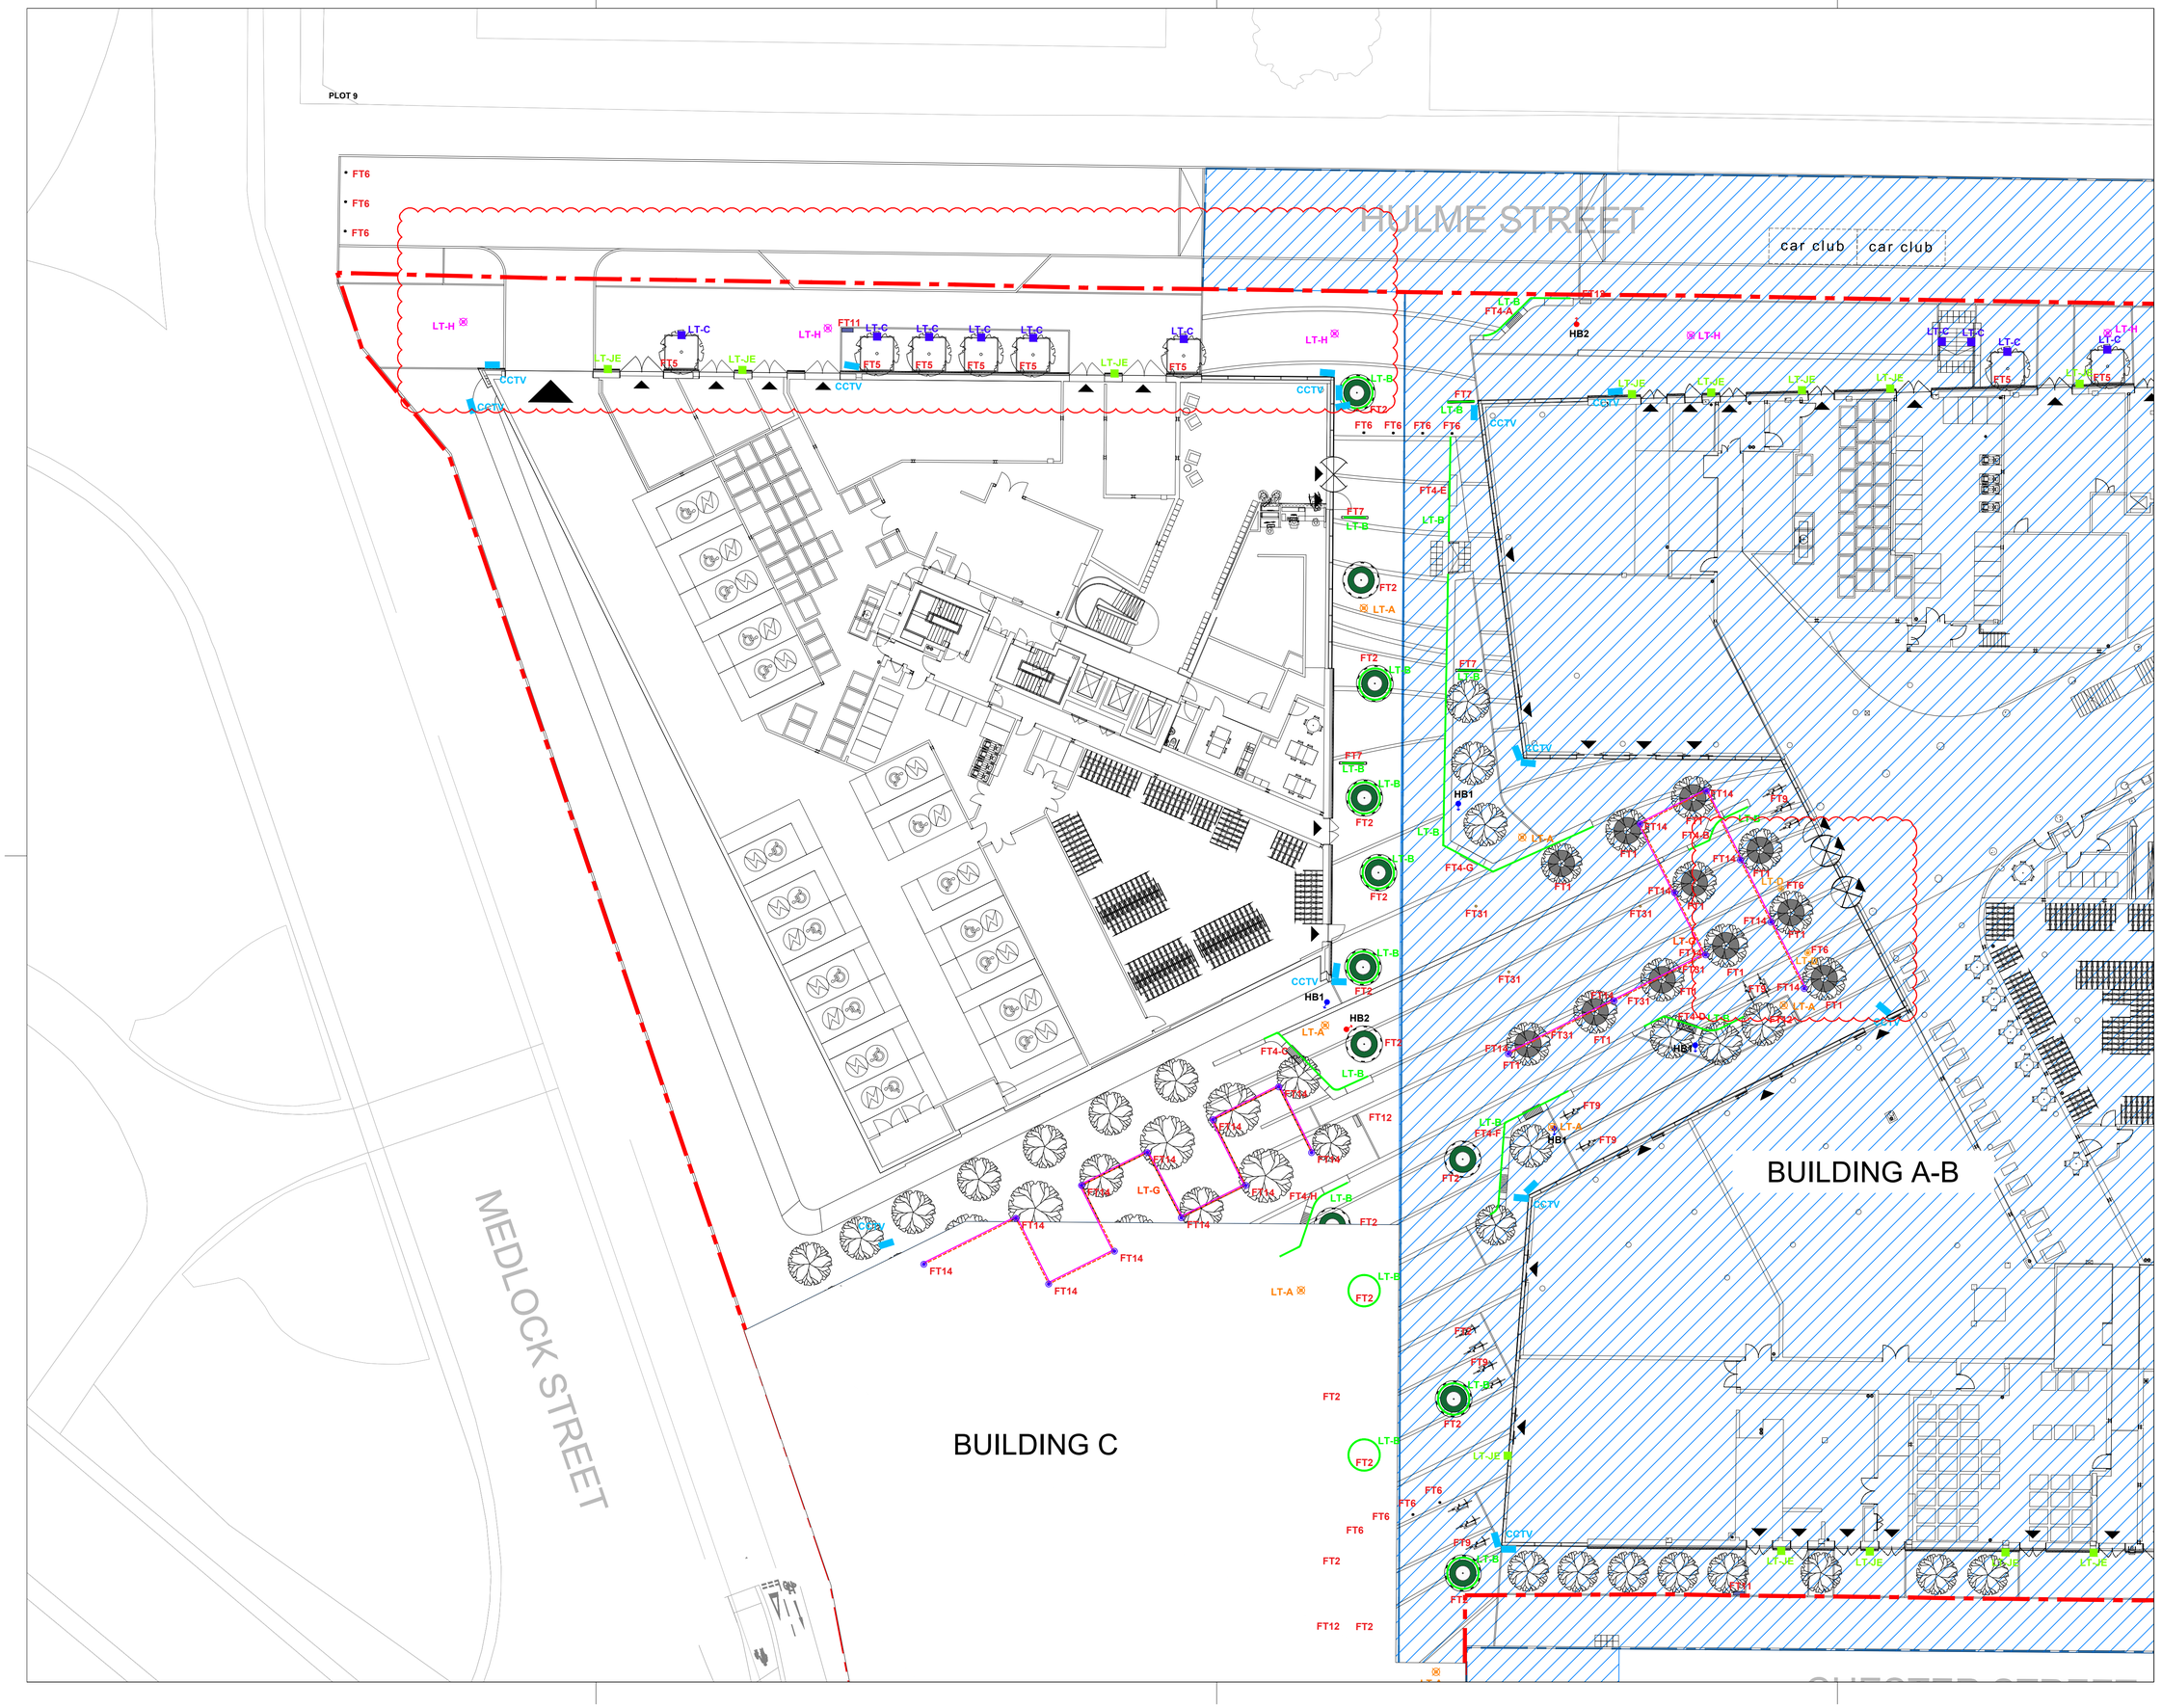

NOTES

1. This drawing is to be read in conjunction with all other drawings and specifications.
2. Do not scale off this drawing. Written dimensions to be taken only.
3. Any discrepancies found between this drawing and other drawings and specifications in the construction documents must be referred to the Landscape Architect prior to work commencing.
4. This drawing must not be copied in whole or in part without prior written consent of Optimised Environments Ltd.
5. Survey information is based upon aspect surveyors Topographical as Survey.

CDM INFORMATION

KEY PLAN

Issue	Revision	Initial	Date
07	BOLLARDS ADDED & LIGHTING & WINDBAFFLE UPDATED	SB	17.05.24
06	REVISED TREES	SB	19.09.23
05	TREES REINSTATED AND FT UPDATED	SB	23.08.23
04	Architectural Update	CO	03.08.23
03	Architectural Update	CO	19.06.23
02	Lighting Added	CO	27.04.23
01	Drawing number update	CO	24.02.23
-	STAGE 4	CO	22.03.23

optimised environments

optimised environments ltd

EDINBURGH 2nd Floor | Quartermile Two | 2 Lister Square | Edinburgh | EH3 9GL
t: 0131 221 5920 w: optimisedenvironments.com

LONDON Warnford Court | 29 Throgmorton Street | London | EC2N 2AT
t: 020 73474062 | w: optimisedenvironments.com

MANCHESTER 13 Swan Street | Manchester | M4 5JJ
t: 0161 696 7550 | w: optimisedenvironments.com

Optimised Environments Ltd. | Registered in Scotland SC358845
Registered address: 2nd Floor | Quartermile Two | 2 Lister Square | Edinburgh | EH3 9GL

Client
Downing Living (Manchester) Ltd

Project
PLOT 11 FIRST STREET SOUTH

Manchester

Drawing Title
BUILDING D FURNITURE PLAN PUBLIC REALM

SHEET 1 OF 1

Scale Bar 2m 4m 6m 8m 10m

North

Scale:	**1:100@A1**	Date:	**Jan 2022**
By:	**CO**	Status:	**CONSTRUCTION**
Checked:	**AW**	Approved:	**AW**

Drawing Number	Rev
M90183_D_L202	**07**

Computer File: R:\Projects\2019\M90183_FirstStCAD\AUTOCAD\SHEETS\PHASE D