


NOTE:DO NOT SCALE FROM THIS DRAWING.ALL DIMENSIONS
TO BE CHECKED ON SITE.TO BE READ IN CONJUNCTION WITH
ALL RELEVANT CONSULTANTS DOCUMENTATION

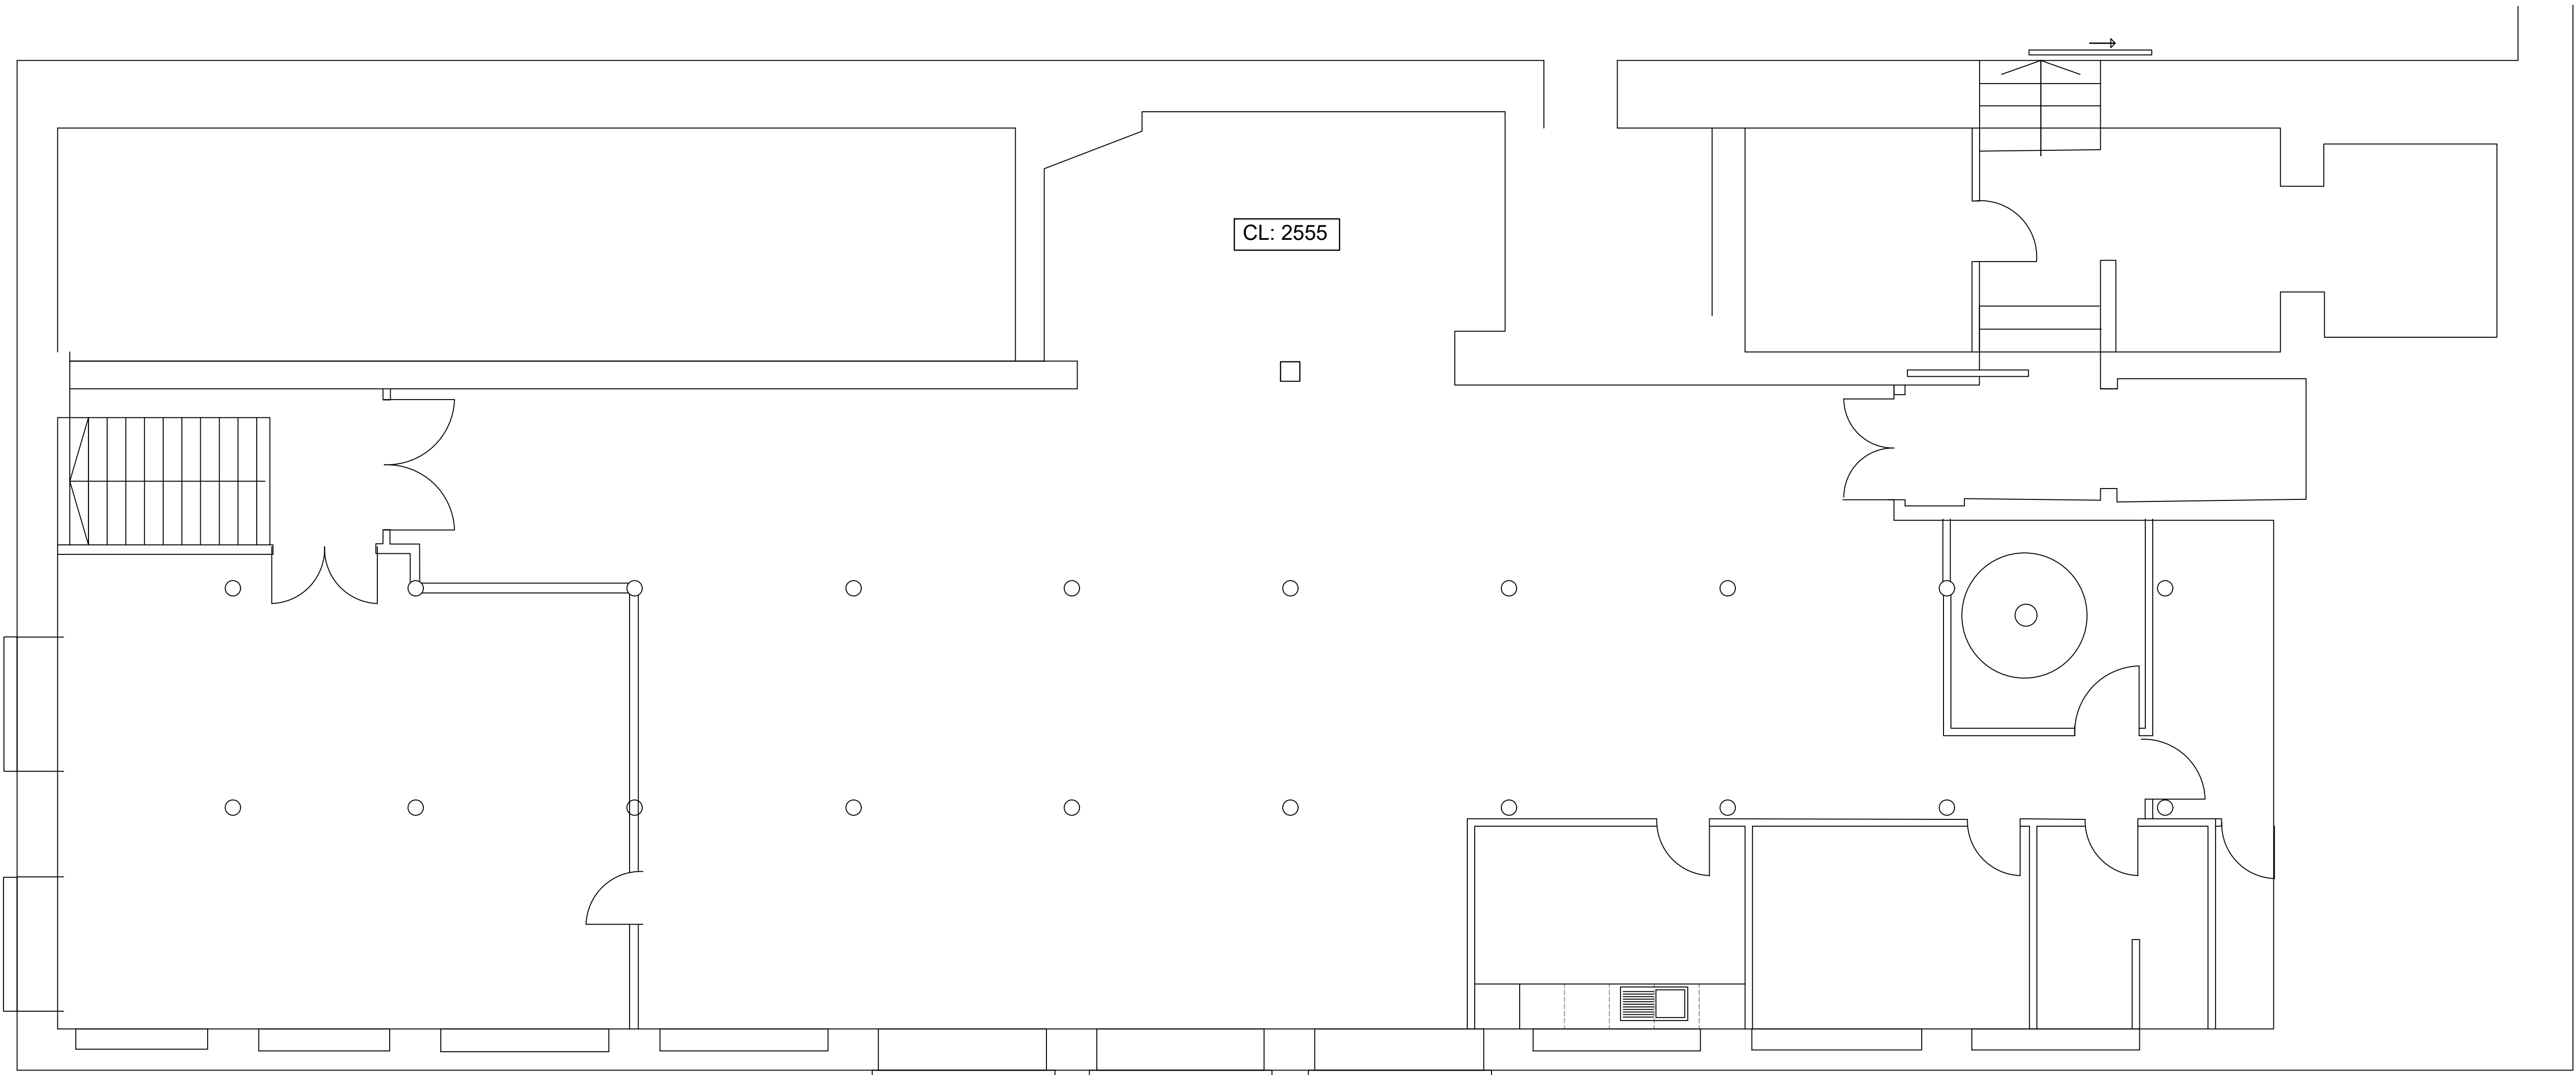

REVISIONS:
REV A: EXISTING PLAN AMENDED 05.06.24

iCatch Design
INTERIOR DESIGN

10 KILWORTH AVENUE
SALE, CHESHIRE
M33 4SE
TEL: 07983 539728
WWW.ICATCHDESIGN.CO.UK

Project
ST JOSEPHS GROUP
BASEMENT LEVEL, 24 LEVER STREET
MANCHESTER

Drawing
EXISTING PLAN

Date FEBRUARY 2024 Drawn By SS Scale 1:50@A1

Drawing Status INFORMATION	Drawing No. 0209-01	Rev No. A
-------------------------------	------------------------	--------------

Existing Plan

Scale 1:50 @ A1