


KEY
Denotes area in original scope
Denotes area in addition to original scope
Denotes area as option locations for Hub

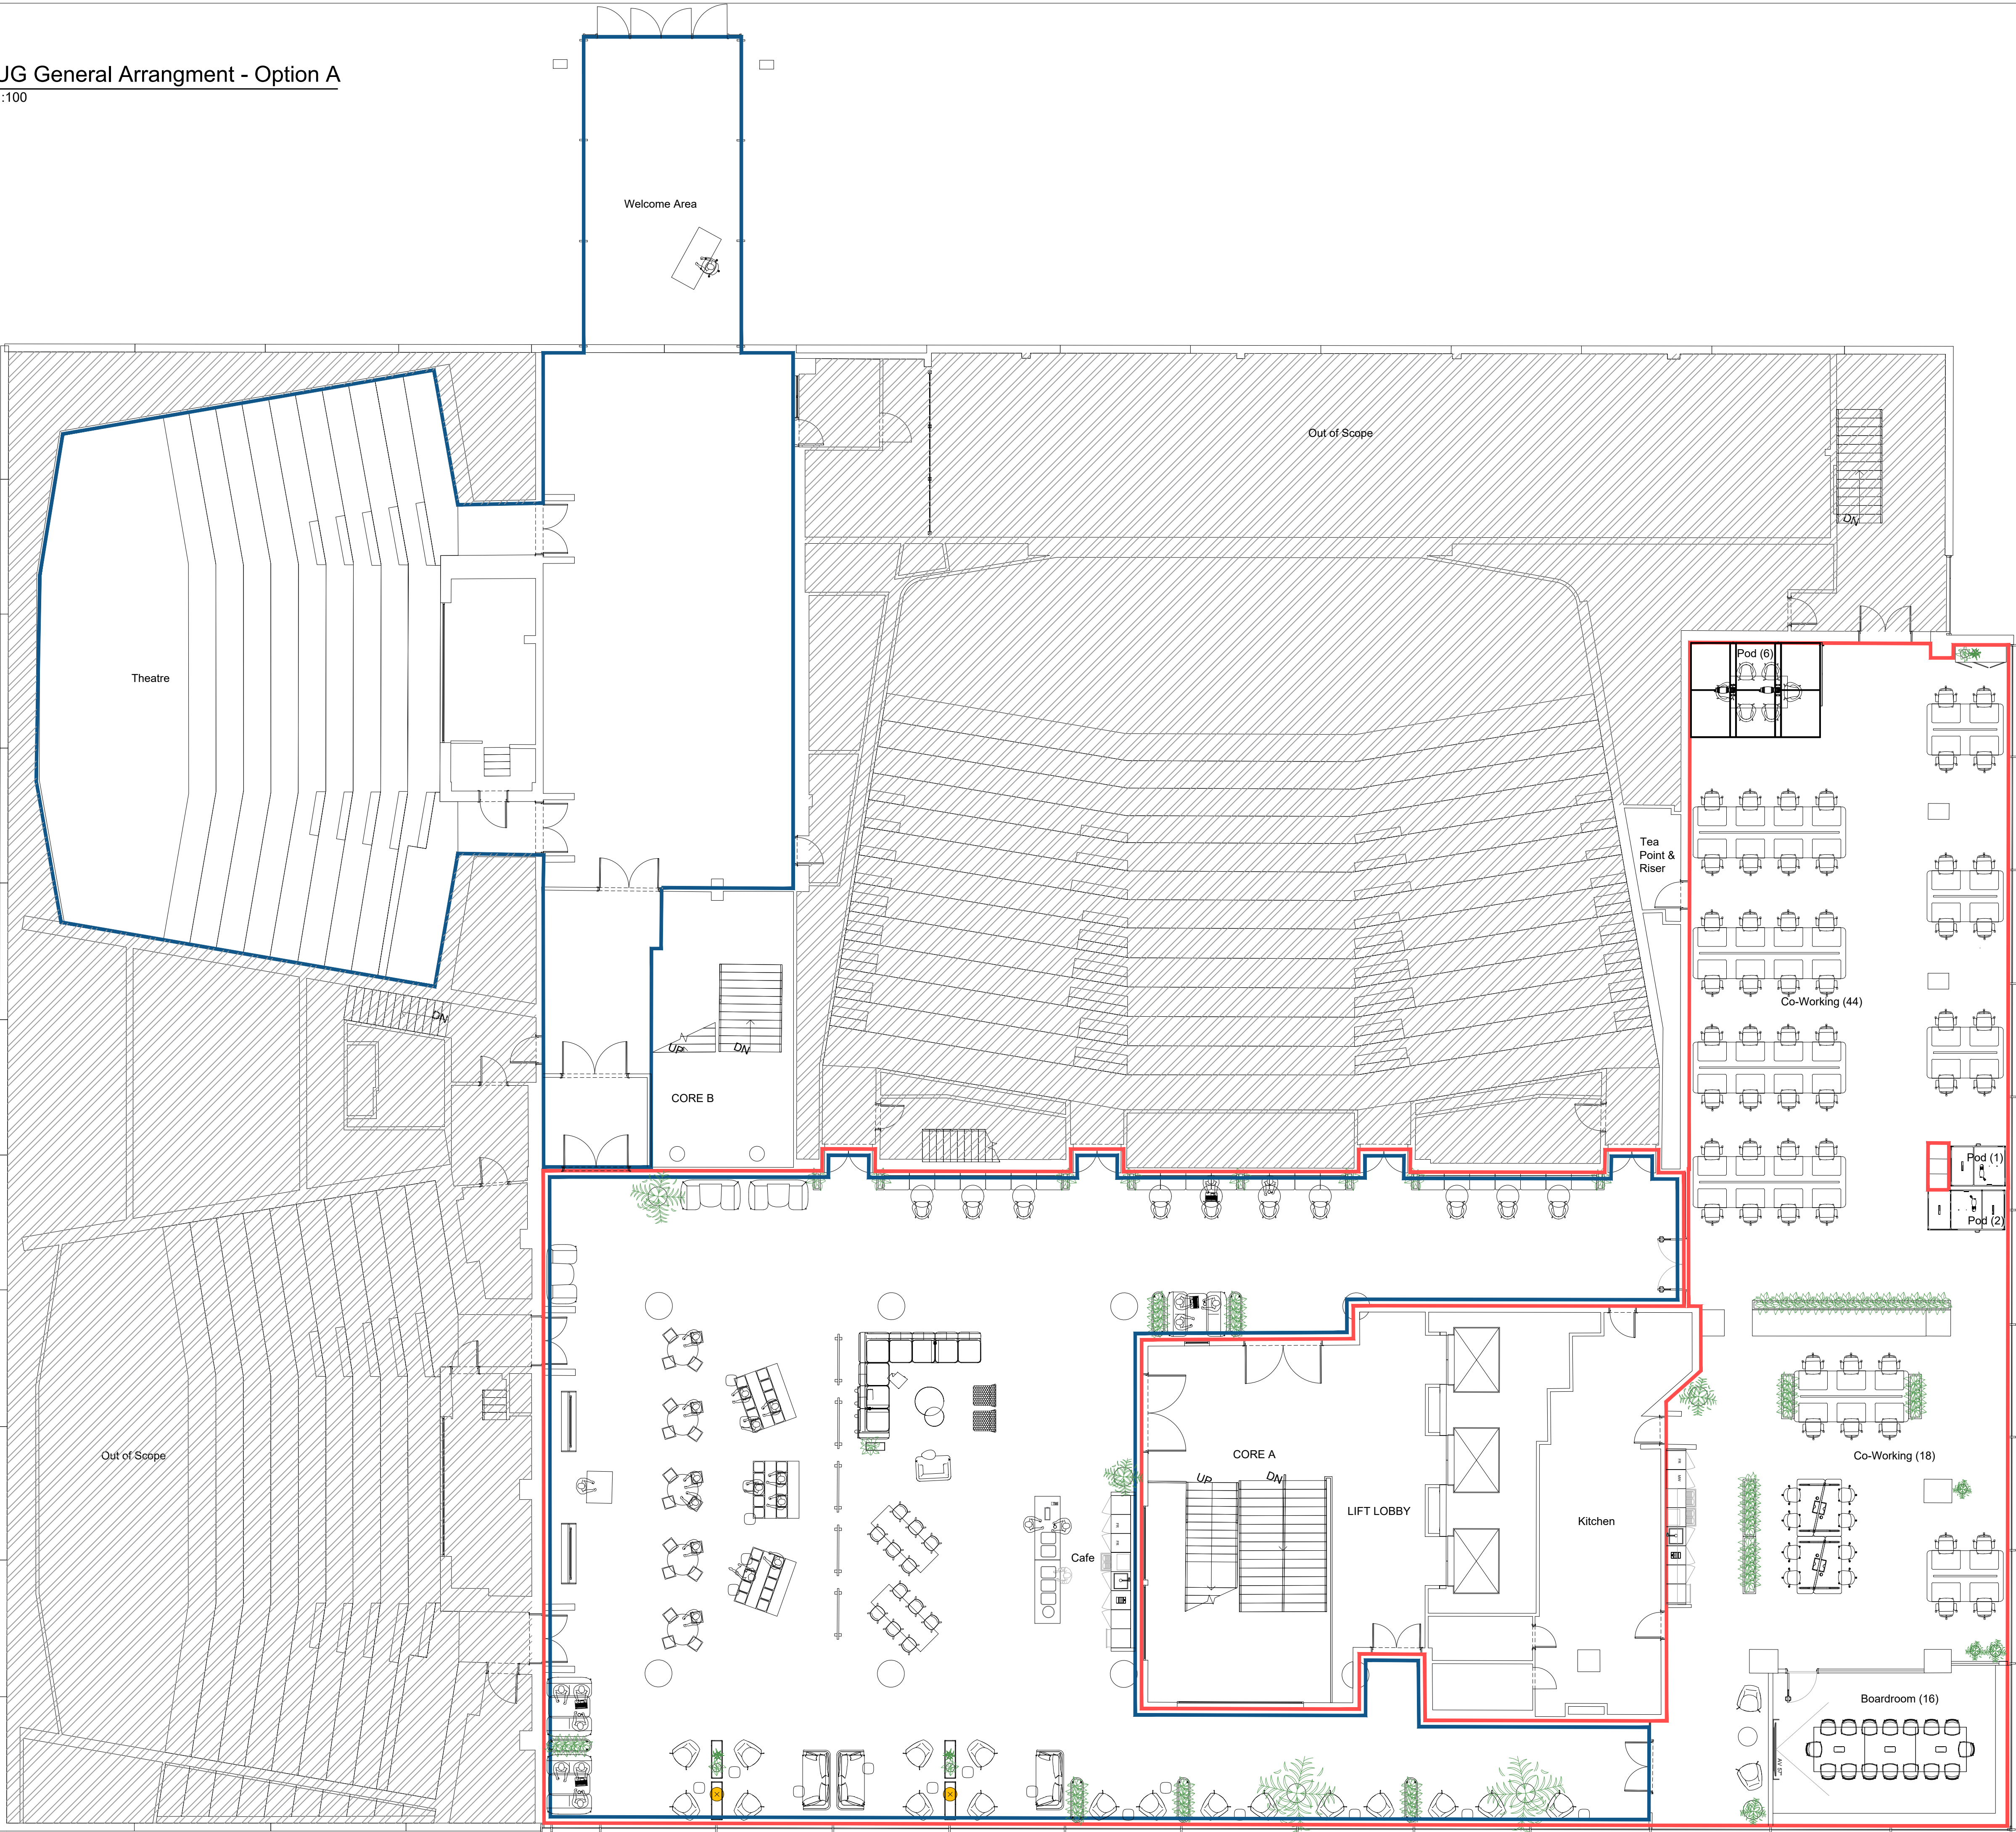

Co-Working NIA =
approx 379m²
16 = 63
Total Co-Working
62nos

Rev: Details: By: Date:

Client: IDM Bruntwood		
Project: IDM Renold		
Drawing Title: UG General Arrangement - Option A		
Upload Reference: IDMB2-SPI-MW-01-DRA-01101		
SID Project Number: 23035	SID Drawing Number: 23035(SK)-001-1-01	Revision: H
Scale at A1: 1:100	Drawn By: SXD	Workstage: Workstage 1

SPACE INVADER

Email: info@spaceinvaderdesign.co.uk
Web: www.spaceinvaderdesign.co.uk