


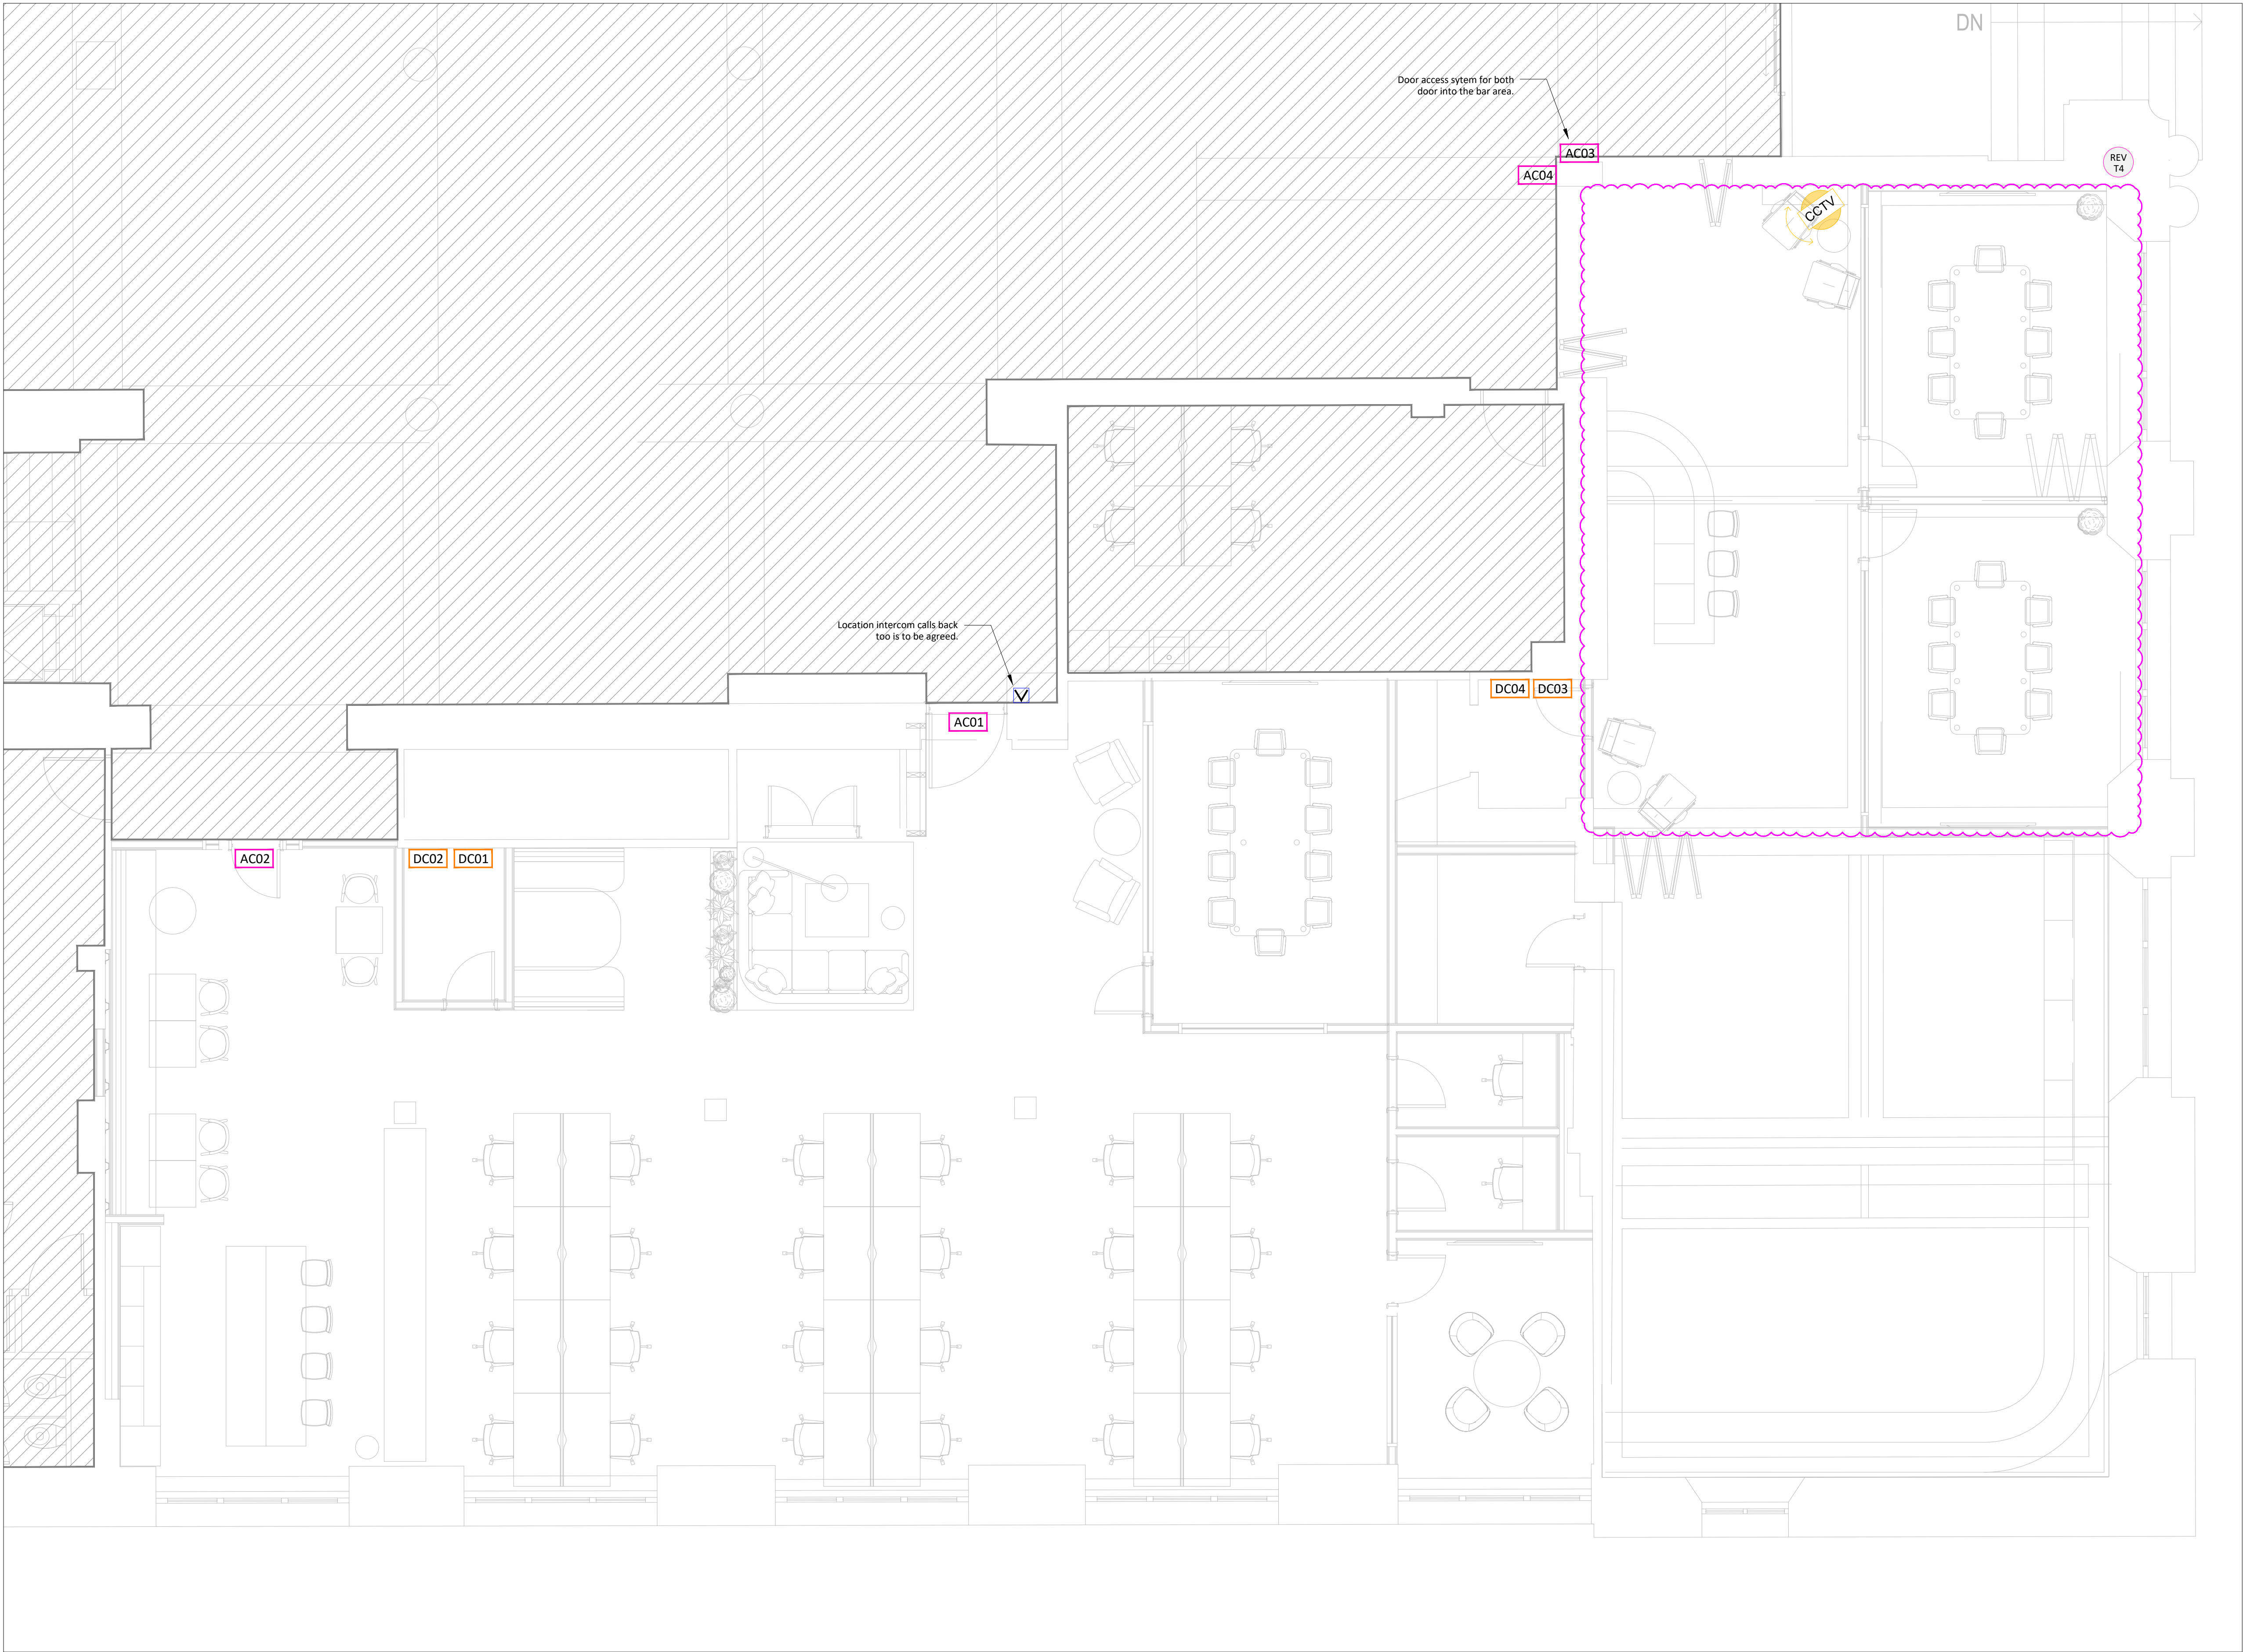

Broadhurst | Ground Floor | Suite 2 - Rochdale Canal Side
Proposed Security

These lines measure 100mm in length when plotted correctly.

01356m

1:100013m

1:50013m

All scaled dimensions taken from this drawing shall be verified on site.

This drawing is the property of Marketaylor Ltd and no information contained hereon shall be copied, in whole or in part, or passed to any other party without written consent. Copyright 2018.

Notes

- This drawing shall be read in conjunction with the relevant Marketaylor Ltd specification(s) and all relevant Architect's and other Engineer's drawing(s).
- Details are for design purposes only and shall be verified on site by the Engineering Contractor where accuracy is critical. The exact location of all plant items/equipment and the route of all services shall be determined on site.
- All plant, equipment, distribution system components and ancillaries shall be installed in strict accordance with the manufacturer's guidelines.
- The installation personnel shall allow for changes in distribution system(s) invert levels (including any sets up and down etc.) as necessary to coordinate fully with the building structure and other M&E Services.

AC00

Access Control Door

DC00

Corresponding Door Access Controller

CCTV

Internal CCTV Camera (Black)

Audio Intercom System

IF

DC

DC

CR

CR

Fire Alarm Interfaces Shall be Provided to Door Access Control System
Corresponding Door Controller (ACU) Requires an Individual Power Supply
Access Control Emergency Break-Glass Door Release
Card Reader
Card Reader

Indicative Arrangement of Access Control for Single Doorway (N.T.S.)

IF

DC

DC

CR

CR

Fire Alarm Interfaces Shall be Provided to Door Access Control System
Corresponding Door Controller (ACU) Requires an Individual Power Supply
Access Control Emergency Break-Glass Door Release
Card Reader
Card Reader

Indicative Arrangement of Access Control for Twin-Leaf Doorset (N.T.S.)

CCTV and intruder alarm PIR locations to be confirmed by the client.

This drawing is indicative of a design. The contractor shall be responsible for the production of design calculations and drawings to the satisfaction of the client and engineer. This drawing has been provided for information purposes only and does not necessarily identify all elements of the works.

T4	REVISED GENERAL ARRANGEMENT	25.06.24	JS	JN
T3	CCTV REMOVED FROM OFFICE SUITE & INTRUDER ALARM REMOVED IN ITS ENTIRETY	30.01.24	JS	JN
T2	DOOR ACCESS TO BAR AREA ADDED	25.01.24	JS	JN
T1	TENDER ISSUE	08.11.23	JS	JN
ISSUE	DESCRIPTION	DATE	DRN	CHD

M

MARKETAYLOR

Marketaylor Limited

37 Market Street

Hollingworth

Hyde

Greater Manchester

SK14 8NE

0161 820 9479 | info@marketaylor.co.uk | www.marketaylor.co.uk

STATUS

TENDER

CLIENT

XLB Property

CONTRACT

Broadhurst Ground Floor
Tootal Building

TITLE

Ground Floor | Suite 2
Proposed Security

DATE	08.11.23	SCALE	1:50	
DRAWN	JS	JOB No.		REV
CHECKED	JN			
APPROVED	JN	634(Q)	GF-E-64-402	T4
EXTERNAL REF.	Broadhurst Ground Floor Xref 291123			

THIS DRAWING IS CONFIDENTIAL & IS THE PROPERTY OF MARKETAYLOR LTD. IT MUST NOT BE DISCLOSED TO A THIRD PARTY, COPIED OR LENT WITHOUT THEIR WRITTEN CONSENT.

A1