
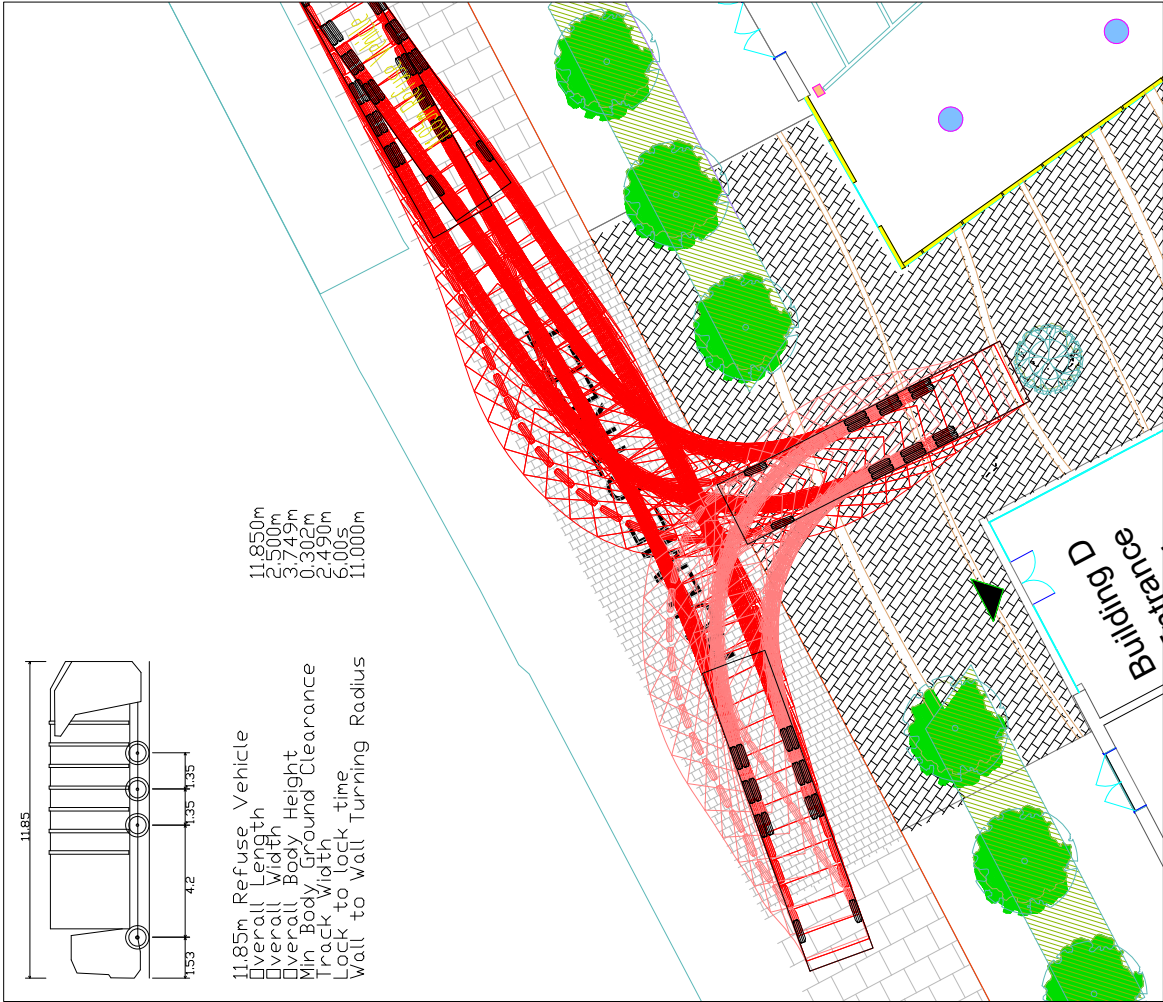


11.85m Refuse Vehicle
Overall Length 11.850m
Overall Width 4.200m
Overall Body Height 1.350m
Min Body Ground Clearance 0.302m
Track Width 2.450m
Lock to lock time 6.005s
Wall to Wall Turning Radius 11.000m

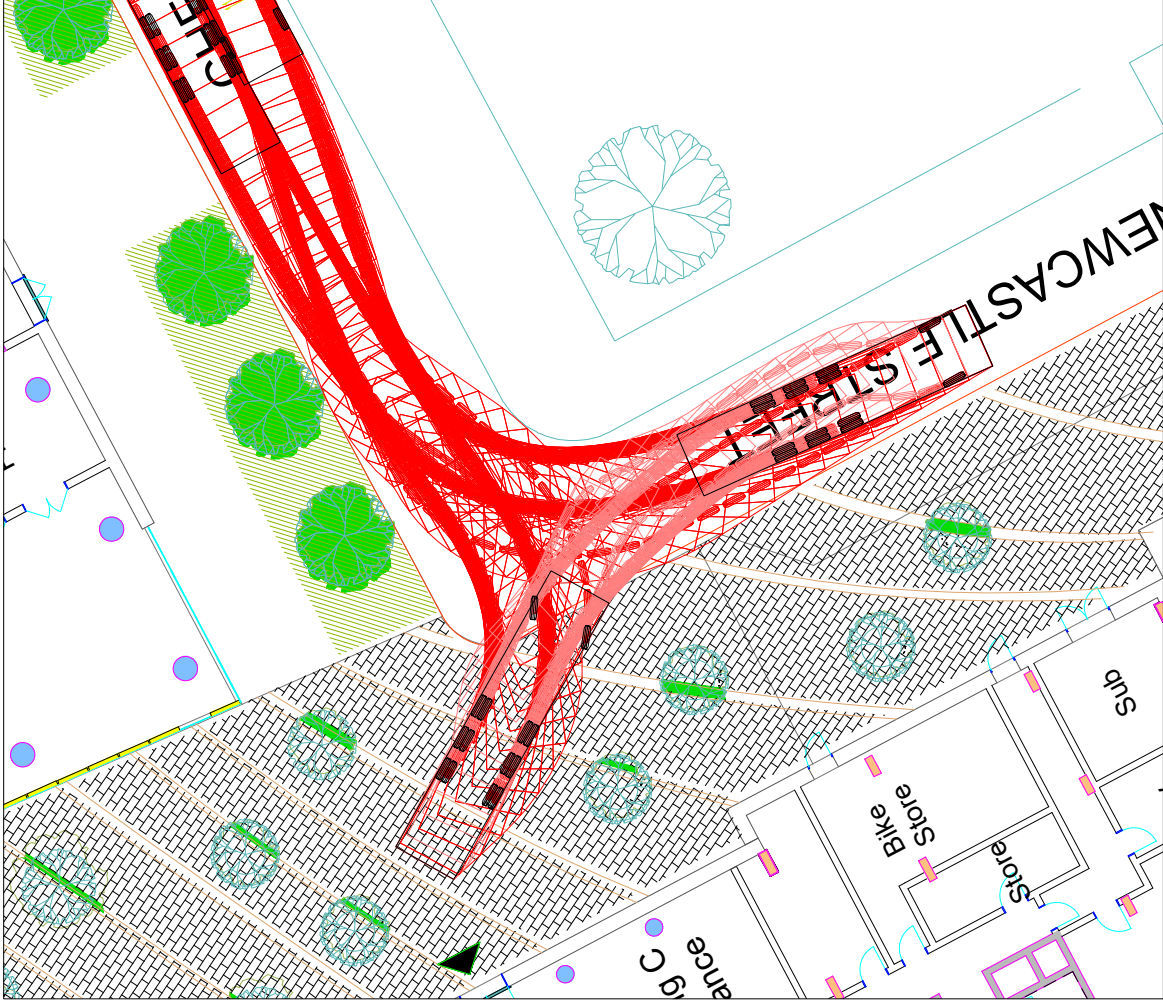

(consulting engineers) ltd
Highways | Traffic | Transportation | Water
T 01924 844080 mail@sandersonassociates.co.uk
F 01924 844081 www.sandersonassociates.co.uk

First Street, Manchester

Swept Path of 11.85m Refuse Vehicle

Scale 1:200	Drawn By BL
Drawing Size A3	Checked By SB
Date March 2020	Approved By SB
Drawing Number 11123-004	Rev

Rev	Amendment	Drawn	Date	Checked
-----	-----------	-------	------	---------