

This drawing is the property of Fletcher-Rae (UK) Limited and copyright is reserved by them. The drawing is not to be copied, reproduced or re-distributed either in whole or in part without the prior written consent of Fletcher-Rae (UK) Limited.

The originator shall have no responsibility for any liability, loss, cost, damage or expense arising from or relating to any use of this document other than for its intended purpose on this project.

A drawing shall be read in conjunction with all other relevant drawings, specifications and associated documentation. Any discrepancies, errors or omissions are to be reported to the originator before proceeding with work.

All dimensions are to be checked on site by the contractor prior to proceeding with any work. This drawing shall not be scaled to ascertain any dimensions. Work to figured dimensions only.

DISCLAIMER
When this drawing is issued in CAD, it is an uncontrolled version issued for information only, to enable the recipient to prepare their own documents/ drawings for which they are solely responsible.

SOFTWARE INTEROPERABILITY
Fletcher-Rae (UK) Limited prepared this drawing using Autodesk [REVIT](#).

Fletcher-Rae (UK) Limited does not accept liability for any loss or degradation of any information held in the drawing resulting from the translation from the original file format to any other file format or from the recipients reading of it in any other programme.

- Unverified dimensions
- To be read in conjunction with retention, demolition and structural drawings.
- **Partition walls base detail to be resolved**
- **Lift and platform pit details to be resolved**
- **Lightwell walls and floor interface to be resolved**
- All setting-out information to be reviewed by Contractor on site.
- Dimensions of all footings and foundations to be confirmed by SE upon completion of site investigation works.
- Contractor to set out internal walls on all floors using the reference and confirm dimensions on site before any builders work is carried out. Any discrepancy should be highlighted and made clear to relevant consultants.

P01	Planning	MM	21.06.24	
Rev	Revision Details	Drawn	Date	Chck'd

Project No. **24006**
Suitability **S2 SUITABLE FOR INFORMATION**
Status **PLANNING**

Client: **Beech Holdings**

Project:
PICCADILLY WAREHOUSE
Bloom Street

Sheet Name: **Section B-B_Planning**


Drawing No. **24006-HFR-BS-ZZ-DR-A-9016** Rev. **P01**
 Drawn By **MM** Scale **1 : 50 @ A1**
 Created **30.04.24**

HORIZON

fletcher | rae

Level 12, Tower 12, 18-22 Bridge Street, Manchester, M3 3BZ

t +44 (0) 161 242 1140
w www.fletcher-rae.com
e info@fletcher-rae.com

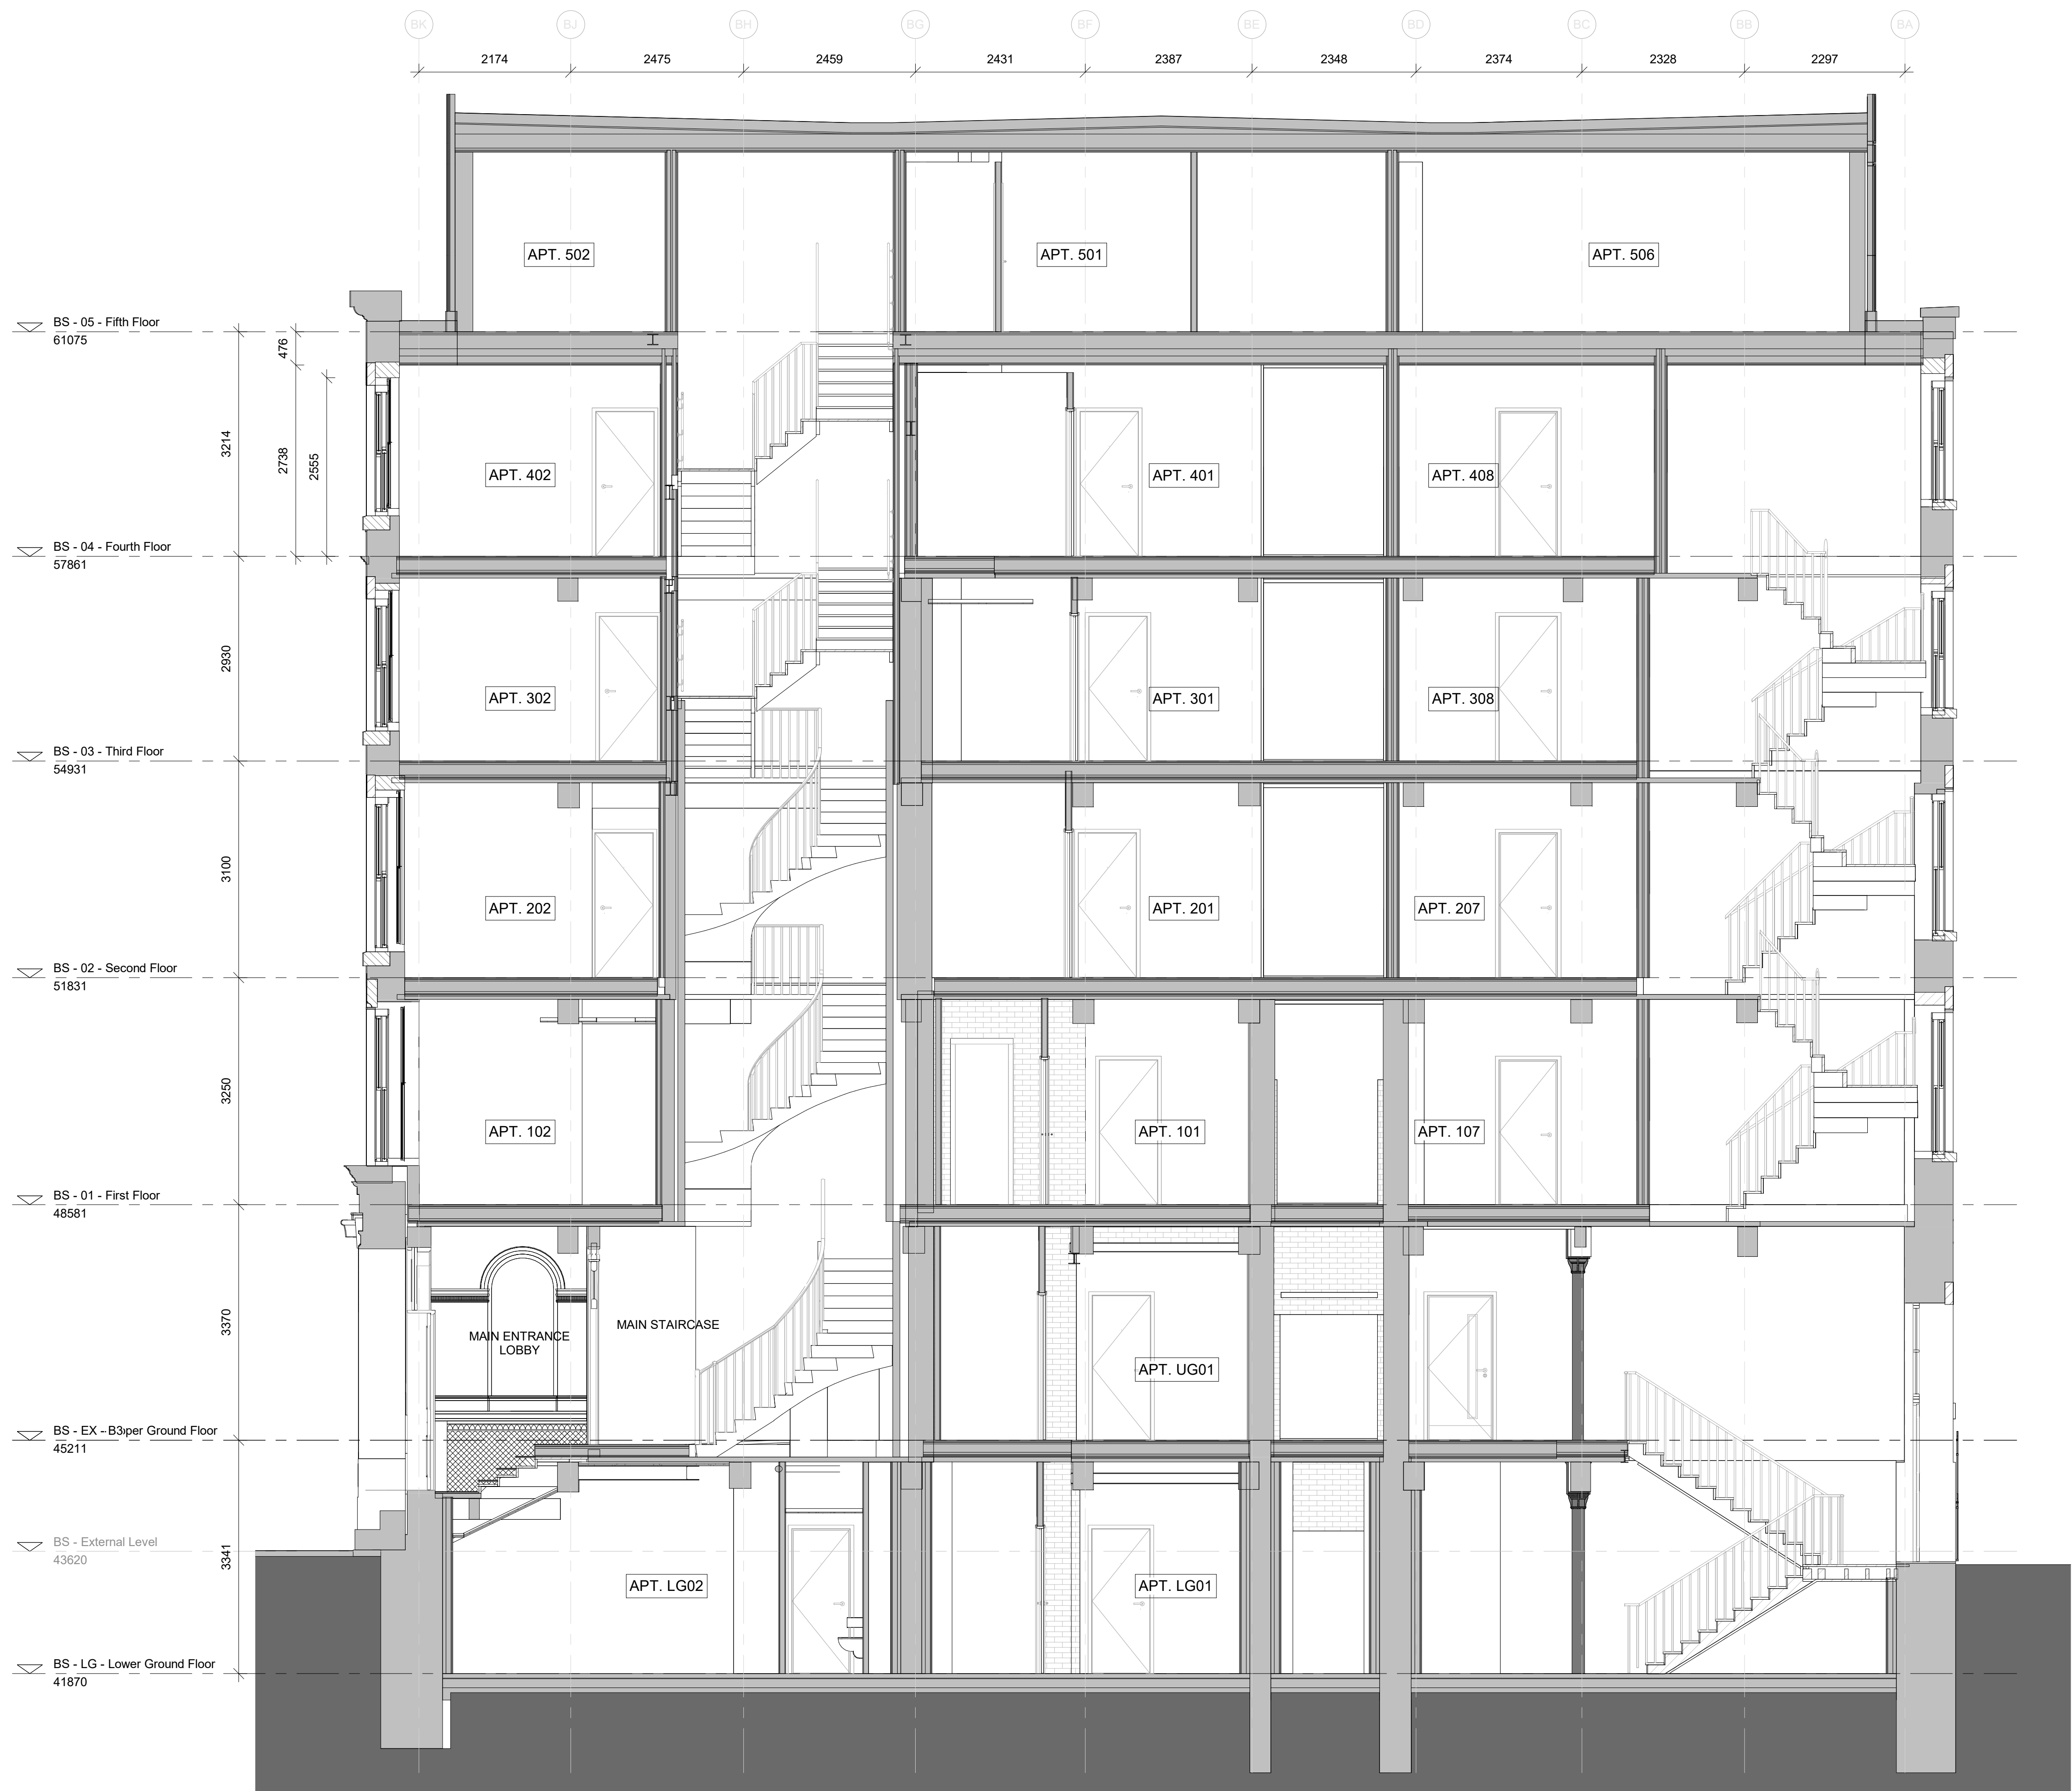

1 | SECTION B-B.
1 : 50