


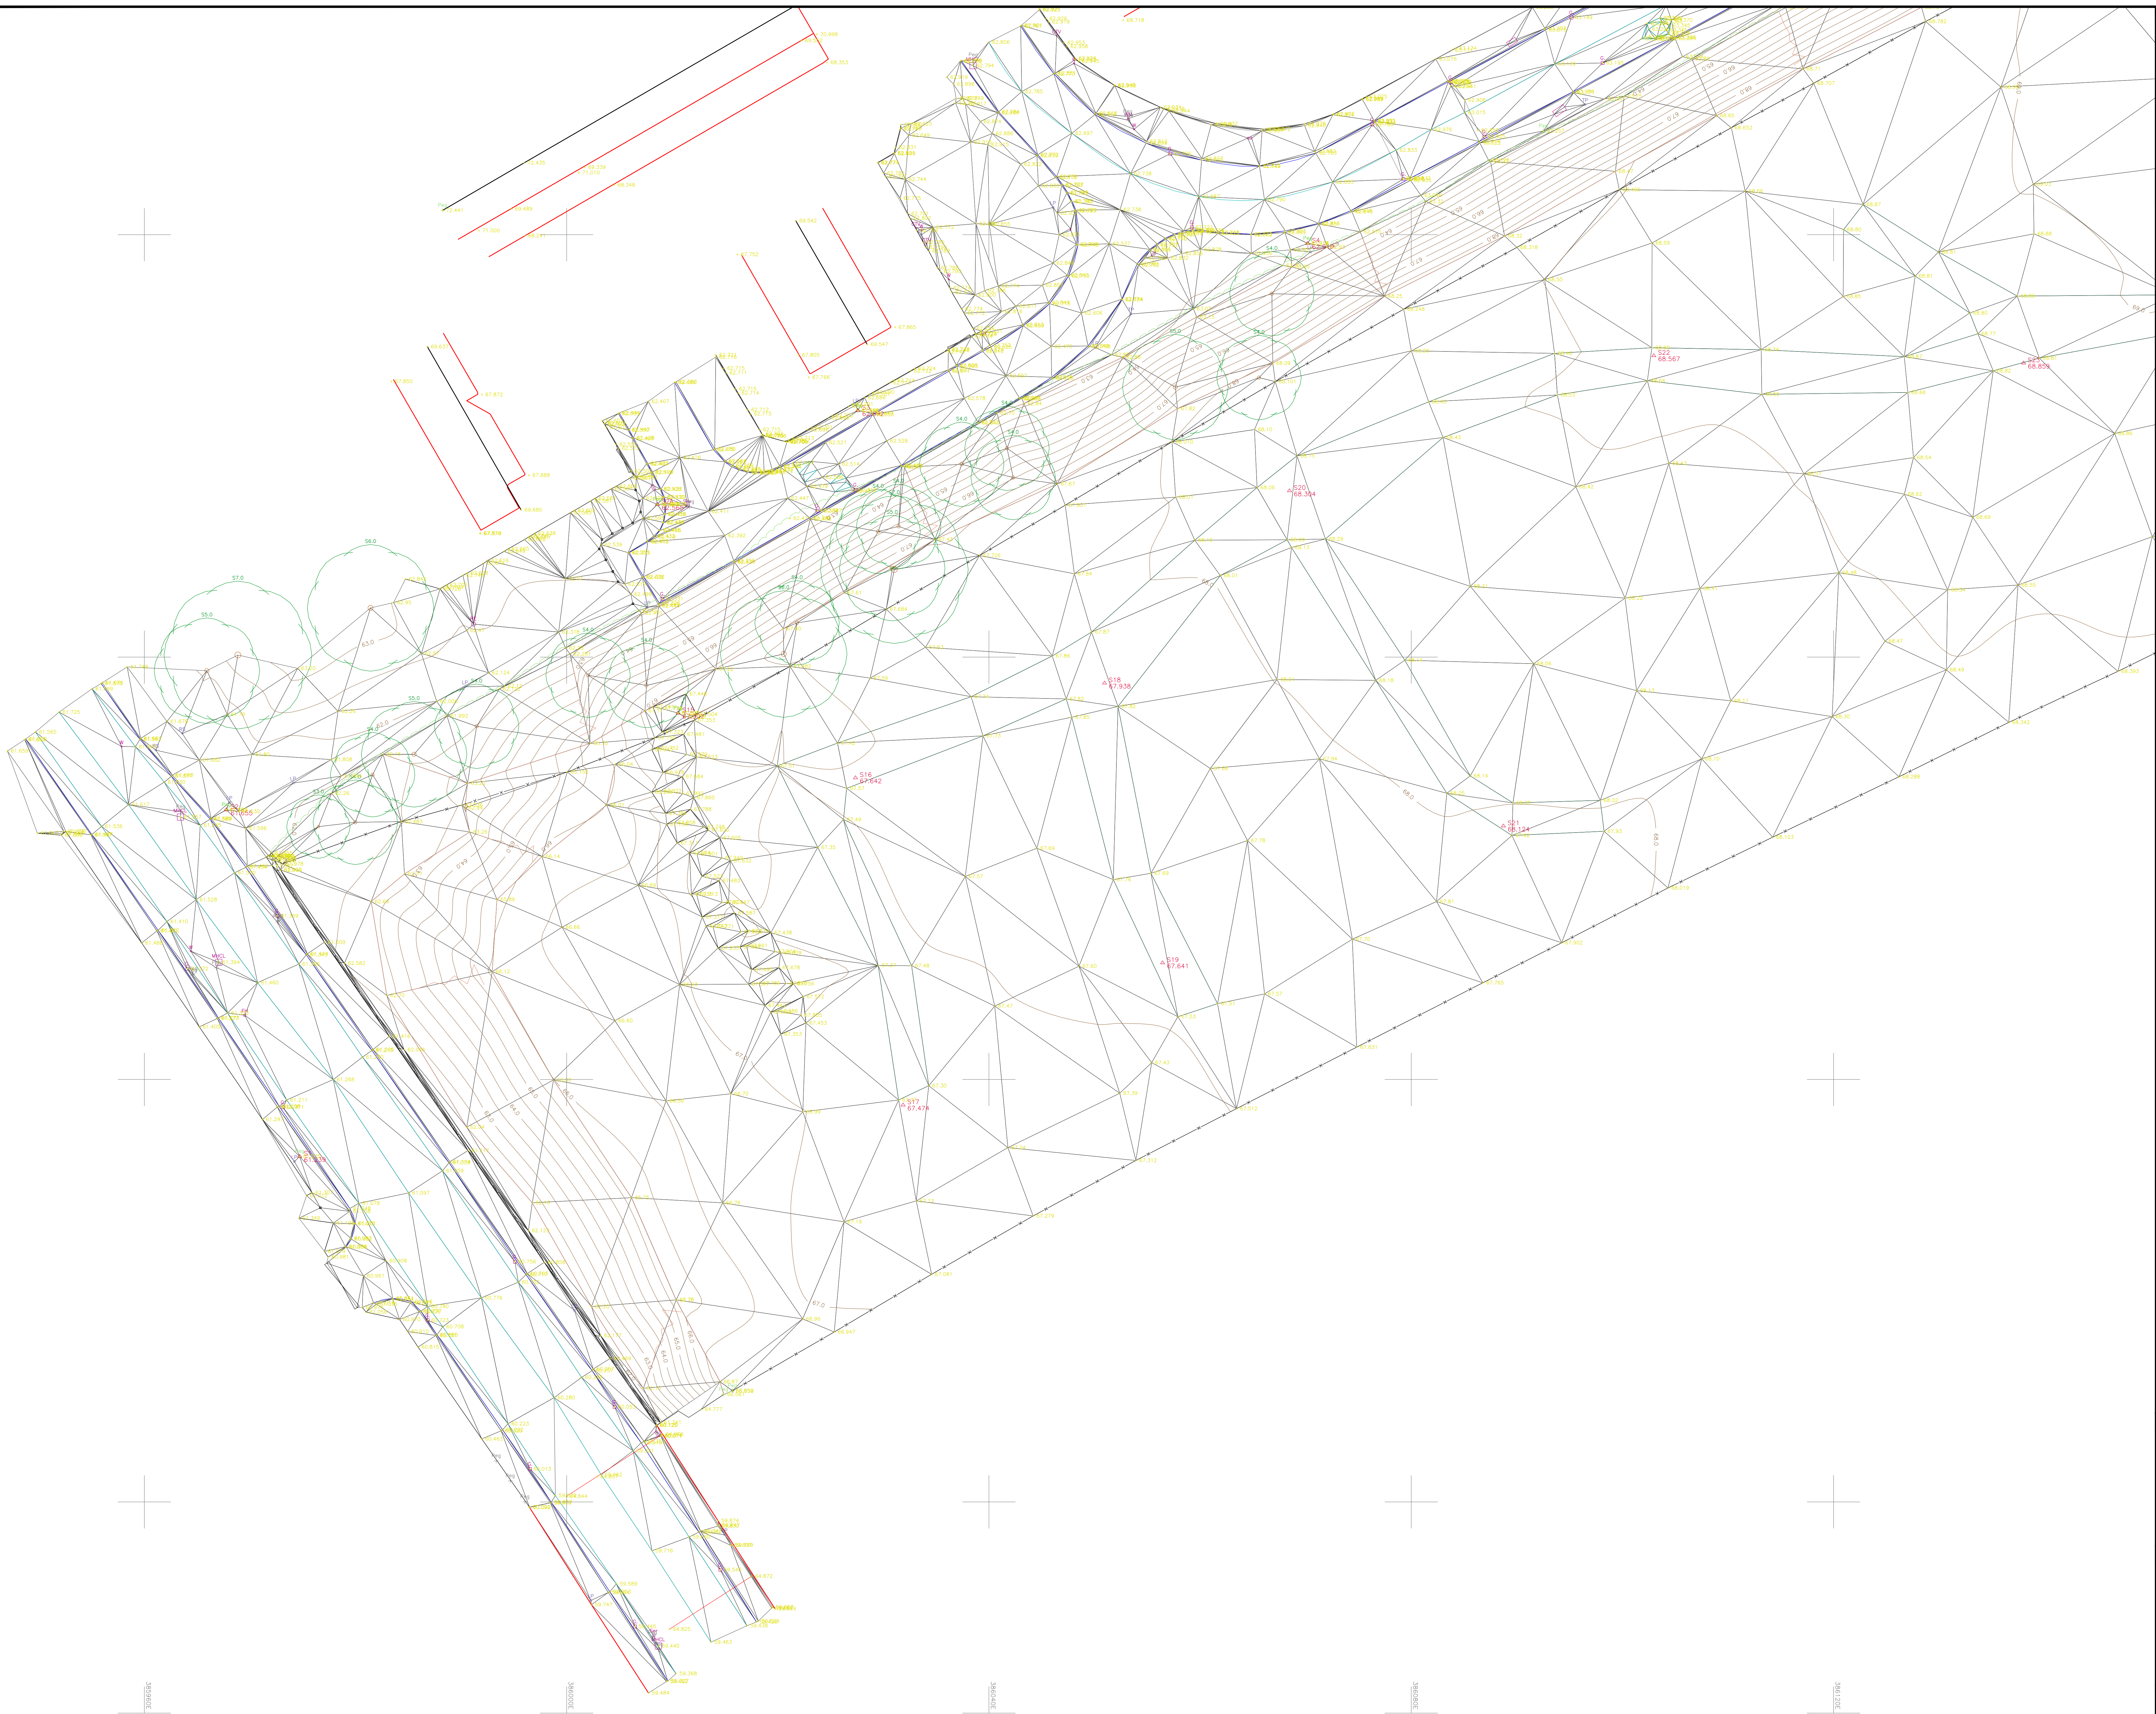

NOTES

1. No dimensions are to be measured from this drawing.

Bellway
(Manchester)

(a member of Bellway Plc Group of Companies)

Bellway Homes Ltd
304 Bridgewater Place, Birchwood Park
Warrington, WA3 6XX
Tel 01925 846700 Fax 01925 846718

Project
PITSFORD ROAD

Subject
TOPOGRAPHICAL
SURVEY
SHEET 1

Scale	Date	Drawn	Checked
1:200	19.01.23	-	-

Drawing No	Revision
BHM200/PITSFORDROAD-TOPO	-

Note
All specifications, materials and workmanship to be in accordance with current NHBC and Building Regulations. Main drawings to comply with Section for Adoption current edition. Highways to be in accordance with Local Authority specification. Do not scale from this drawing. All dimensions to be verified with the drawing office.
Original Sheet Size A3. Do Not Scale From This Drawing