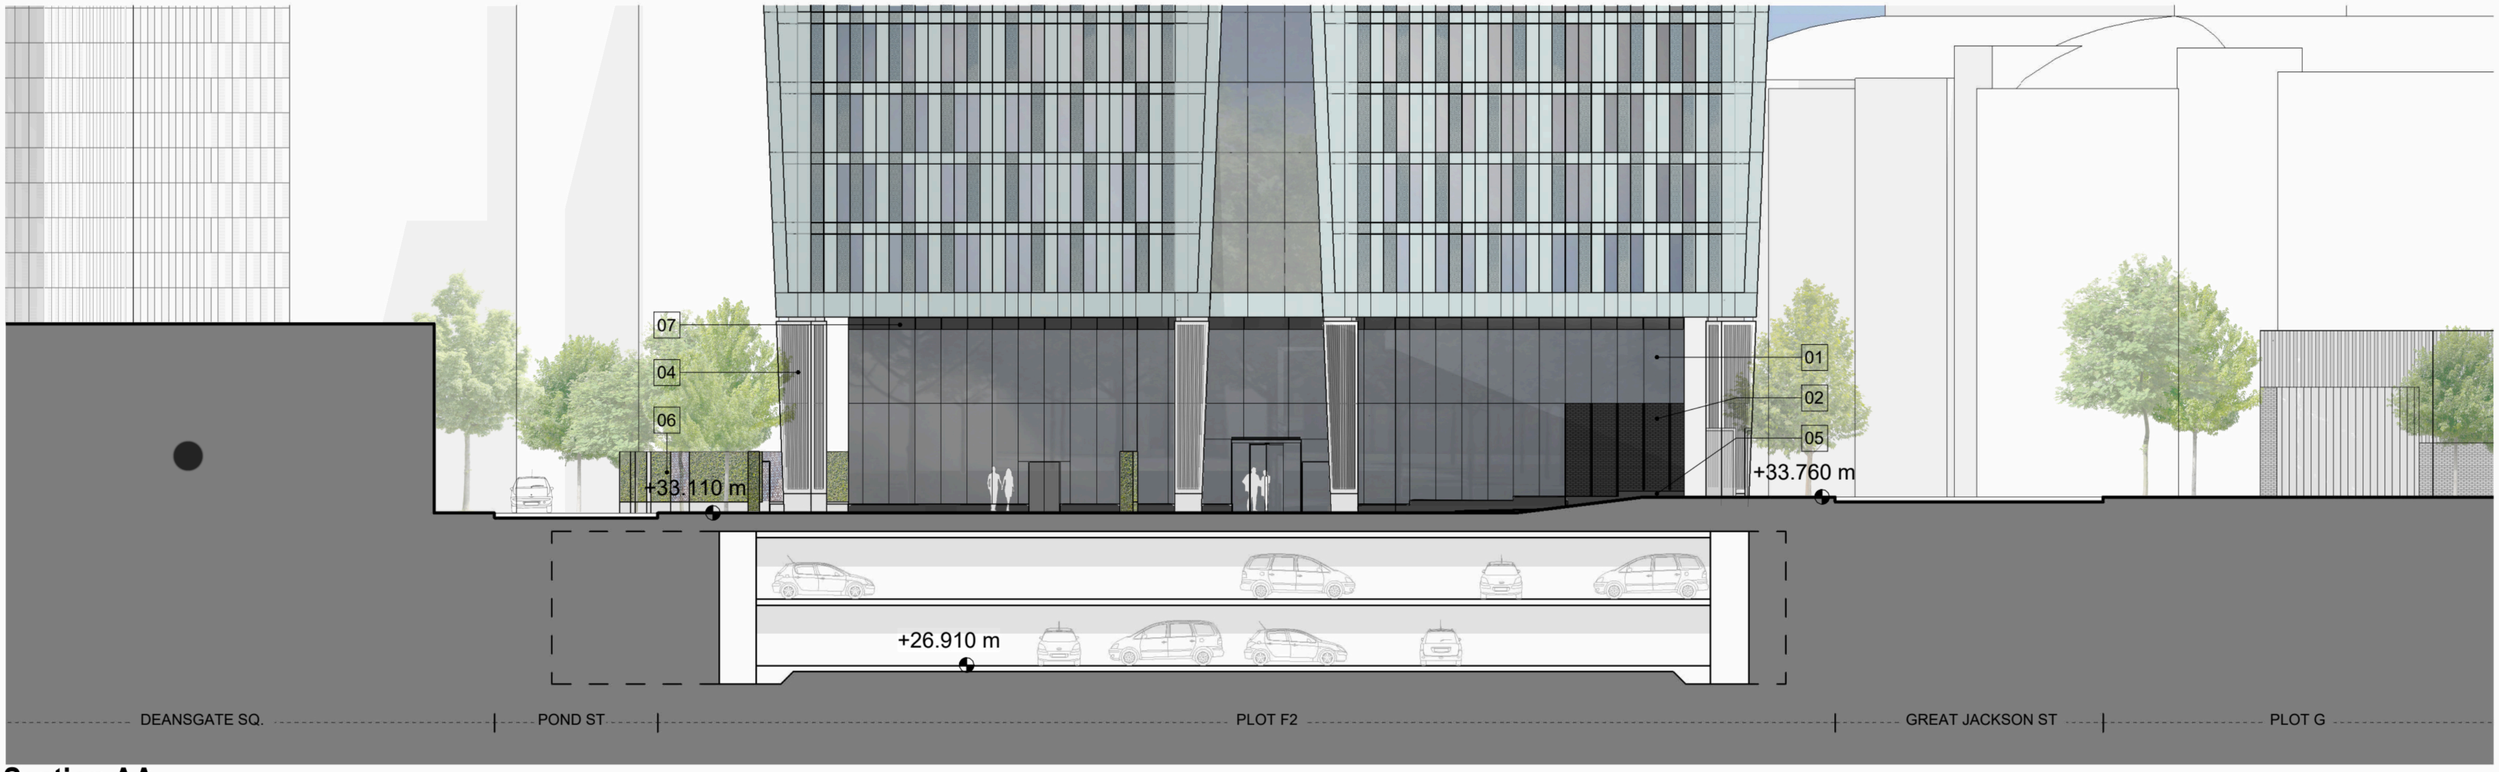

Section AA

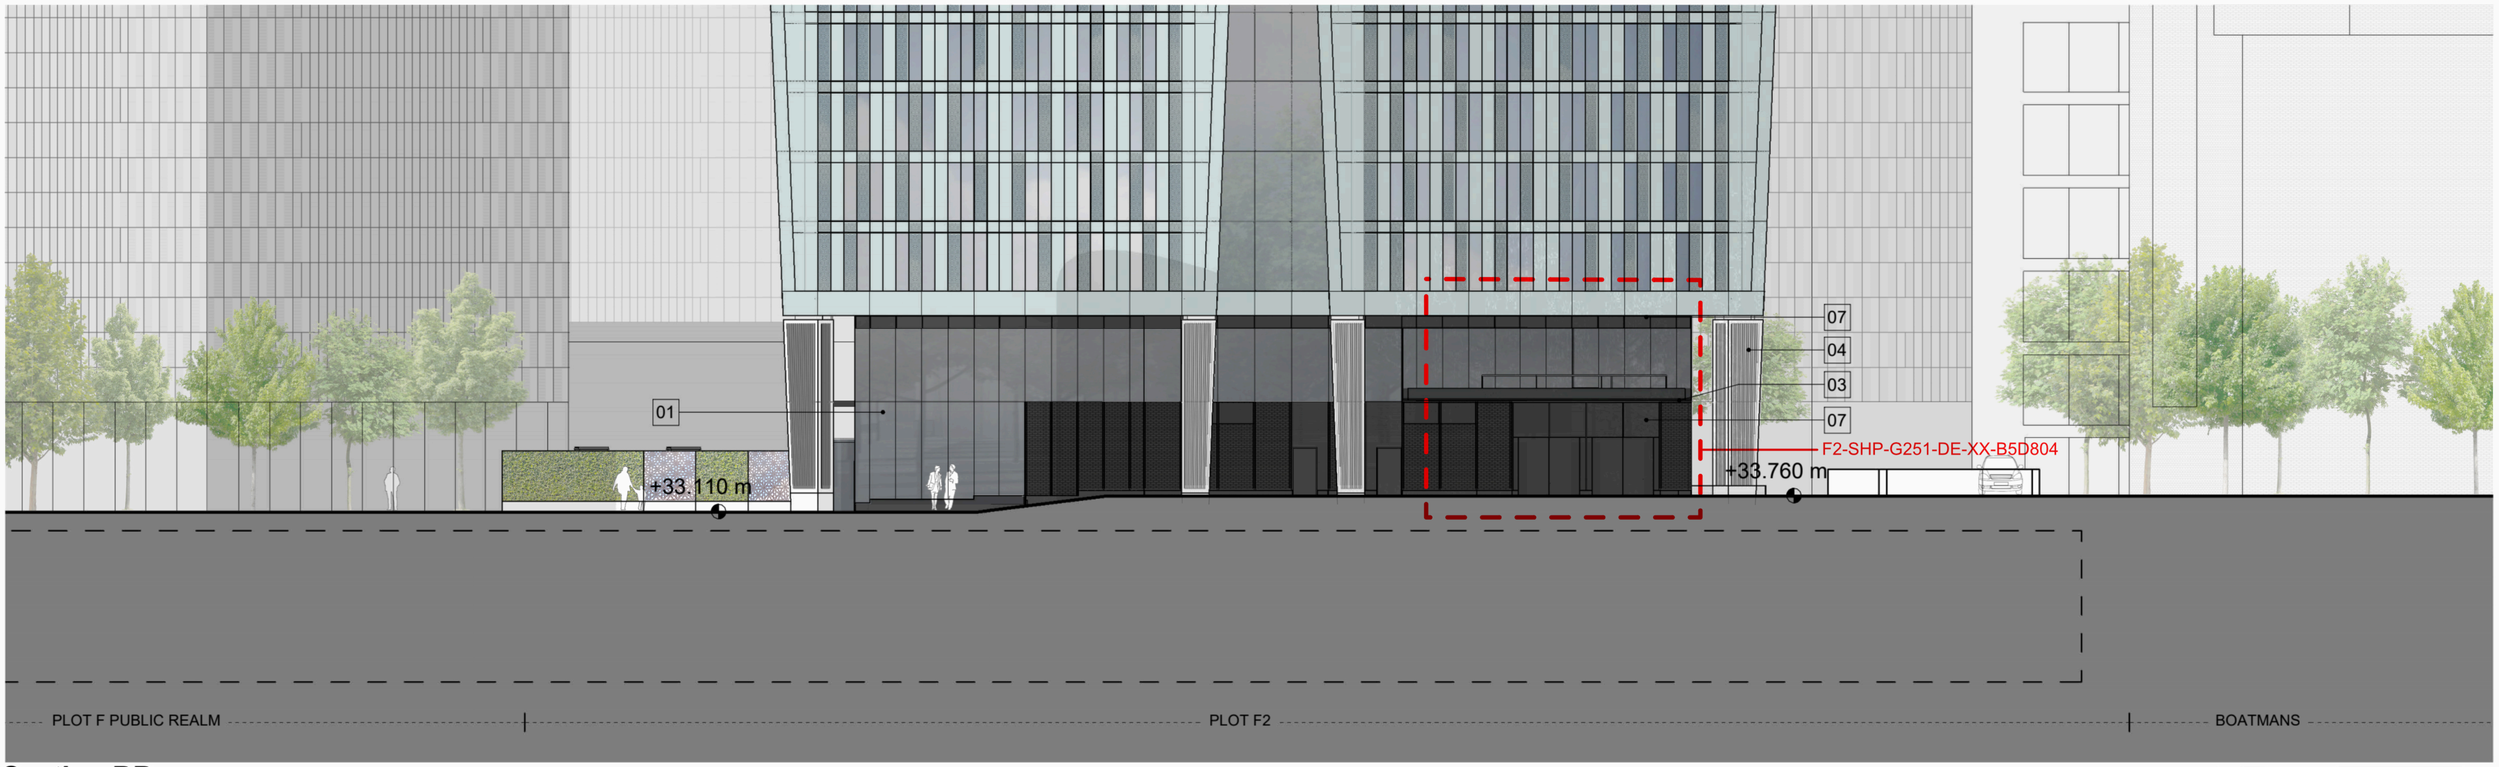

Section BB

0 1 2 5 10m

This drawing is copyright
Do not scale off dimensions.
All dimensions to be checked on site by contractor.
Contractor to report any dimensional discrepancies, errors or omissions prior to commencing on site.

MATERIAL KEY

01	Uncapped glass curtain wall with up to 50% opaque units with enamelled frit coating
02	Feature facing brickwork - Dark grey with colour matching mortar
03	Aluminium flashing - Dark anodised
04	Fair faced feature concrete column
05	Brick or dark anodised skirting
06	Garden wall - refer to landscape architect details
07	Dark anodised aluminium decorative screen

Key:

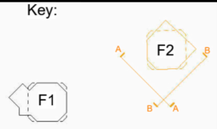

Rev	Date	Description
P01	29-10-2021	Planning Submission
P02	27-07-2023	NMA Updates
P03	09-04-2024	Decorative Screen Design Update
P04	19-04-2024	Level 01 decorative screen update

Project Title
Great Jackson Street - Plot F
Manchester

Drawing Title
F2 - GA Elevation
Podium Elevation

Project No
10334

Scale
1:250 @ A3

Status
Planning Issue

SHP Drawing Code (PROJ - ORIG - ZONE - ROLE - CLAS - TYPE - LOC - SEQ)
10334-F2-SHP-G200-EL-XX-B5D801

Revision
P04

simpsonhaugh
Manchester +44 (0)161 835 2345
London +44 (0)20 7549 4000

© SimpsonHaugh and Partners 2020