
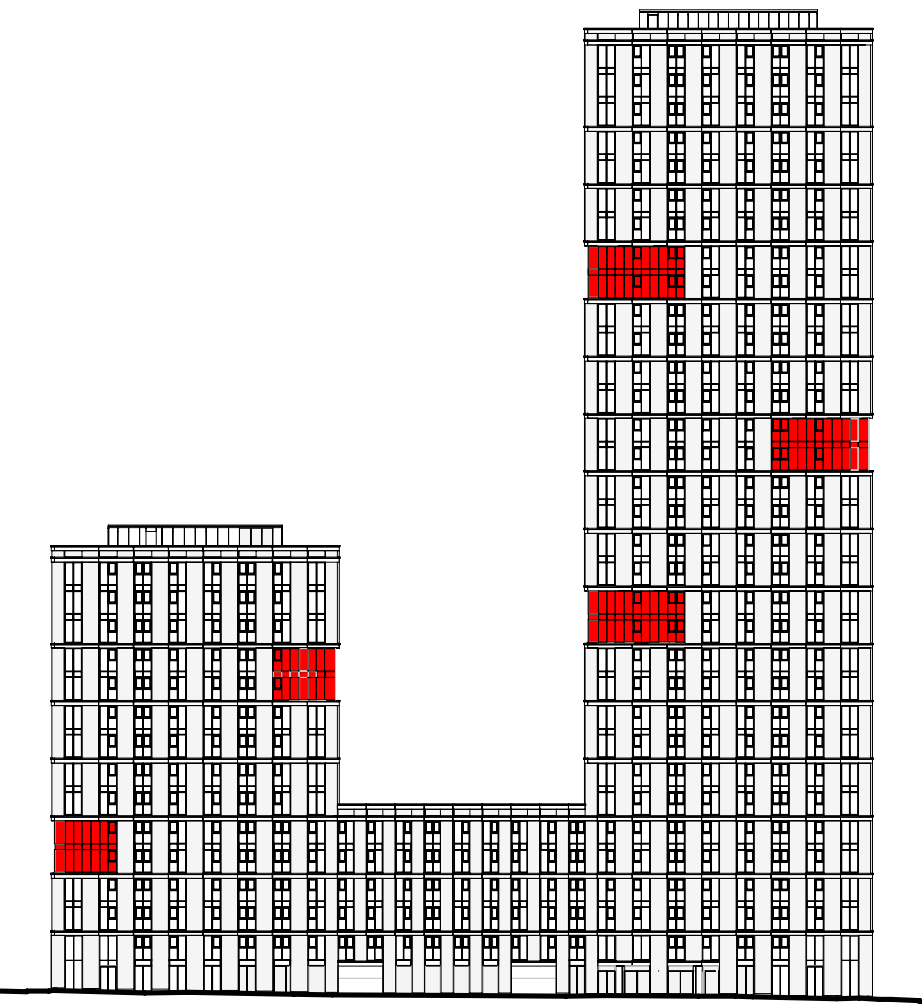


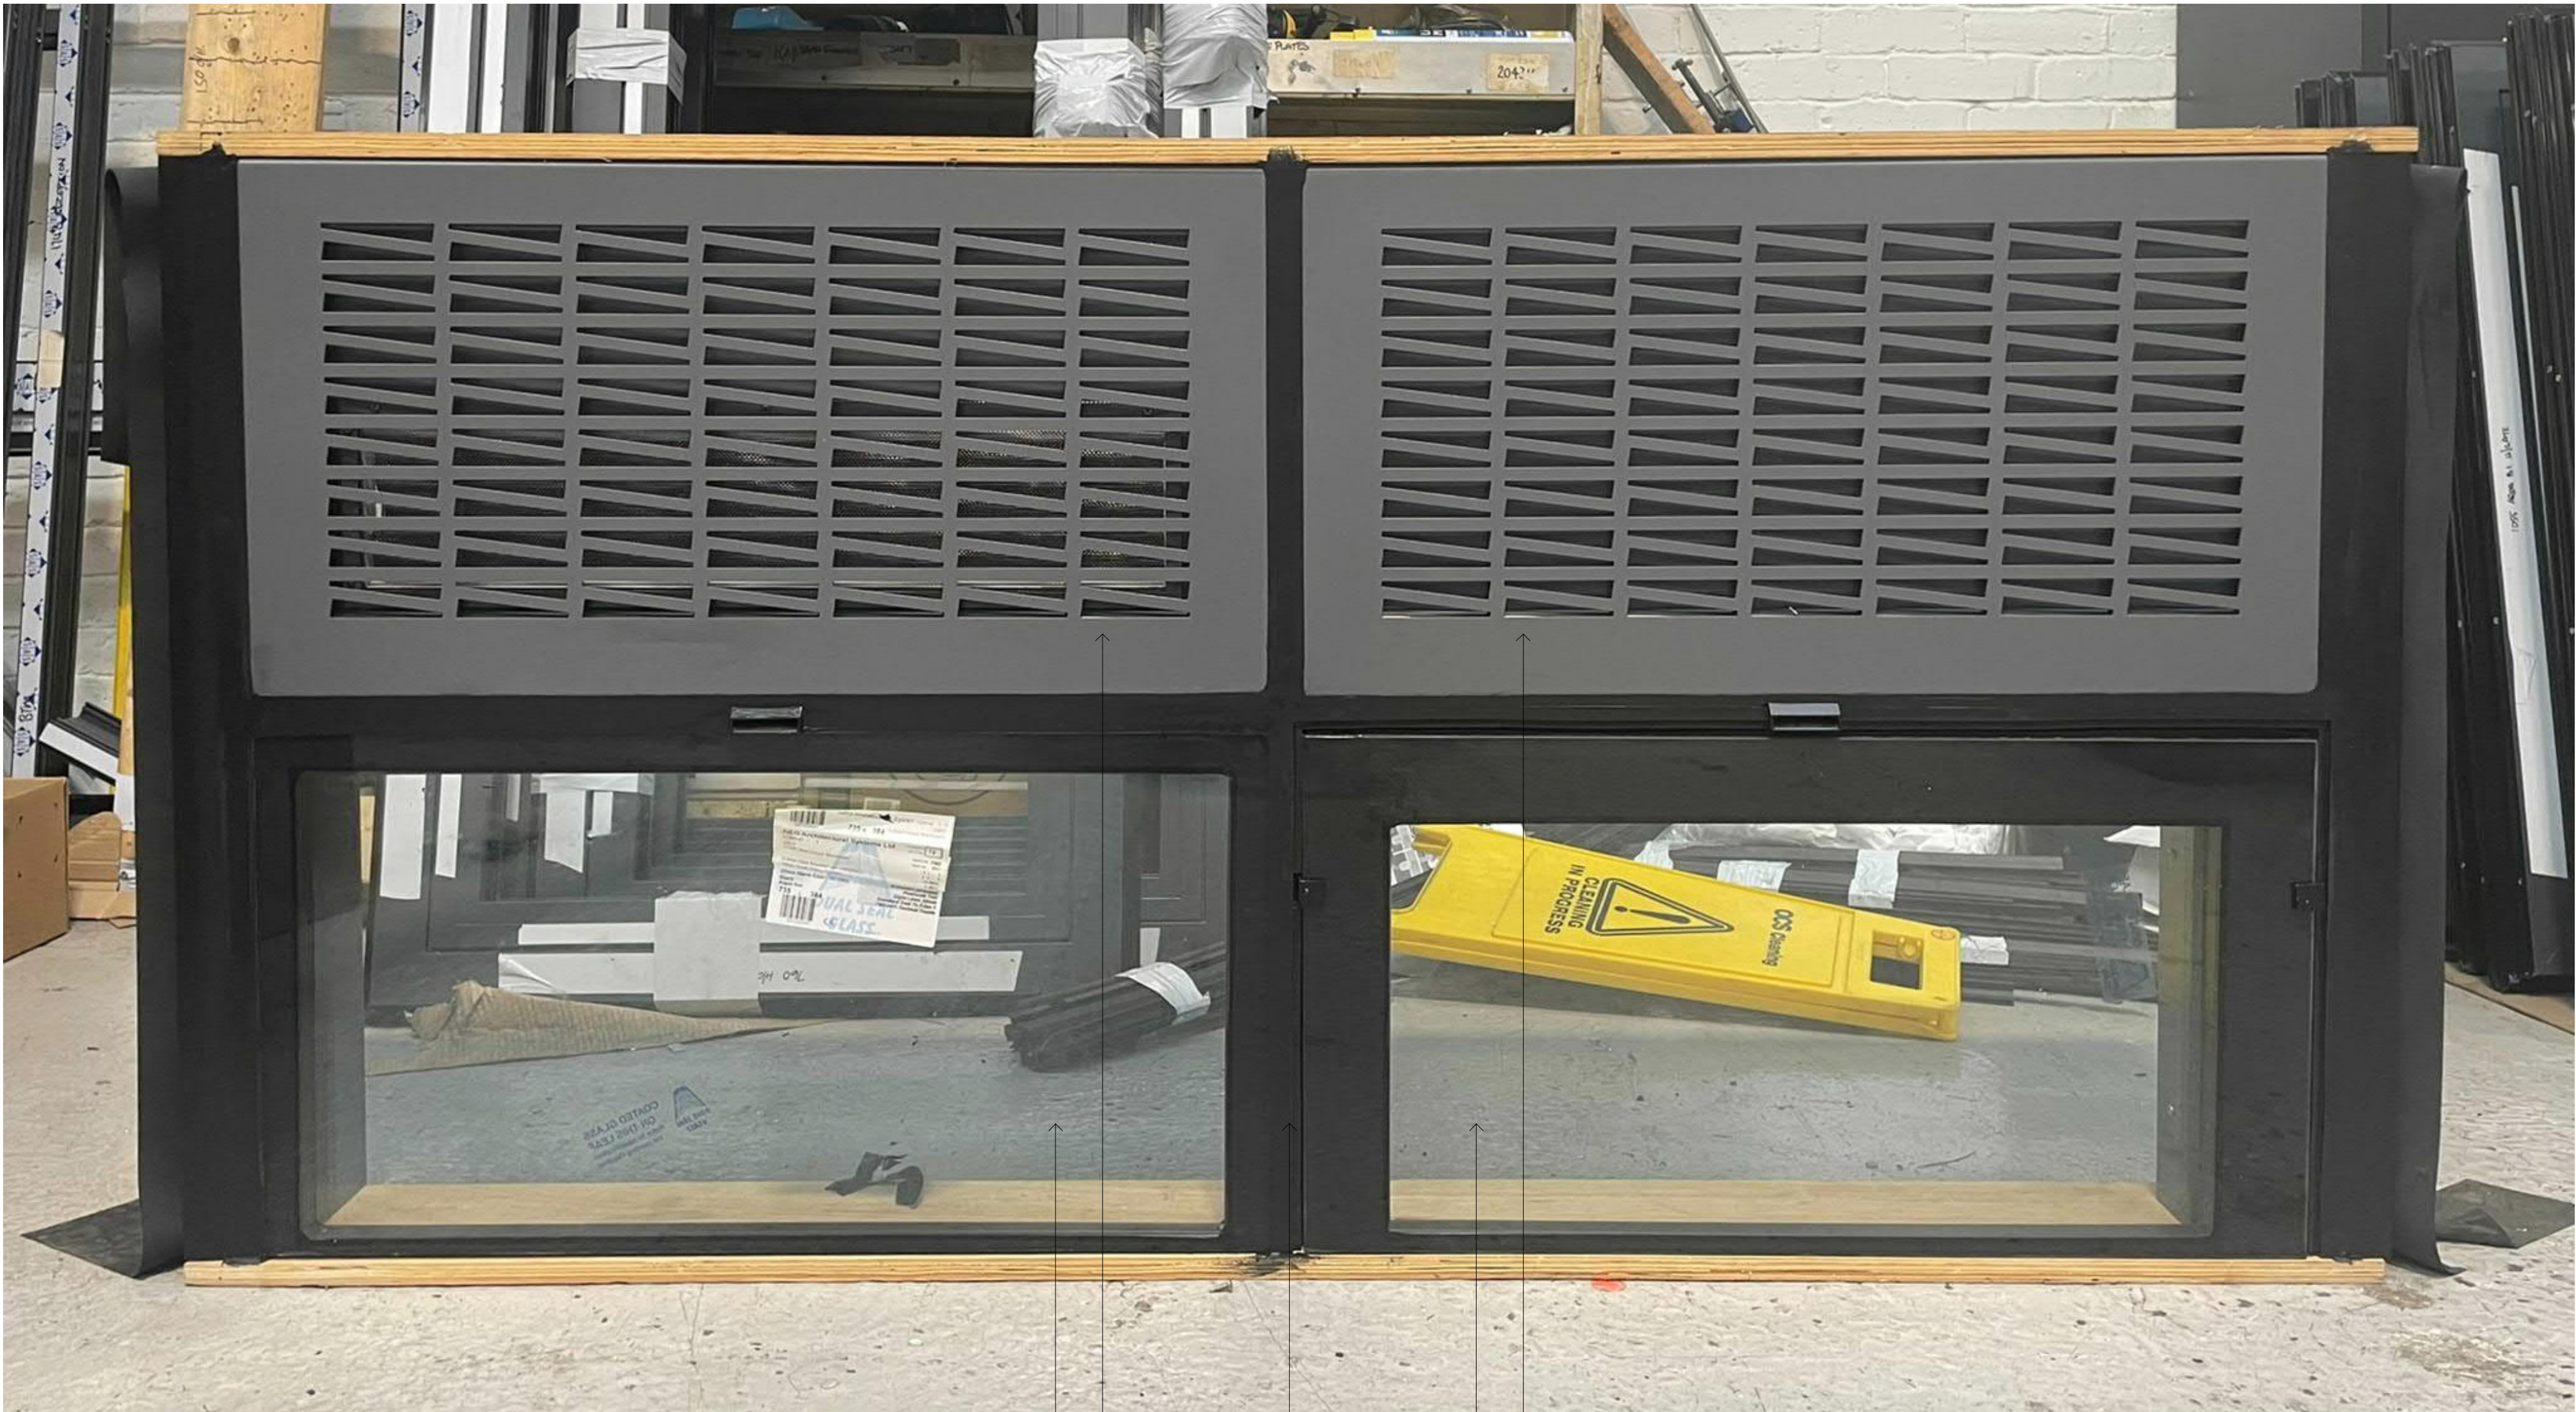

EWS-121
FEATURE CUT-OUT CORNER
CAPLESS CURTAIN WALL SYSTEM

Sample Schedule Item 9
Refer to 10133-SHP-ZZ-SC-A-G251-0001

- 01 EWS-121:** Aluminium curtain walling, capless system
- 02 GLP-101:** Glazed opening light, top-hung concealed frame
- 03 GLP-101:** clear glazed panel
- 04 GLP-201:** Solid aluminium spandrel panel with perforated exterior panel, IGP-HWF classic 5903E70150S70 Pearl Mica finish externally, IGP-HWF classic 5903A70150S70, Matt finish internally
- 05 GLP-205:** Vented aluminium spandrel panel with perforated exterior panel, IGP-HWF classic 5903E70150S70 Pearl Mica finish externally, IGP-HWF classic 5903A70150S70, Matt finished plenum to rear