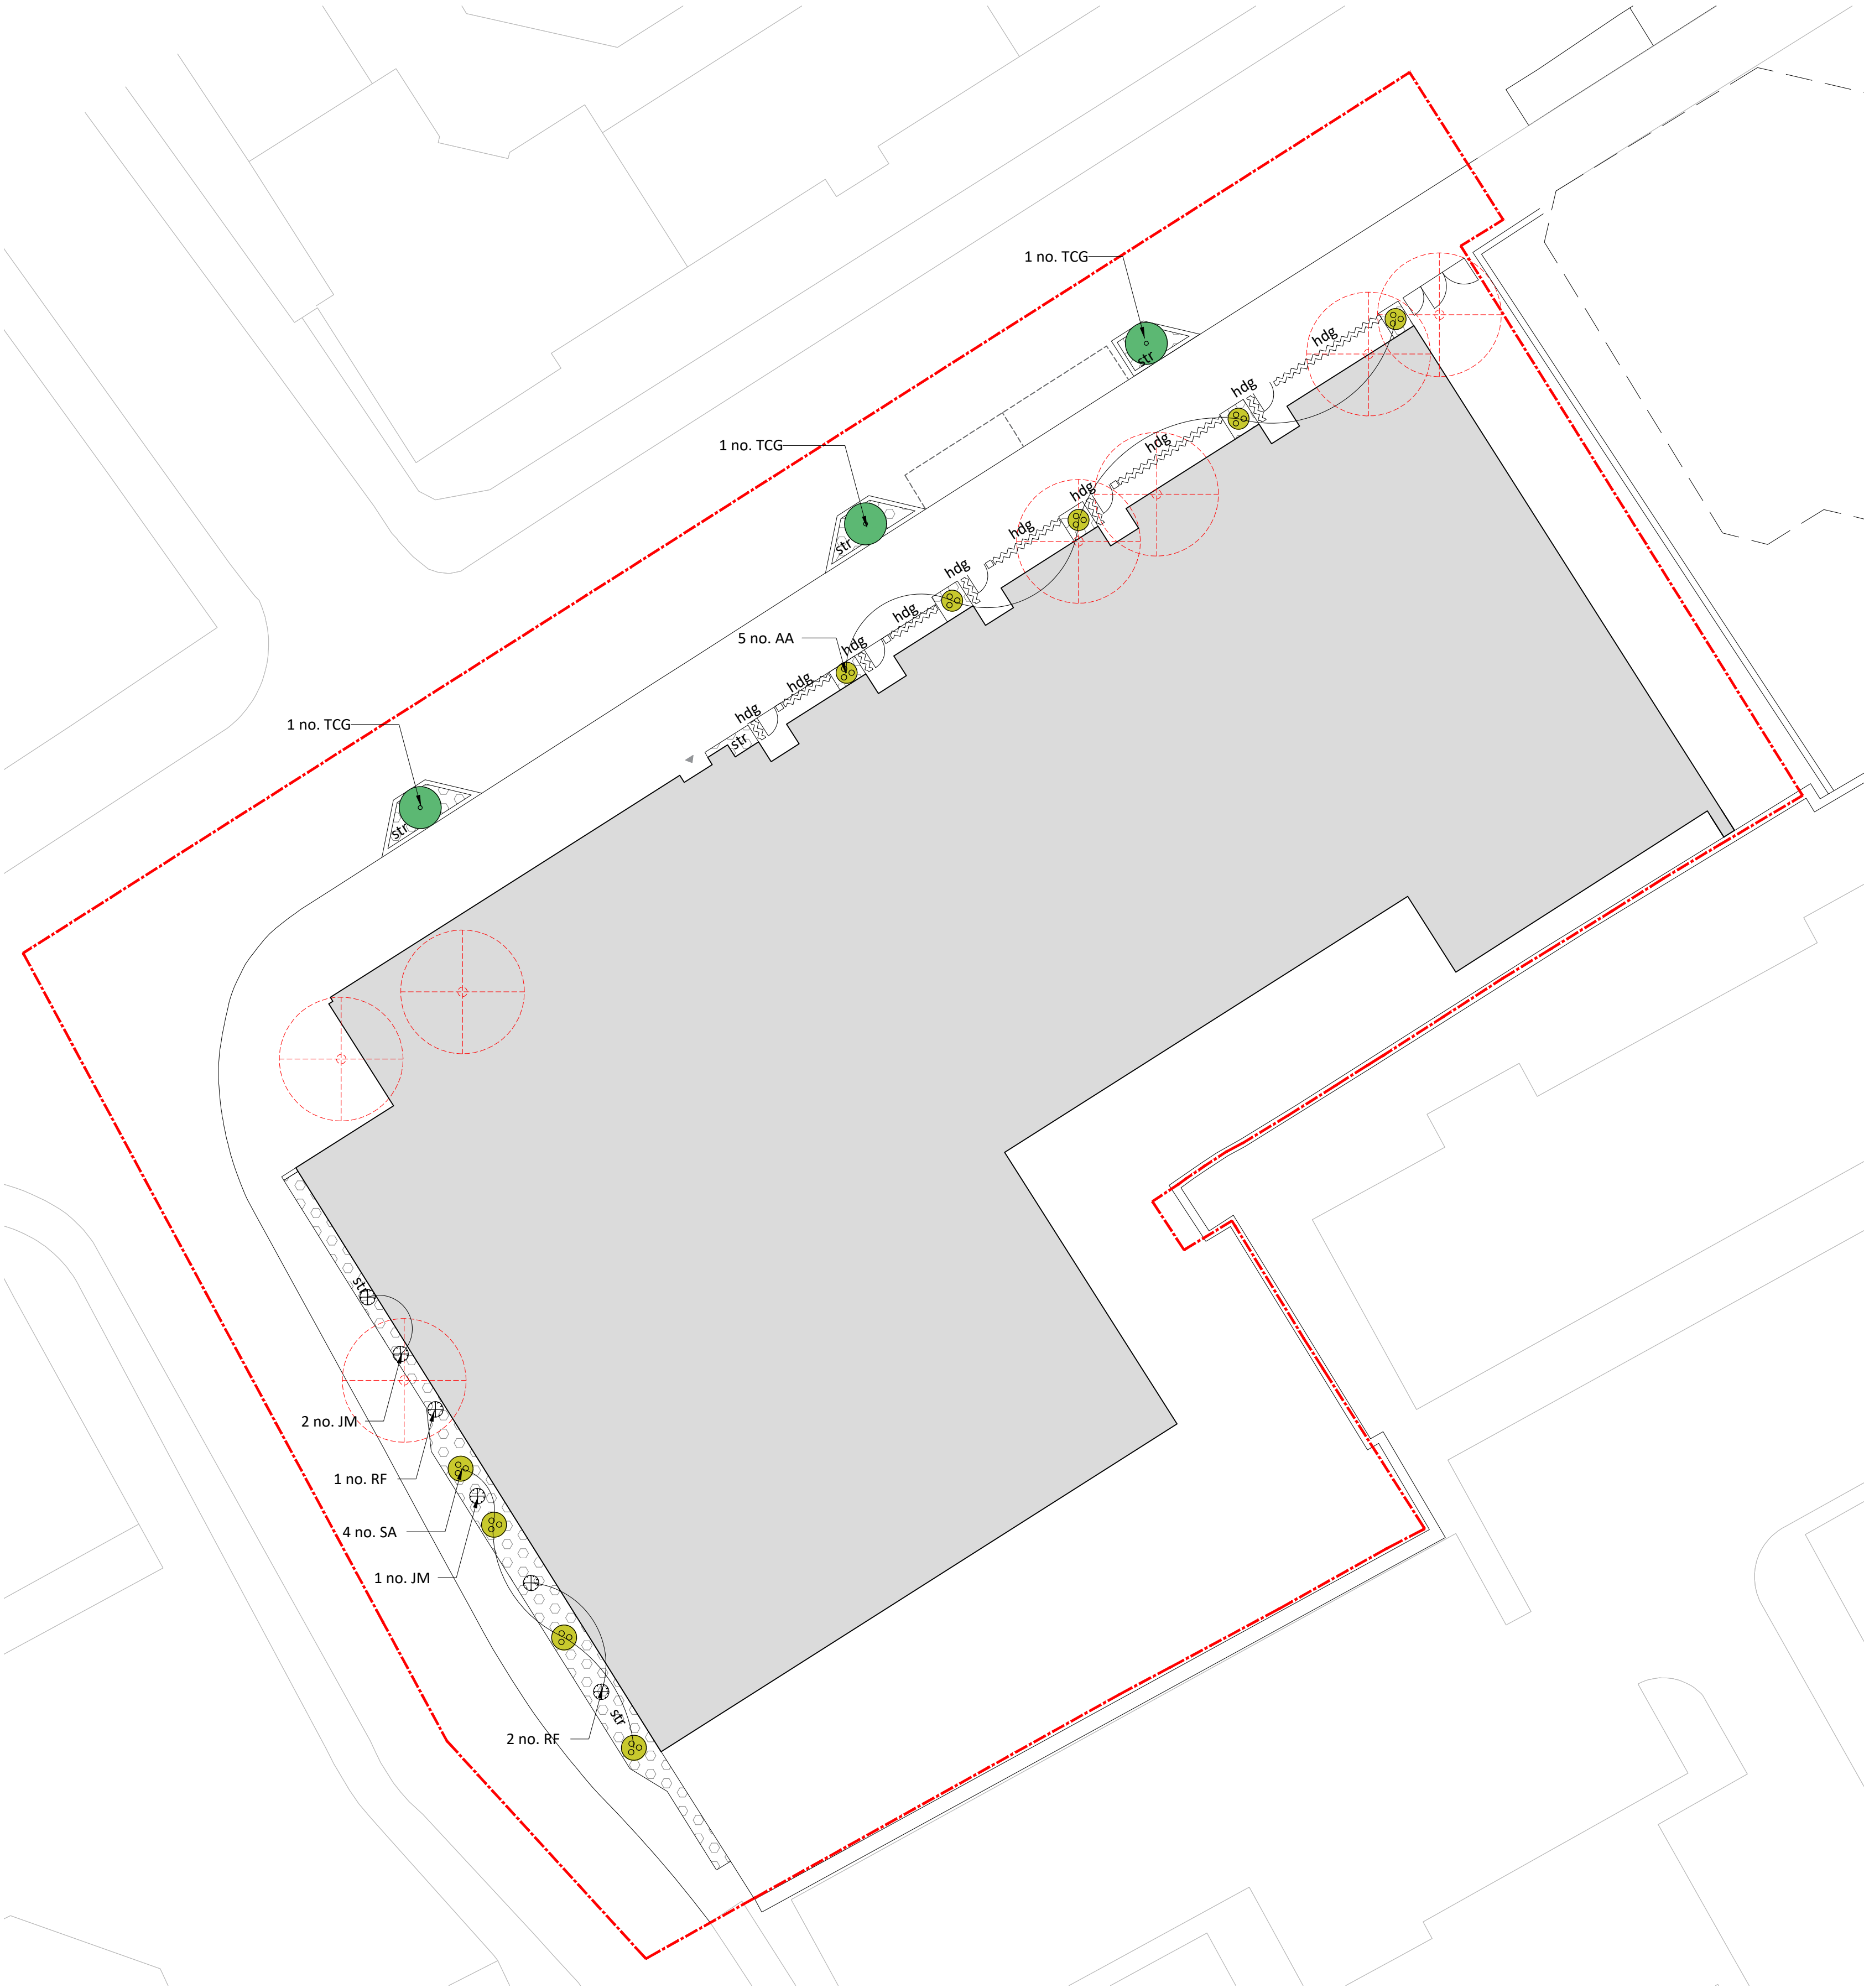


TREE PLANTING

Quantity	ID	Botanical Name	Common Name	Root condition	Overall height (cm)	Form	Girth (cm)	Specification
5	AA	Amelanchier arborea 'Robin Hill'	Juneberry	C	min. 250-300	MS	N/A	min. 3 stems
4	SA	Sorbus aucuparia	Rowan	C	min. 250-300	MS	N/A	min. 3 stems
3	TCG	Tilia cordata 'Greenspire'	Smalled leaved lime	C*	min. 300-350	EHS	14-16	1.5m clear stem
TOT. 12	EHS = Extra Heavy Standard; C* = Container (contractor can consider bare root if trees planted in growing season).							

FEATURE SHRUBS PLANTING

Quantity	ID	Botanical Name	Common Name	Root condition	Height (cm)	Form
3	JM	Juniperus x media 'Old Gold'	Juniper	BR	60-80cm	bushy, min.3 stems
3	RF	Rosa 'Frau Dagmar Hastrup'	Shrub rose	BR	60-80cm	bushy, min.3 stems
6	STD = Standard; EHS = Extra Heavy Standard; SEL STD = Selected Standard; MS = Multi-stem; BR = Bare Root; RB = Root Ball; C* = Container (contractor can consider BR if trees planted in growing season).					

STREET PLANTING - TYPICAL MIX - approx. 75m²

Quantity	Botanical Name	Common Name	Root condition	Pot Size	% Mix	Density
38	Alchemilla mollis	Lady's mantle	C	min. 2l	10%	5/m ²
38	Astilbe 'Deutschland'	False goat's beard	C	min. 2l	10%	5/m ²
38	Carex Ice Dance	Sedge	C	min. 2l	10%	5/m ²
38	Dryopteris erythrosora 'Brilliance'	Copper shield fern	C	min. 2l	10%	5/m ²
53	Geranium macrorrhizum 'Czakov'	Cranesbill	C	min. 2l	10%	7/m ²
38	Hakonechloa macra	Japanese forest grass	C	min. 2l	10%	5/m ²
19	Liriope muscari	Lilyturf	C	min. 2l	5%	5/m ²
53	Luzula nivea	Snowy woodrush	C	min. 2l	10%	7/m ²
38	Polystichum aculeatum	Hard shield fern	C	min. 2l	10%	5/m ²
11	Sarcococca hookeriana var. humilis	Dwarf sweet box	C	min. 2l	5%	3/m ²
8	Skimmia x confusa 'Kew Green'	Skimmia	C	min. 2l	5%	2/m ²
19	Vinca minor f. alba 'Gertrude Jekyll'	Lesser periwinkle	C	min. 2l	5%	7/m ²
Note: plant in odd groups of 3 to 7 plants per species; C= Container.					100%	-

HEDGE PLANTING - approx. 271m

Quantity	Botanical Name	Common Name	Root condition	Form	Height (cm)	% Mix
68	Ilex crenata	Japanese holly	C*	bushy, min.3 stems	120-150cm	100
TOT. 68	To be planted in single row at 400mm centre. C* = Container (contractor can consider bare root if hedge planted in growing season).					100%

- Notes
- All dimensions in mm, unless otherwise stated.
 - Scaling from drawing if printed incorrectly may lead to errors.
 - All information outside red line boundary shown for contextual purpose only.
 - All hatch patterns are indicative only unless stated otherwise.
- This drawing is to be read in conjunction with all re-form landscape architecture documentation AND all relevant documentation from the design team.
- Levels information on this drawing illustrates the design intent. The contractor is to check and verify all levels and dimensions against site survey information.
 - Any discrepancies in the design information are to be brought to the attention of re-form landscape architecture, in writing, prior to commencement of construction works.
 - All proprietary products shall be installed in strict accordance with manufacturers written instructions. Refer to other consultants' drawings and specifications for the following design information:
 - Foundation details
 - Base course and/or sub bases design & specification
 - Waterproofing of any element
 - Levels & Drainage design and Infrastructure
 - Lighting and ducting.
 - Existing & proposed utilities
 - Plant quantities are to suit site areas in accordance with scheduled plant densities.
 - Any proposed plant substitution shall be agreed with the landscape architect prior to ordering.

Key

- Planning application boundary
- Proposed building
- Existing tree to be removed
- Proposed tree in soft landscape
- Proposed small multi-stem tree
- Proposed feature shrub
- Proposed street planting mix
- Proposed hedge planting mix

26.07.23 Feature shrubs removed from planting mix and added as labelled items in planting on Sparkle Street.				EDR	EDR	DL	P02
Date	Description of revision	Drawn by	Checked by	Approved by	Revision		

re-form
landscape architecture

W: re-formlandscape.com
E: info@re-formlandscape.com
T: Edinburgh +44 (0)131 354 1876
Leeds +44 (0)113 245 4695
Manchester +44 (0)161 397 4953

Project
SPARKLE STREET, MANCHESTER
RF23-1006

Client
CENTRAL & URBAN - JRL

Document title
PLANTING PLAN 1 OF 2
GROUND LEVEL

Paper size
A1
Status
FOR REVIEW AND COMMENT

Drawing number
1006-RFM-XX-00-DR-L-0005

© re-form landscape architecture

Scale
1:200

S3

Revision
P02