



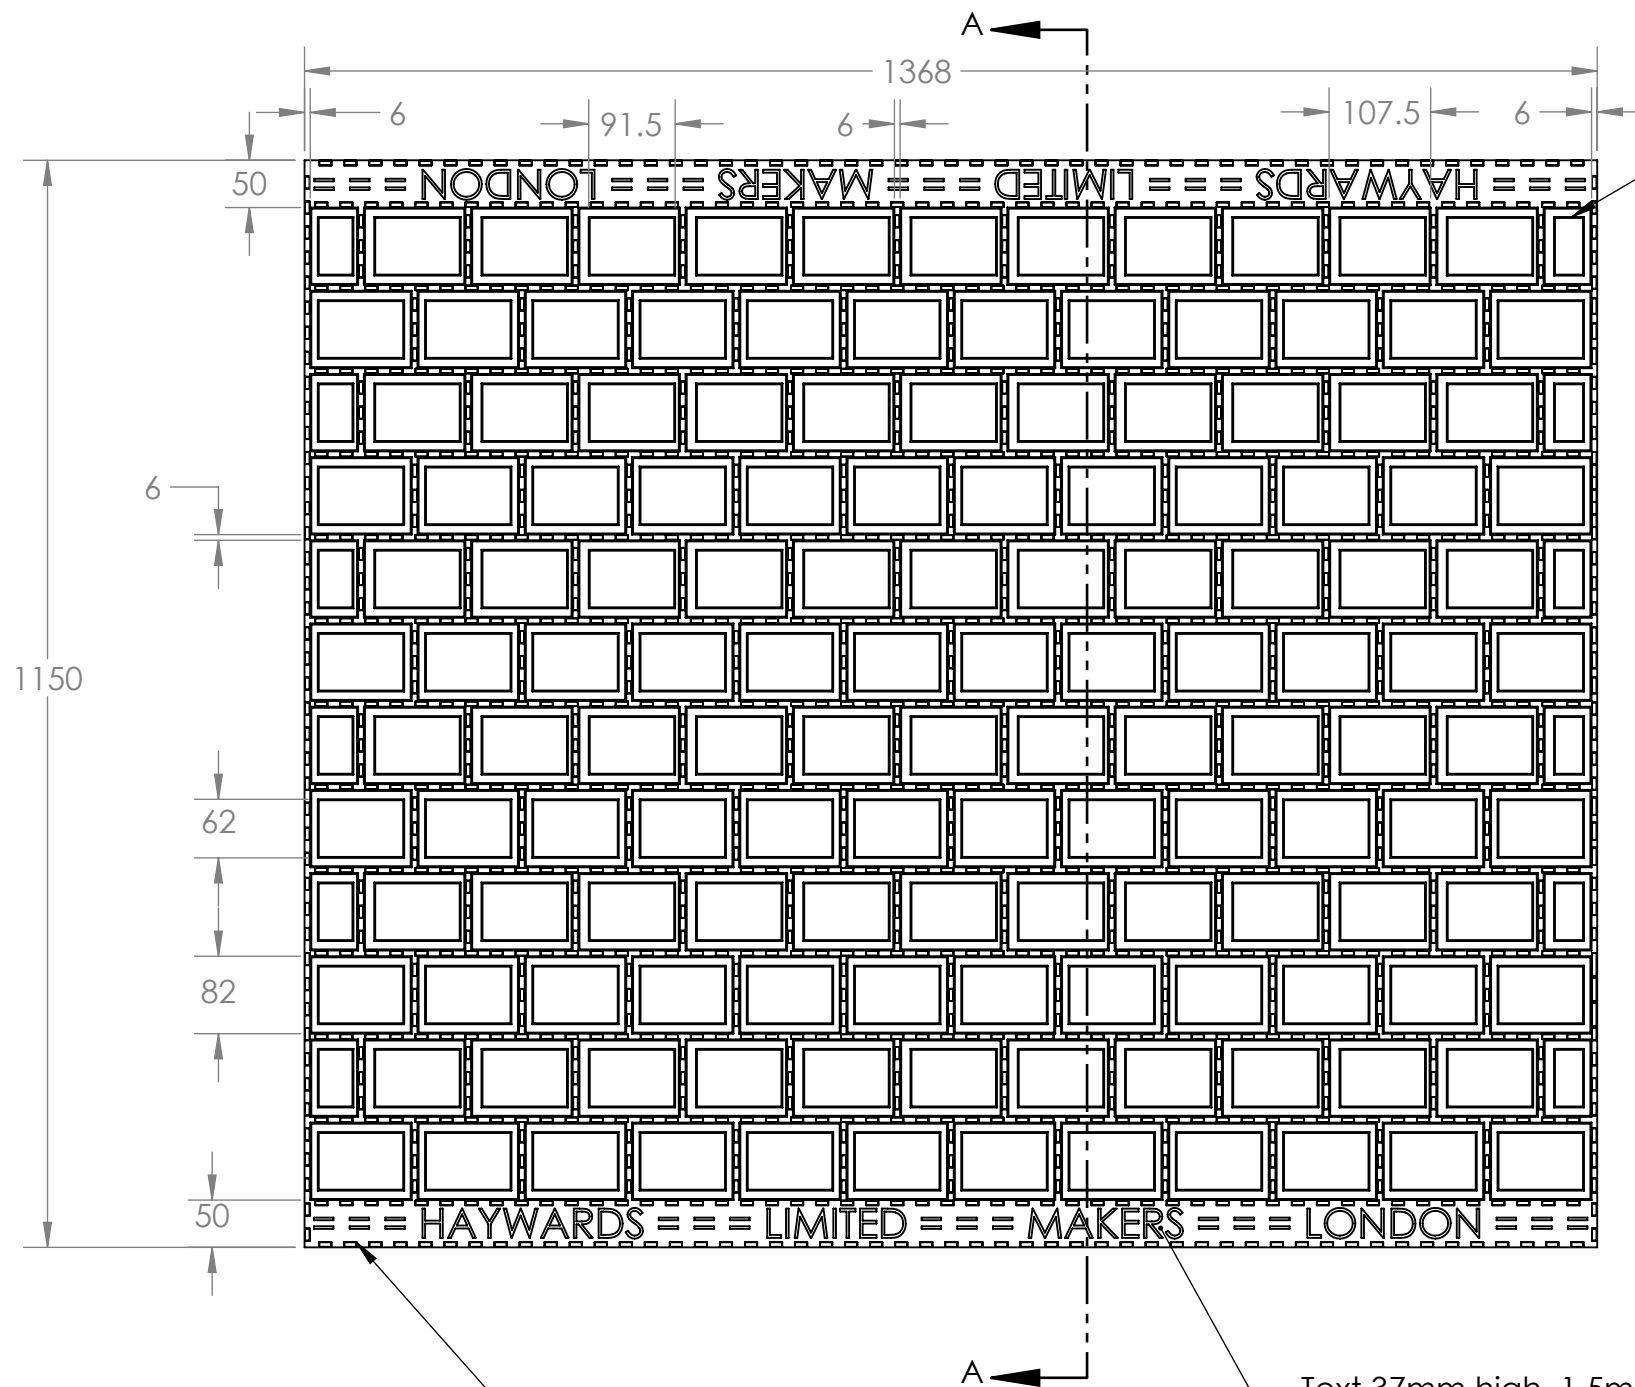

Recesses for 138 No. 4x3 glass blocks plus 12 No. part blocks

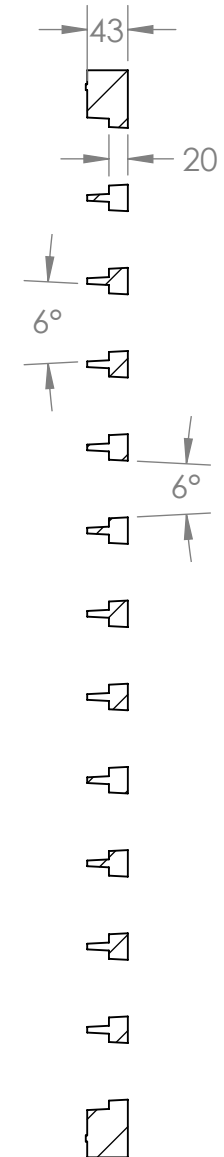

SECTION A-A

Text 37mm high, 1.5mm raised. Spaced equally on long edges of casting

Anti-slip ribs located around edges of casting and between recesses

UNCONTROLLED COPY

Copyright and Design right

This confidential drawing is the sole property of Hargreaves Foundry Group Companies and must not be reproduced or distributed to any third party without written permission. It must only be used for the purpose for which it has been issued and may be withdrawn upon request. The validity of the drawing is only guaranteed at the time of issue and is subject to change without notice.

ALL DIMS IN mm

WATER LANE
SOUTH PARADE
HALIFAX
WEST YORKSHIRE
HX3 9HG

TEL: (44) 01422 330607
FAX: (44) 01422 320349
E-MAIL: info@hargreavesfoundry.co.uk



TITLE 1368 x 1150 PL. 4x3 offset Glass		
MATERIAL BSEN 1561 Grade:EN-GJL-250		
SCALE 1:8 A3	DRAWN P Gill	CHECKED D Hall
DATE 17/01/24	REF No -	REV. 0
DWG No UT1368x1150B		