




1 | Bin Store Curtain Wall - Elevation Copy 1

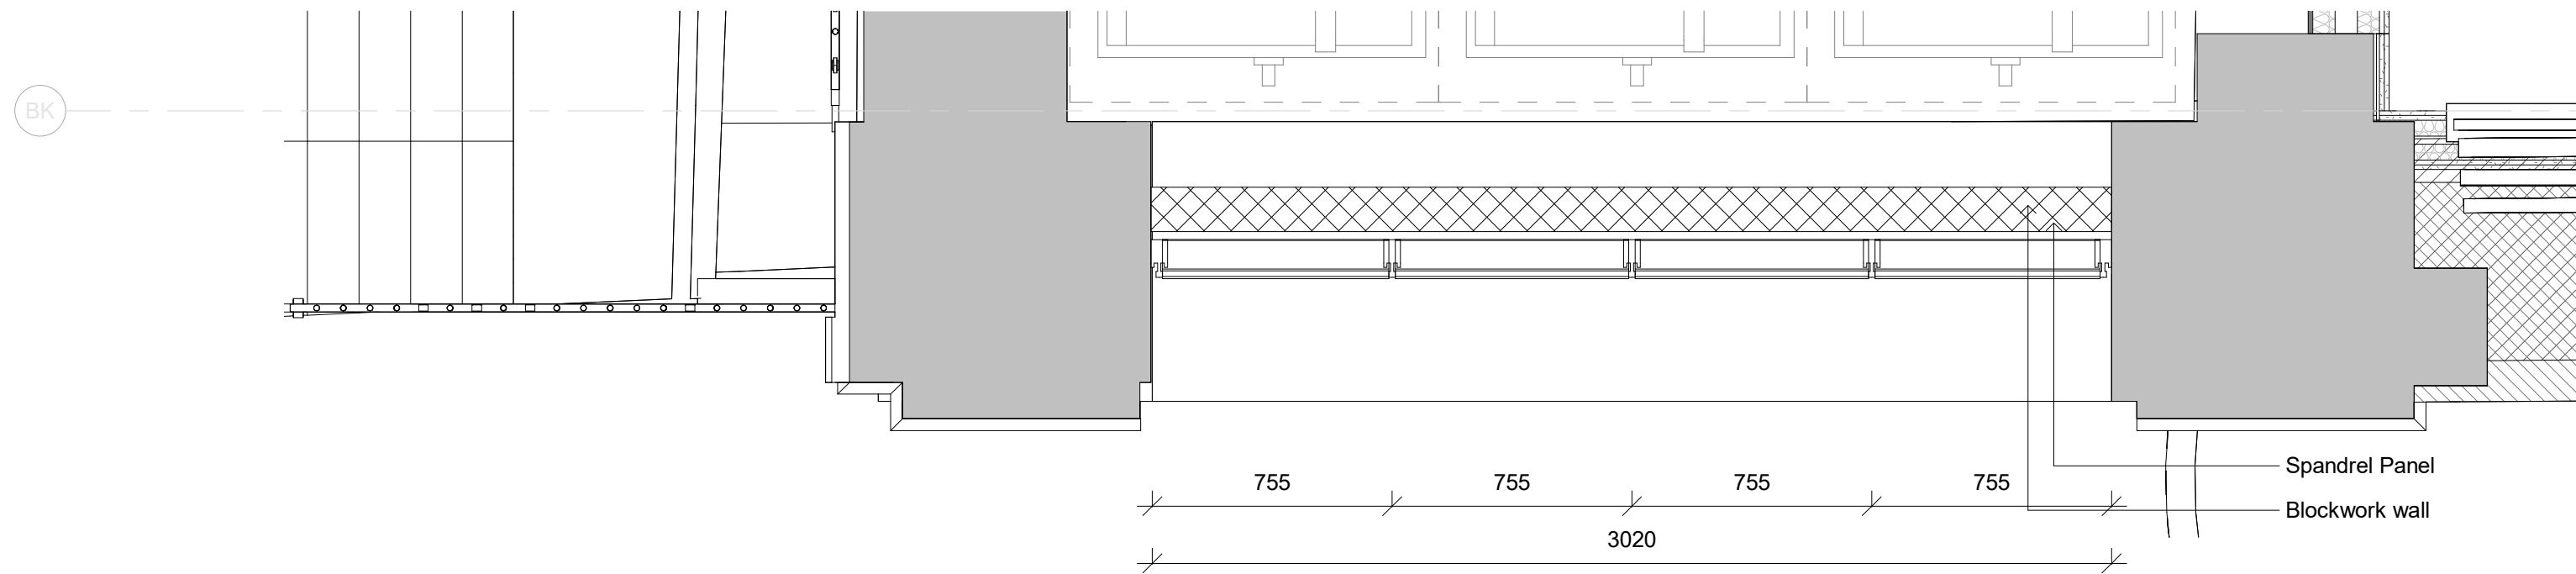

2 | Bin Store Curtain Walling - Plan Copy 1

General Notes:

This drawing is the property of Fletcher-Rae (UK) Limited and copyright is reserved by them. The drawing is not to be copied, reproduced or re-distributed either in whole or in part without the prior written consent of Fletcher-Rae (UK) Limited.

The originator shall have no responsibility for any liability, loss, cost, damage or expense arising from or relating to any use of this document other than for its intended purpose on this project.

This drawing shall be read in conjunction with all other relevant drawings, specifications and associated documentation. Any discrepancies, errors or omissions are to be reported to the originator before proceeding with work.


All dimensions are to be checked on site by the contractor prior to proceeding with any work. This drawing shall not be scaled to ascertain any dimensions. Work to figured dimensions only.

DISCLAIMER
When this drawing is issued in CAD, it is an uncontrolled version issued for information only, to enable the recipient to prepare their own documents/ drawings for which they are solely responsible.

SOFTWARE INTEROPERABILITY
Fletcher-Rae (UK) Limited prepared this drawing using Autodesk REVIT.

Fletcher-Rae (UK) Limited does not accept liability for any loss or degradation of any information held in the drawing resulting from the translation from the original file format to any other file format or from the recipients reading of it in any other programme.

ELEVATION KEY PLAN:

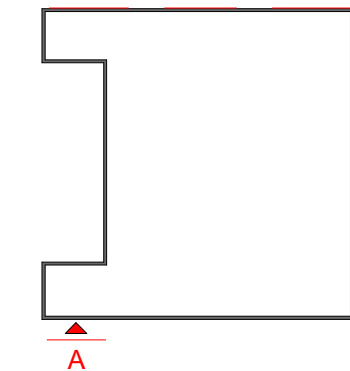

Ground floor

GENERAL NOTES:

- TO BE READ IN CONJUNCTION WITH ACOUSTIC REPORT, FIRE STRATEGY AND STRUCTURAL ENGINEER INFORMATION.
- DESIGN INTENT DRAWING. TO BE DEVELOPED BY FACADE SPECIALIST SUB-CONTRACTOR, RESPONSIBLE FOR DETAIL DESIGN AND CO-ORDINATION.
- FIRE STRATEGY AND REQUIREMENTS UNDER REVIEW.

CURTAIN WALLING LEGEND

- STRUCTURAL SILICONE DOUBLE GLAZED LAMINATED PANEL. SAME DESIGN AS ELV. 5 EXTENSION CURTAIN WALLING
- STRUCTURAL SILICONE DOUBLE GLAZED SPANDREL PANEL WITH BLOCKWORK BEHIND. INSULATION NON REQUIRED.

SYSTEM TO ACHIEVE:

U-VALUE - 1.4 W/(m².K)
G-VALUE - 0.3
ACOUSTIC RATING - Non required
FIRE RATING - Non required

P01 Planning	MM	21.06.24
Rev	Revision Details	Drawn Date Chkd

Project No.	24006
Suitability	S2 SUITABLE FOR INFORMATION
Status	PLANNING

Client:

Beech Holdings

Project:

PICCADILLY WAREHOUSE
Bloom Street

Sheet Name:

Bin Store Curtain Walling_Planning

Drawing No.	24006-HRF-BS-XX-DR-A-9176	Rev.	P01
Drawn By	MM	Scale	As indicated @ A1
Created	15.05.24		