
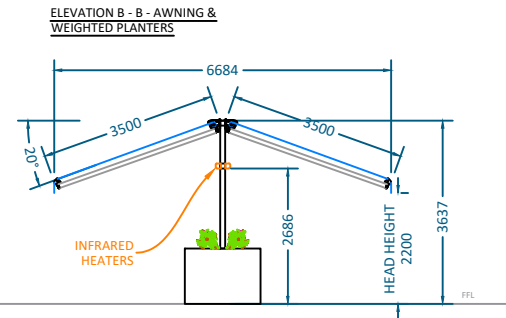


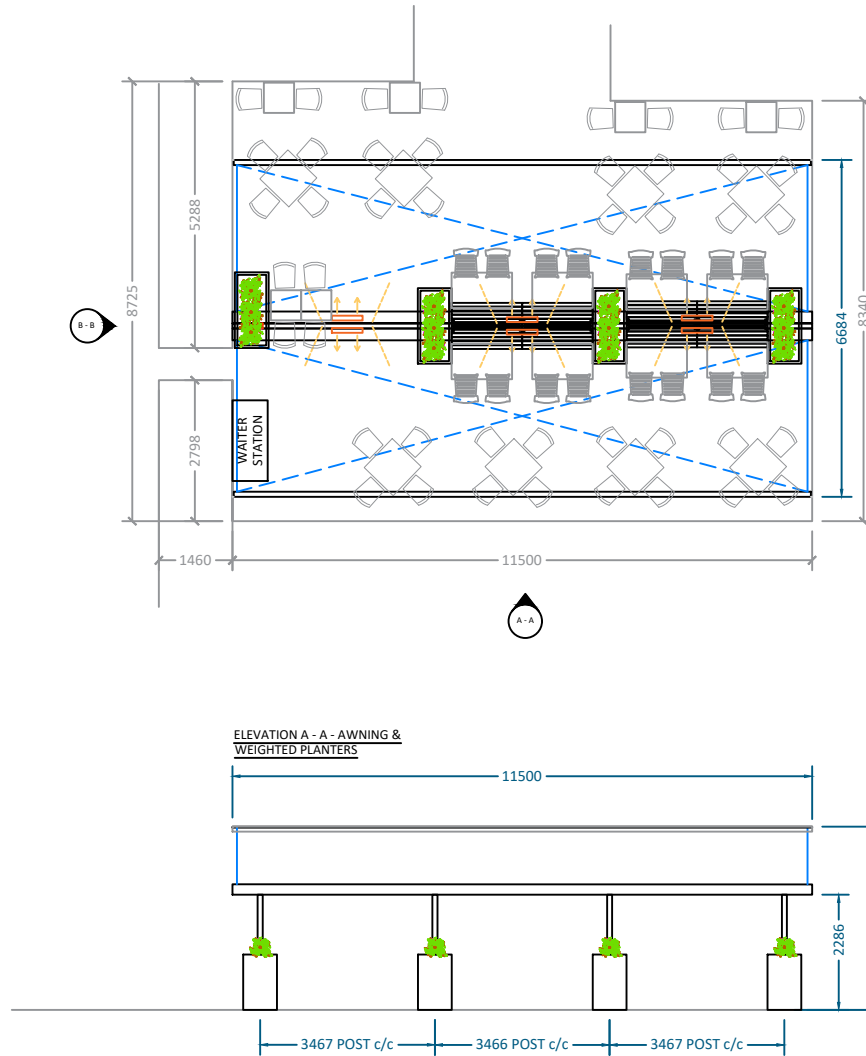

DRAWING NOTES:

SPECIFICATIONS

- 1no. L11500 x P7000mm AWNING (2no. SELECT AWNINGS)
- FABRIC COLOUR: 24506 & 24102
- FRAME COLOUR: RAL7016
- LED STRIP LIGHTING MOUNTED ON GOALPOST
- 4no. L1500 x W670 x H1100mm WEIGHTED PLANTERS
- 6no. L1400mm DIY BENCHES
- 6no. INFRARED HEATERS
- 1no. WAITER STATION

WEATHERING TO BUILDING, FOOTINGS, ELECTRIC SUPPLY & FINAL CONNECTION BY OTHERS

ACCESS RESTRICTIONS

SITE ELEVATION: TBC
STAIRS/LIFT/GATE/THROUGH BUILDING
MIN. DIMENSIONS: TBC
HOURS: TBC

GOOD ACCESS

DRAWING DECLARATION:

- DO NOT SCALE. DRAWINGS ARE INDICATIVE FOR VISUAL REPRESENTATION ONLY AND MAY BE USED FOR REFERENCE PURPOSES ONLY. ALL CONTRACTORS ARE RESPONSIBLE FOR TAKING AND CHECKING ALL DIMENSIONS. ALL SOLUTIONS MUST BE NOTIFIED OF ANY DISCREPANCIES IN WRITING.
- ANY STRUCTURAL WORK MUST BE CARRIED OUT TO THE EXACT SPECIFICATION AND REQUIREMENTS OF THE CLIENT'S APPOINTED STRUCTURAL ENGINEER, AND ANY AMENDMENTS MUST HAVE THEIR EXPRESSED PRIOR WRITTEN AUTHORITY. ALL SOLUTIONS ARE NOT RESPONSIBLE FOR ANY COSTS INCURRED BY FAILING TO DO SO.
- IT IS THE RESPONSIBILITY OF THE CLIENT OR THEIR APPOINTED REPRESENTATIVE TO OBTAIN ANY AND ALL NECESSARY PERMITS FOR THE COMPLETION OF WORKS. AEL SOLUTIONS ARE NOT RESPONSIBLE FOR ANY COSTS INCURRED BY FAILING TO DO SO.
- ANY DISCREPANCIES BETWEEN DRAWINGS SHOULD BE REPORTED TO AEL SOLUTIONS IN WRITING PRIOR TO COMMENCEMENT OF ANY WORKS.

DL	10.03.2024	LOCATION & SIZE AMENDED	EH
DL	15.11.2023	FIRST ISSUE	EH
REV NO.	DATE	DESCRIPTION	DRAWN

JOB TITLE:

Mitchells & Butlers
The Woodstock
Manchester

DRAWING TITLE:

New Exterior Seated Area

DATE: 15.11.2023	DRAWING NO: 118737-28726-01
DRAWN BY: EH	REVISION NO: 01
SCALE: 1:150 @ A4	

A&E LEISURE LTD
UNIT G READING APPROACH
15 CRADOCK ROAD
READING RG2 0EE
T 0118 9230300
E sales@aelsolutions.com
W www.aelsolutions.com

© A&E LEISURE LTD. ALL RIGHTS RESERVED.
THIS DOCUMENT IS THE PROPERTY OF A&E LEISURE LTD. IT IS TO BE USED FOR THE PURPOSES SPECIFIED IN THE DRAWING TITLE ONLY. IT IS NOT TO BE REPRODUCED OR TRANSMITTED IN ANY FORM OR BY ANY MEANS, ELECTRONIC OR MECHANICAL, WITHOUT PERMISSION FROM A&E LEISURE LTD. A&E LEISURE LTD. ACCEPTS NO LIABILITY FOR ANY LOSS OR DAMAGE CAUSED BY THE USE OF THIS DOCUMENT.