


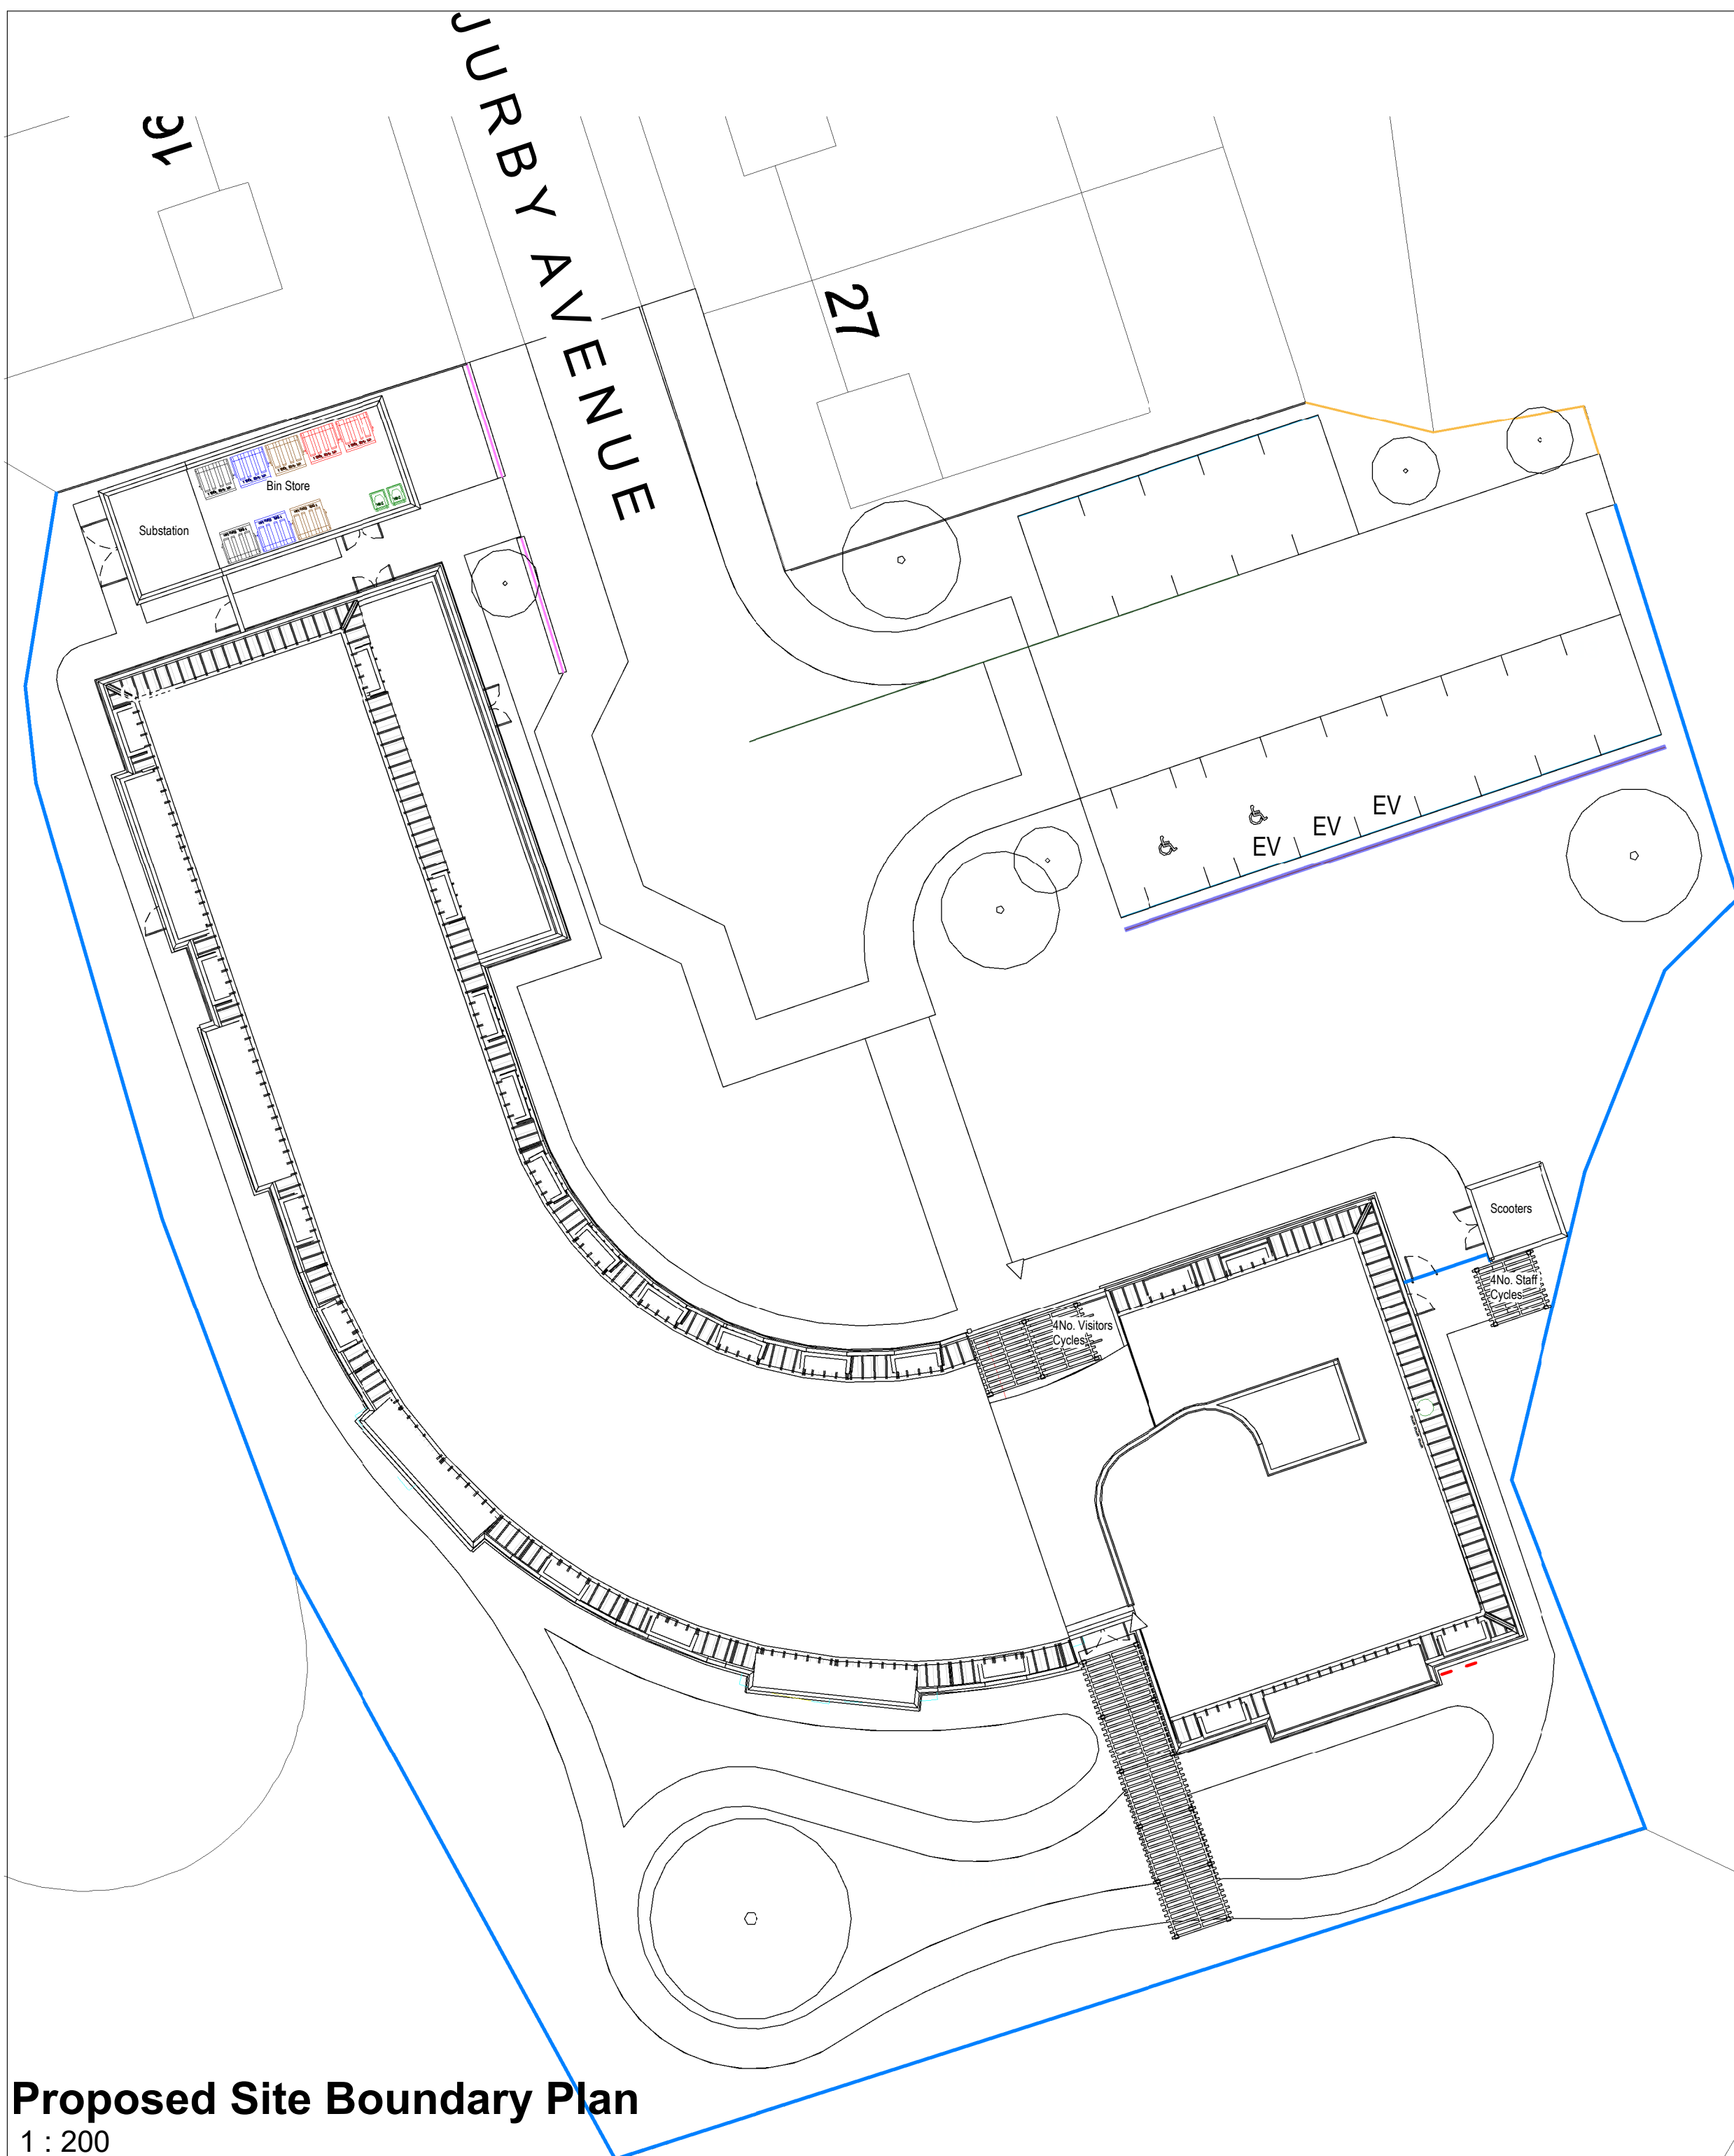

Project Number		Drawing Number				
1226	JDA	Z1	00	A		0007
Description						Rev
Proposed Site Boundary Plan & Details						P03