





VISUAL INDICATIVE ONLY

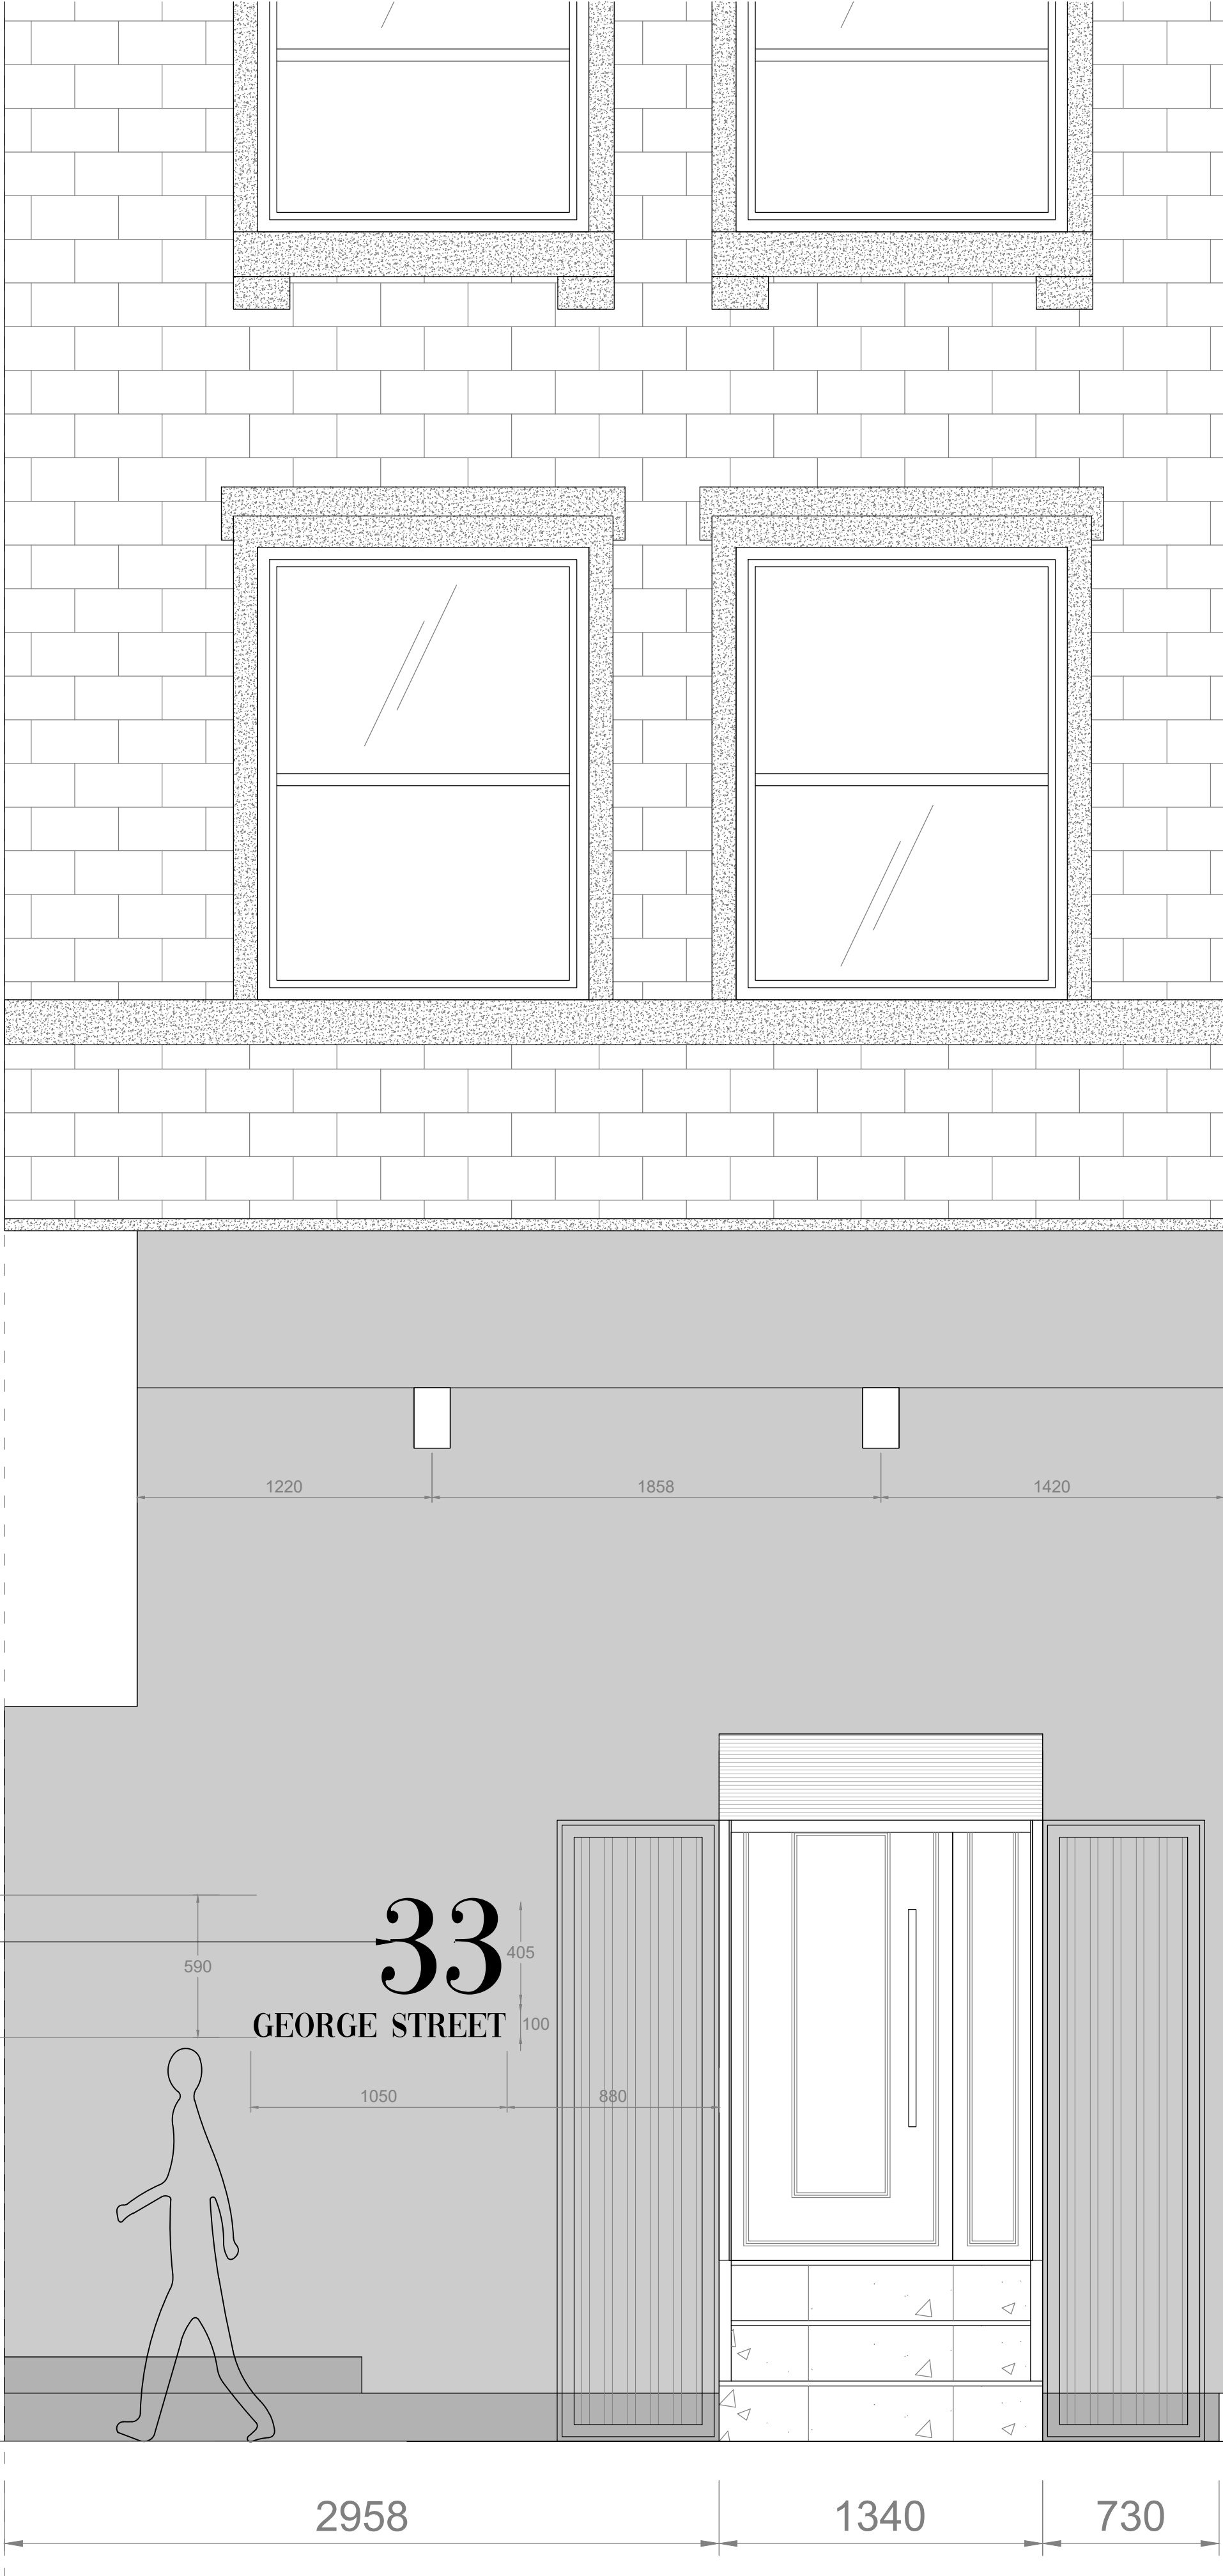

Proposed external signage,
overall size circa H590 x W1050mm,
metal fret cut, black,
installed around 1950mm between
pavement level and central of signage,
font: Vogue

02 LEVEL

01 LEVEL

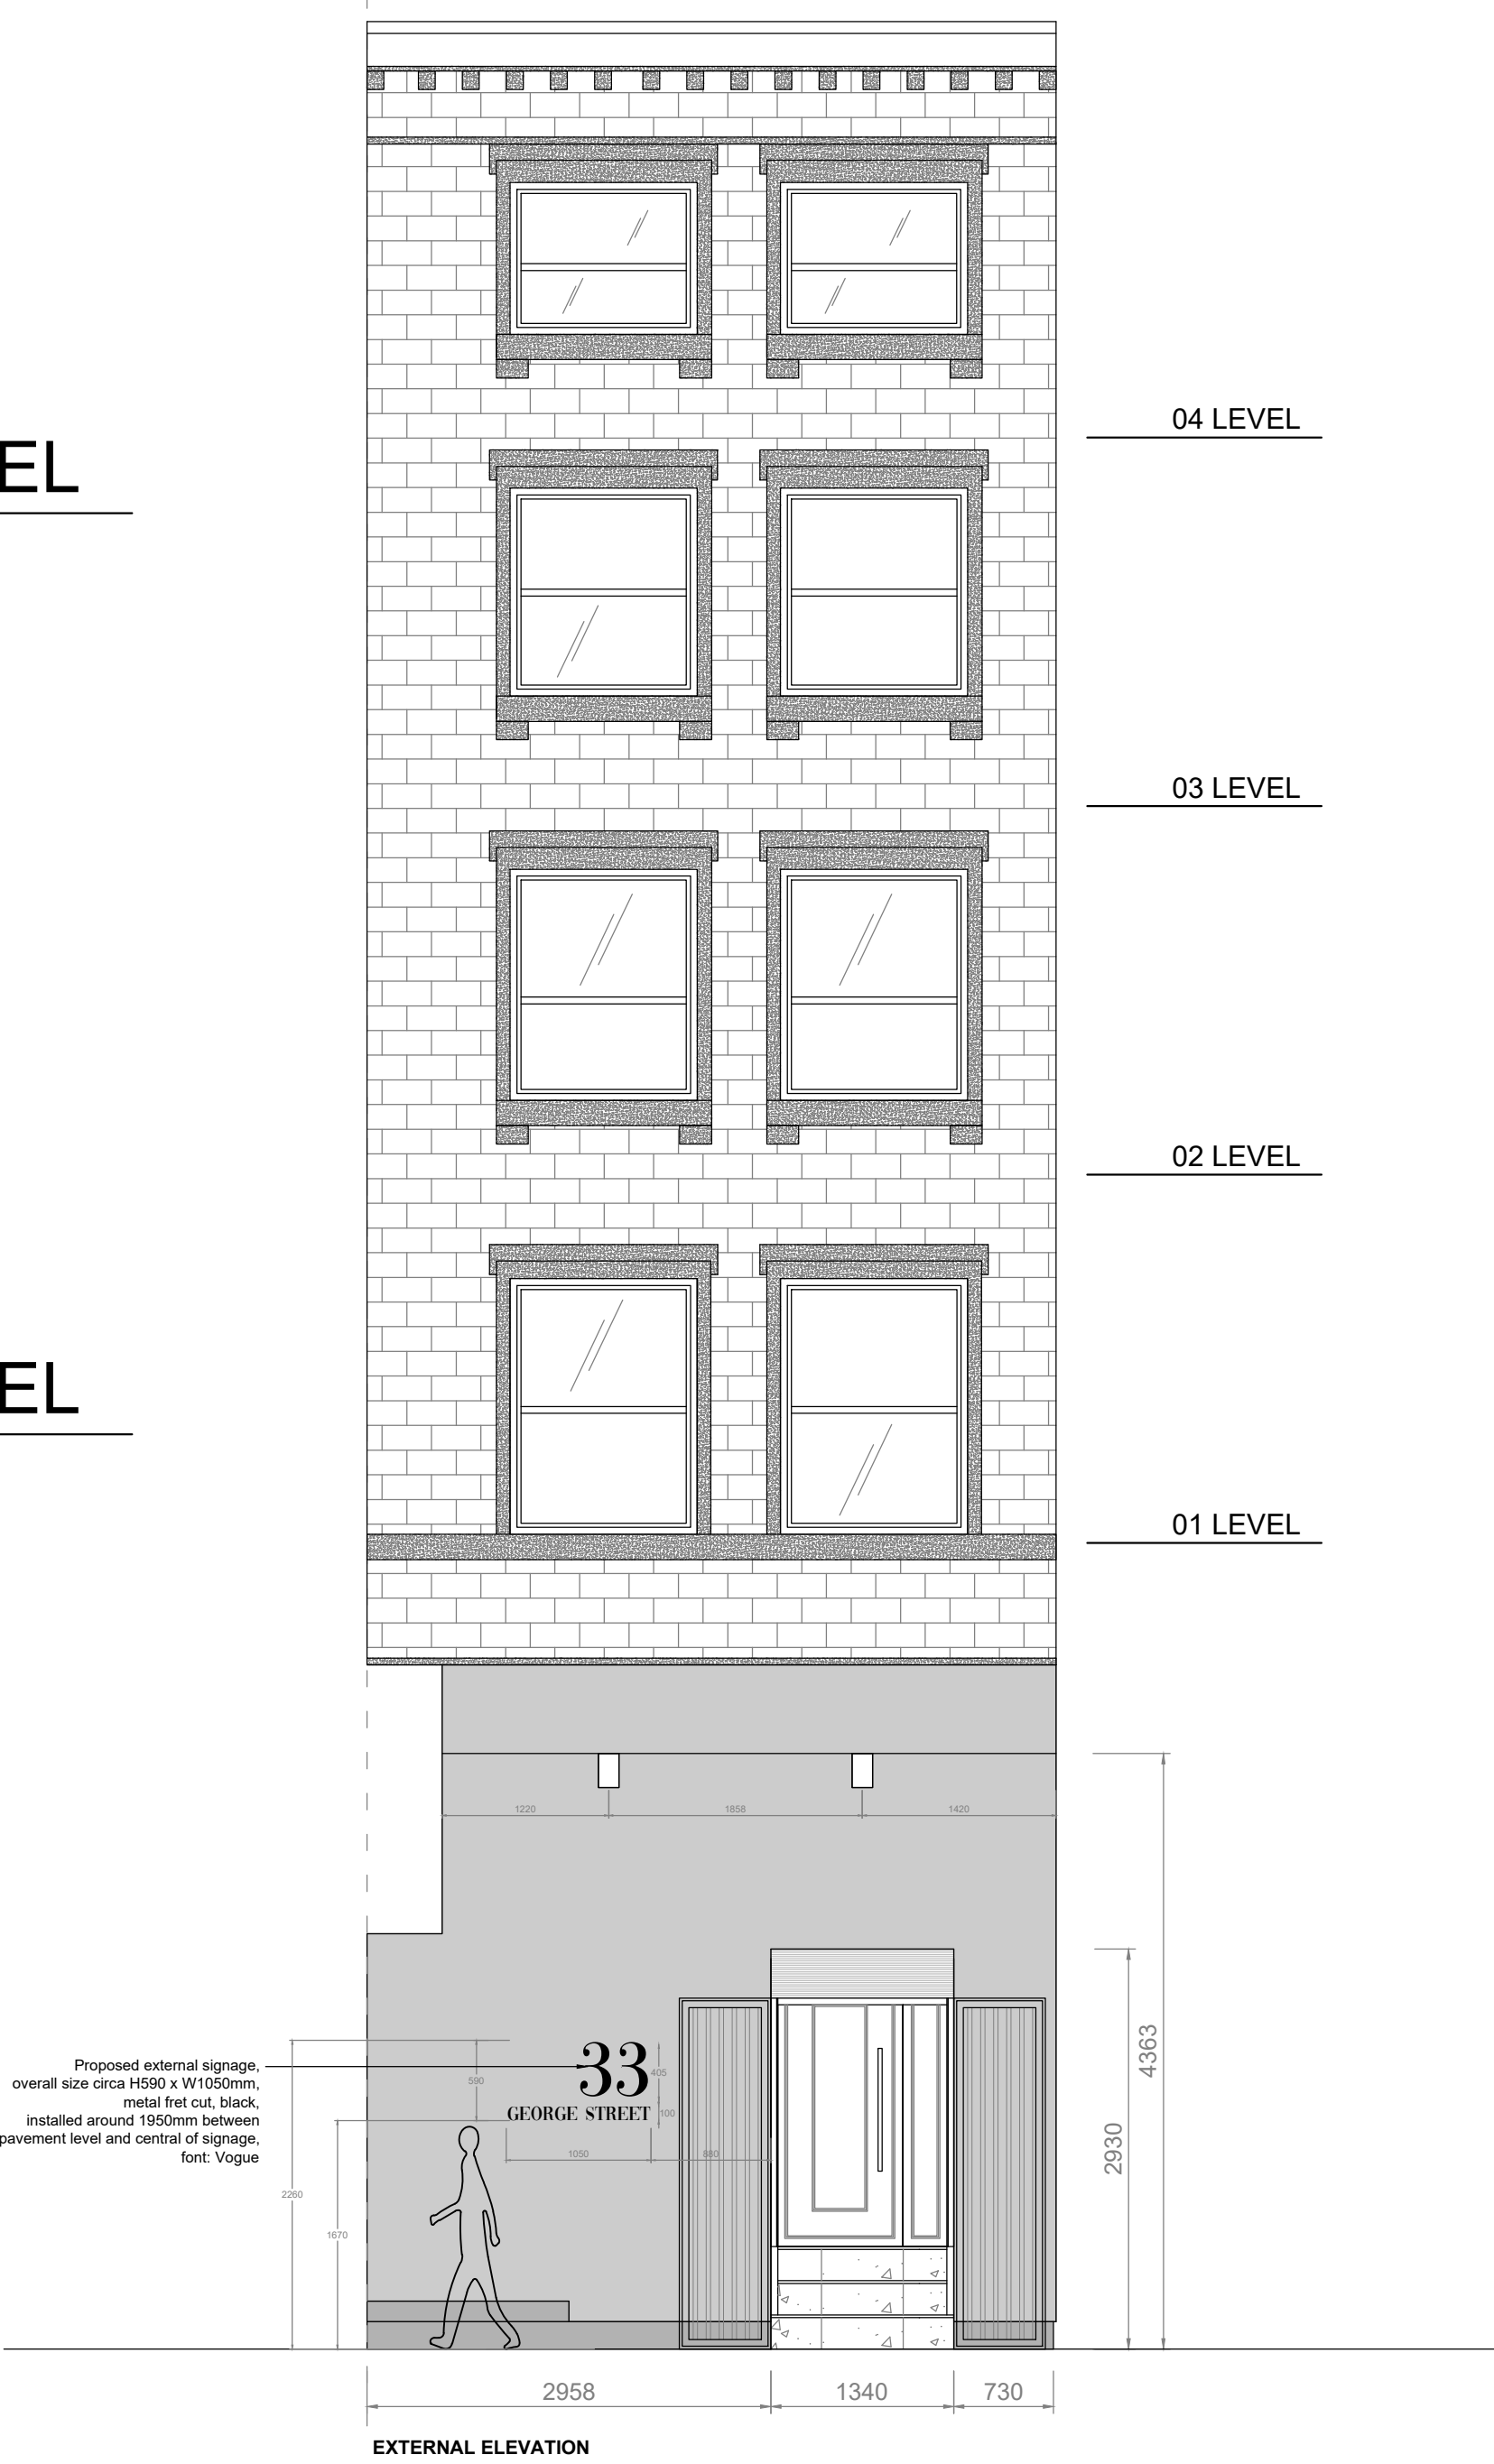

Proposed external signage,
overall size circa H590 x W1050mm,
metal fret cut, black,
installed around 1950mm between
pavement level and central of signage,
font: Vogue

EXTERNAL ELEVATION

rev	date	comment
-	12/06/2024	First issue

client **HORNSEY ESTATES**
project name **33 GEORGE ST**
drawing title **PROPOSED EXTERNAL ELEVATION - SIGN**
project number **W1826**

scale **1:50/ 1:20** format **A1** revision -
date first drawn **20/05/2024** drawn **MBP** checked --
drawing number **211** drawing status **PRECONSTRUCTION**

Workspace Design & Build Ltd
t 0161 710 3700
web www.workspacedesign.co.uk
Manchester:
York House, 10th Floor, 20 York Street, Manchester, M2 3BB
Midlands:
Cornwall Buildings, 45-51 Newhall Street, Birmingham, B3 3GR

