


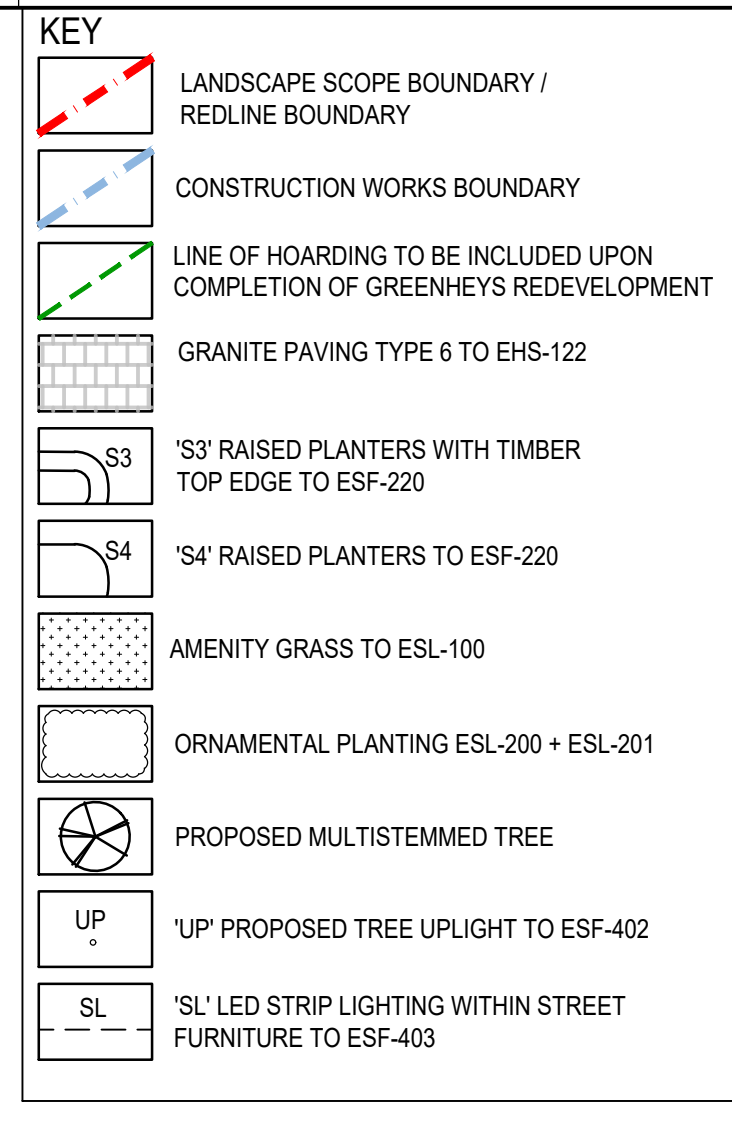

NOTES

- For external tap locations, refer to M&E engineers information
- For external landscape lighting, refer to Silcock Leedham's proposals.
- Roof terrace drainage to architects / DW Engineers details
- For planters details refer to BDp drawings:
GRE-BDP-ZZ-XX-DR-L-00-602 & 603

C01	IF	JF	04.12.23
ISSUED FOR STAGE 5			
P05	IF	JF	28.07.23
MINOR AMENDMENTS TO PLANTERS FOLLOWING GEOMETRY CHANGE TO BUILDING MAIN ENTRANCE. NOTES ADDED.			
P04	AV	JF	17.04.23
UPDATES TO REDLINE BOUNDARY AND ADDITIONAL FOOTPATH			
P03	AV	JF	03.04.23
UPDATED BASE PLAN FOLLOWING LIQUID NITROGEN STORE UPDATES			
P02	AV	JF	17.02.23
AMENDMENTS TO REDLINE BOUNDARY AND ADDITIONAL HATCH TO EXTENSION OF 278 WORKS			
P01	AV	JF	01.02.23
FIRST ISSUE			

FIRST ISSUE			
REVISION / DESCRIPTION	DRAWN	CHECKED	DATE

[illegible][illegible]

11 Ducie Street
P.O. Box 85, Piccadilly Basin
Manchester M60 3JA
United Kingdom
T +44 (0)161 828 2200
F +44 (0)161 828 2235
www.bdp.com

PROJECT TITLE Greenheys Development	
PROJECT NUMBER P3001624	
DRAWING TITLE LANDSCAPE GENERAL ARRANGEMENTS SECOND FLOOR LEVEL TERRACE TO EAST AND WEST	SCALE @ A1 1:250 DATE APRIL '23
DRAWING NO. GRE-BDP-ZX-XX-DR-L-00102	REVISION C01