




DETAIL ELEVATION A-A
1:20 @ A1

SURFACE MOUNTED
SOCKETS WITH EXPOSED
CONDUIT


RECESSED WALL LIGHTING

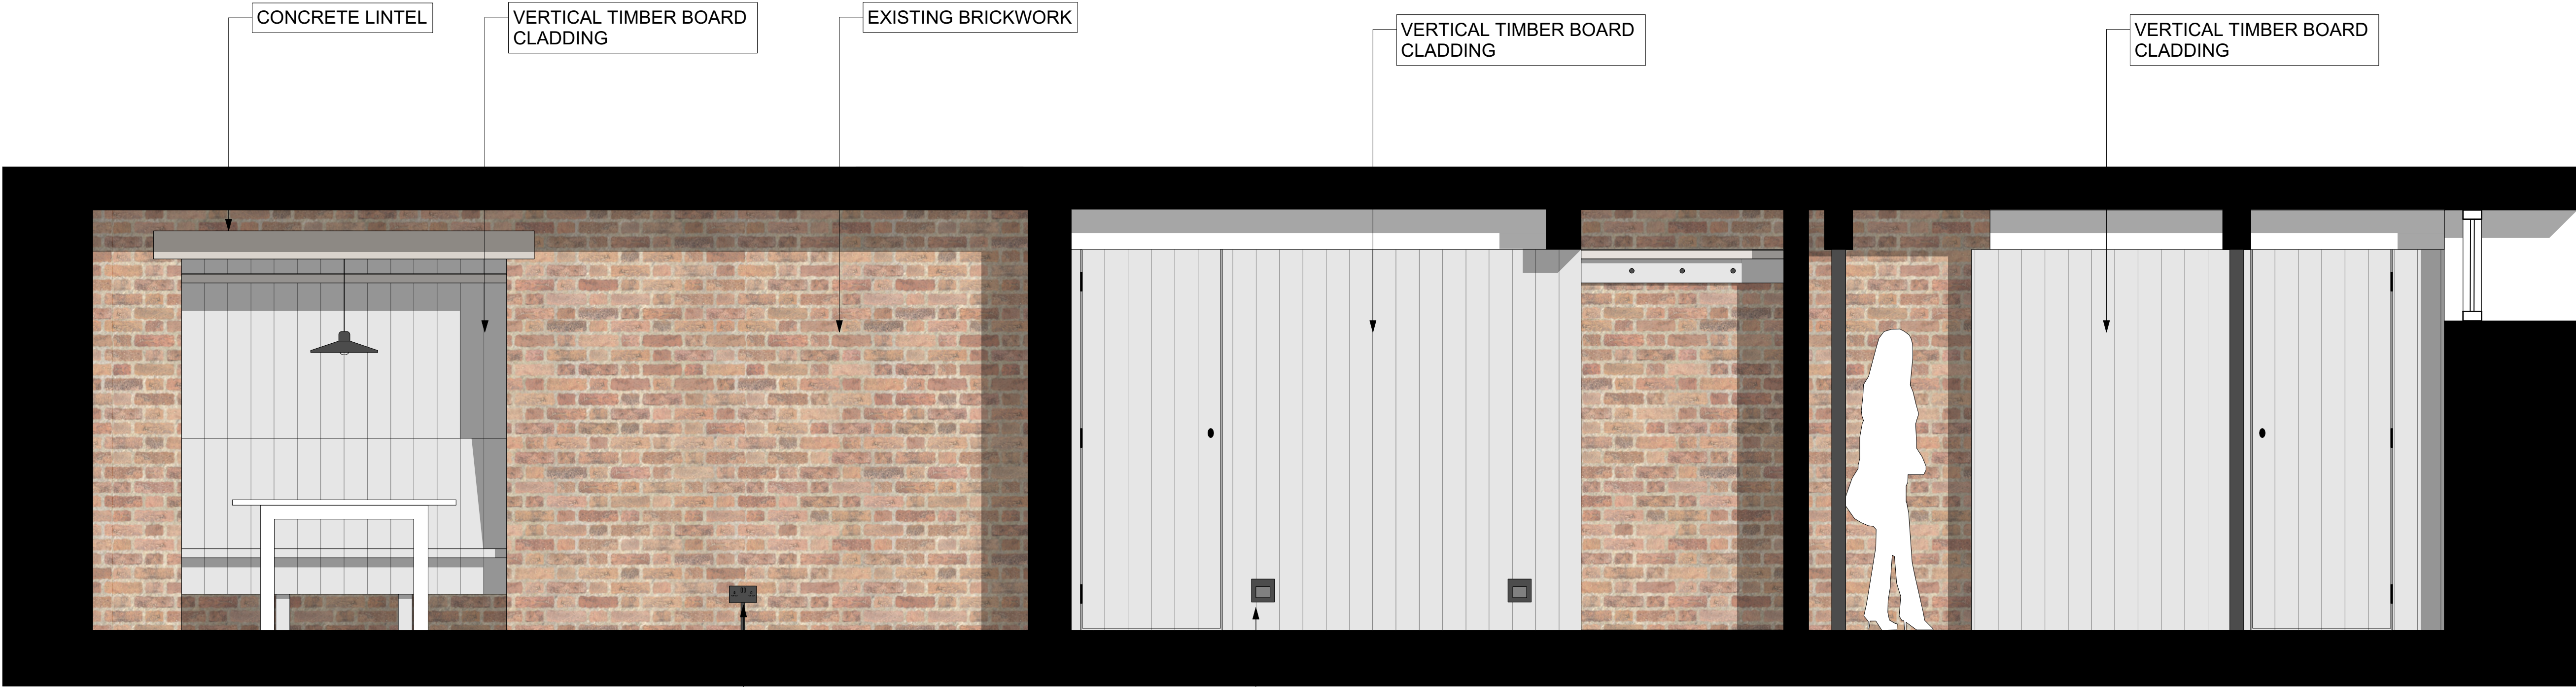


DETAIL ELEVATION B-B
1:20 @ A1

SURFACE MOUNTED SOCKET
WITH EXPOSED CONDUIT

KEY PLAN

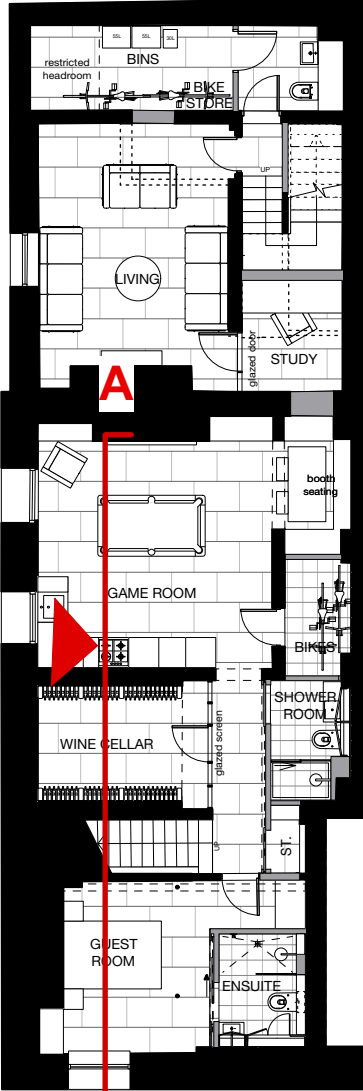

BASEMENT PLAN

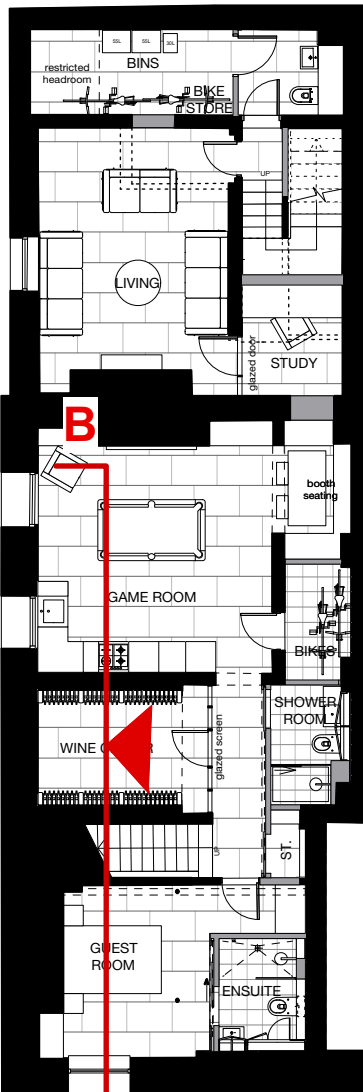

BASEMENT PLAN

PROPOSED DETAIL ELEVATIONS BASEMENT
1:20 @ A1

28 St John Street

© Copyright Ollier Smurthwaite Architects

PLANNING

IMPORTANT NOTES:

REVISION	DATE	DESCRIPTION
A	07.03.2024	Basement cladding to be decorative part of larger front cladding. Minor amendments consequential to that applied.

CLIENT: LEASING OPTIONS LTD
PROJECT: PROPOSED RESIDENTIAL DEVELOPMENT
ADDRESS: 28 ST JOHN STREET, MANCHESTER, M3 4DJ
DRAWING TITLE: PROPOSED BASEMENT ELEVATION
SCALE: 1:20 @ A1
DATE: JAN 2023
DRAWING NO: A665_P_500A

OLLIER SMURTHWAITE ARCHITECTS
40 King Street, Manchester, M2 6BA
T 0161 883 0838
F 0161 883 0839
E mail@olliersmurthwaite.com