Notes

© This drawing is copyright and must not be reproduced or copied to any third party without the written permission of Norder Design Associates Ltd.
All dimensions must be checked on site.
Only figured dimensions should be worked from.
Discrepancies must be reported to Norder Design Associates before proceeding.

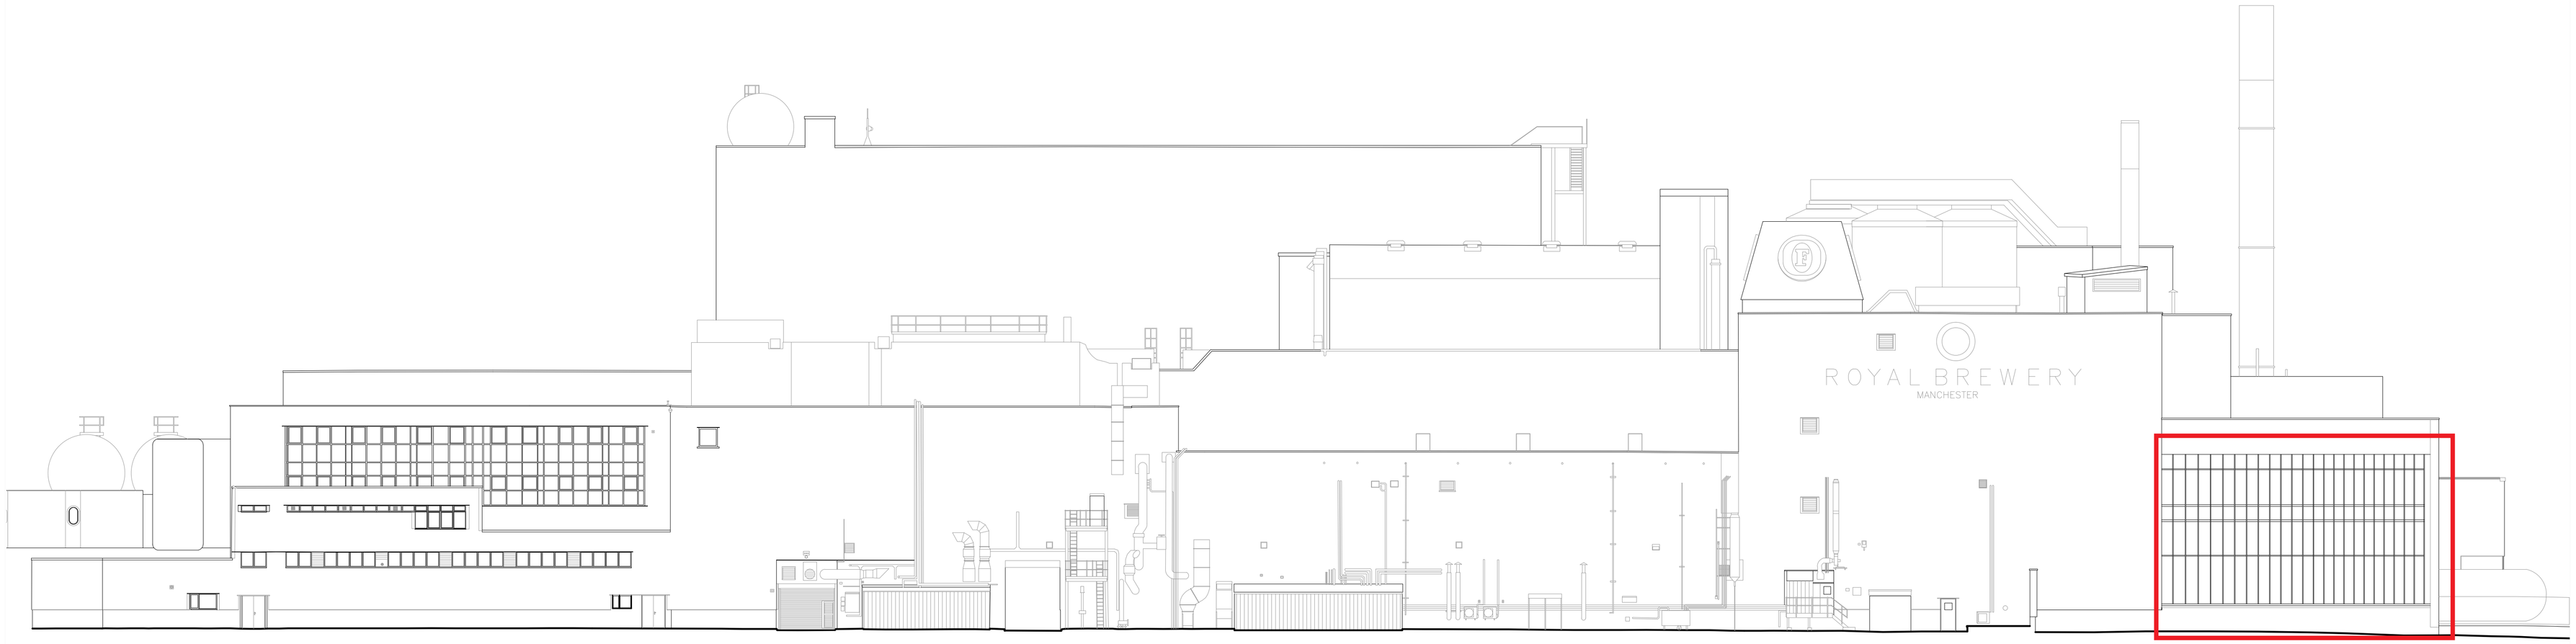

Datum 30.00 A.O.D.
Elevation A

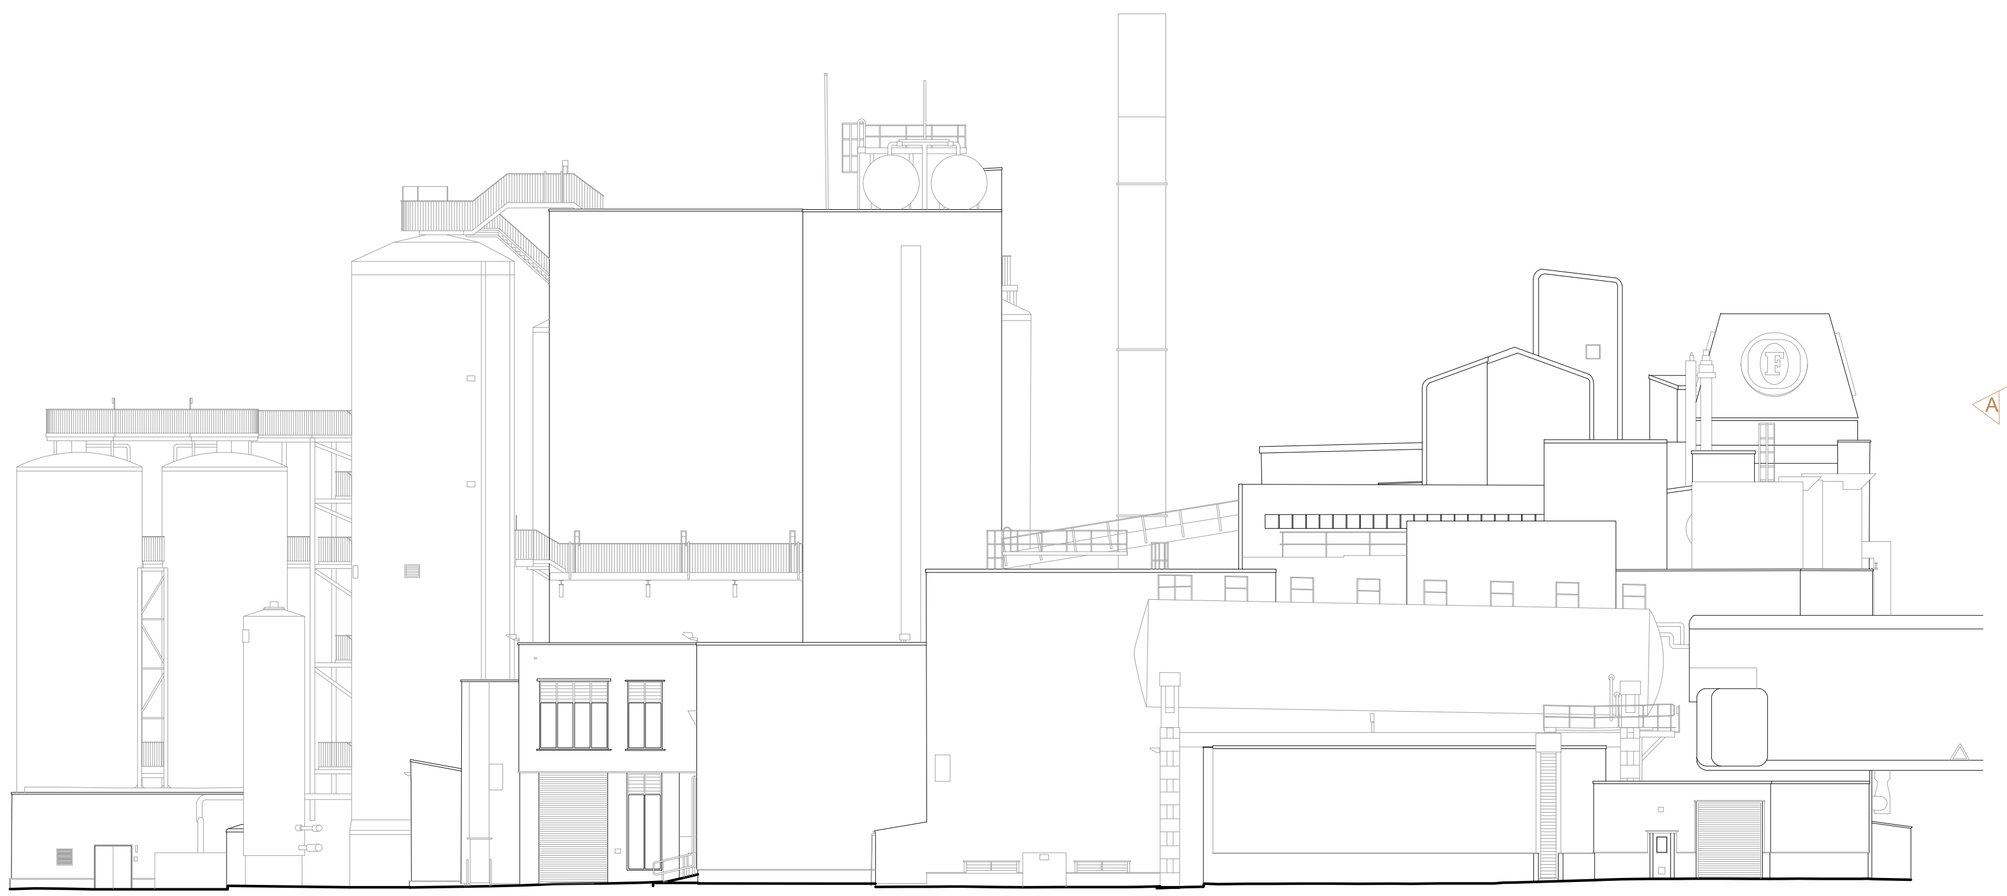

Datum 30.00 A.O.D.
Elevation B

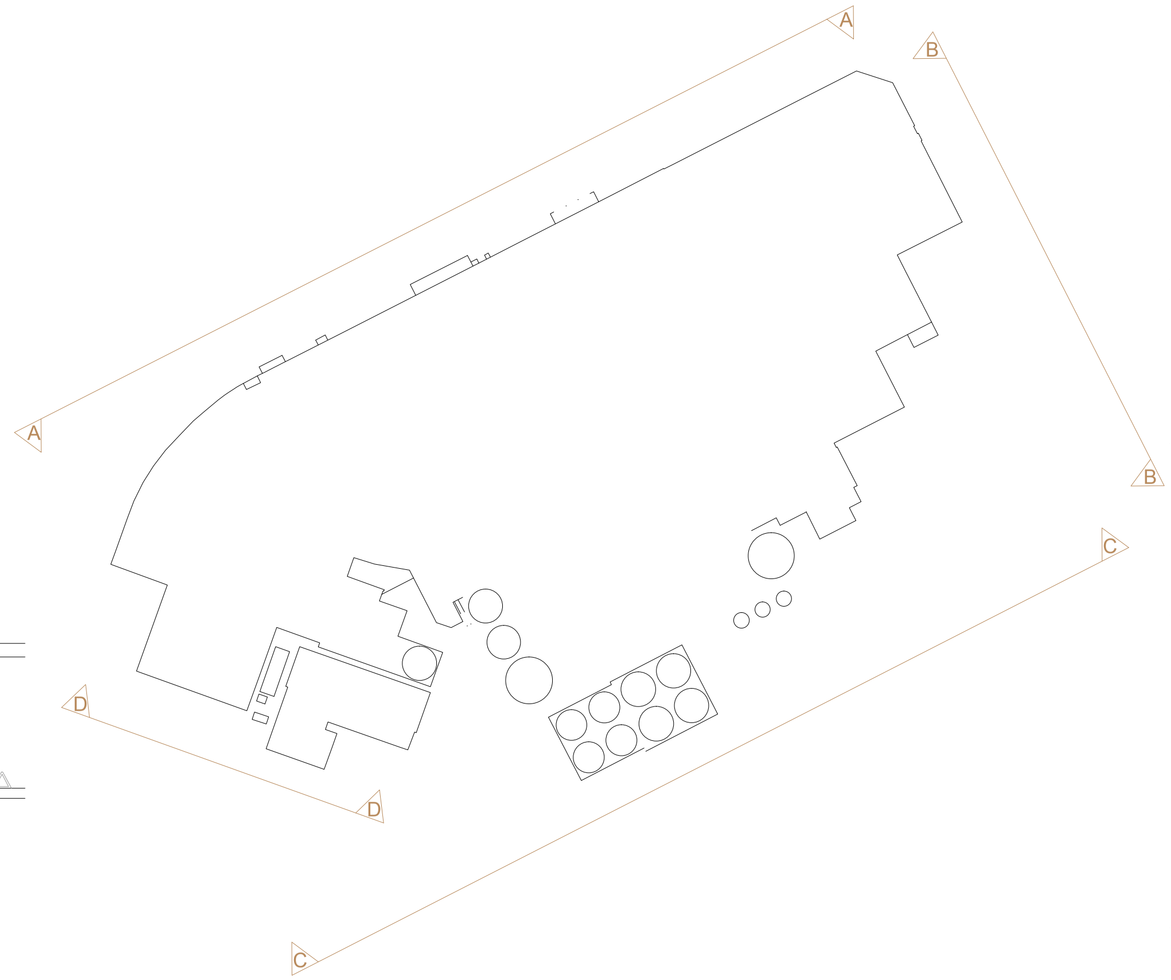

PLANNING DRAWING

REV.	DATE	AMENDMENT	BY

CLIENT

HEINEKEN

PROJECT

Manchester Brewery
Upgrade Project
KG Building

DRAWING TITLE

Existing Elevations A & B
ARCHITECTURAL DRAWING

NORDER

Structural and Civil Engineering Consultants
Beech Lawn, Green Lane, Belper, Derby DE56 1BY
Tel: 01773 824414 Fax: 01773 823305
e-mail: enquiries@norder.co.uk

SCALE	SHEET SIZE
1:200	A1

DATE	DRAWN	CHECKED
July 2010		

JOB No.	DRAWING No.	REV.
6731	1007	–