


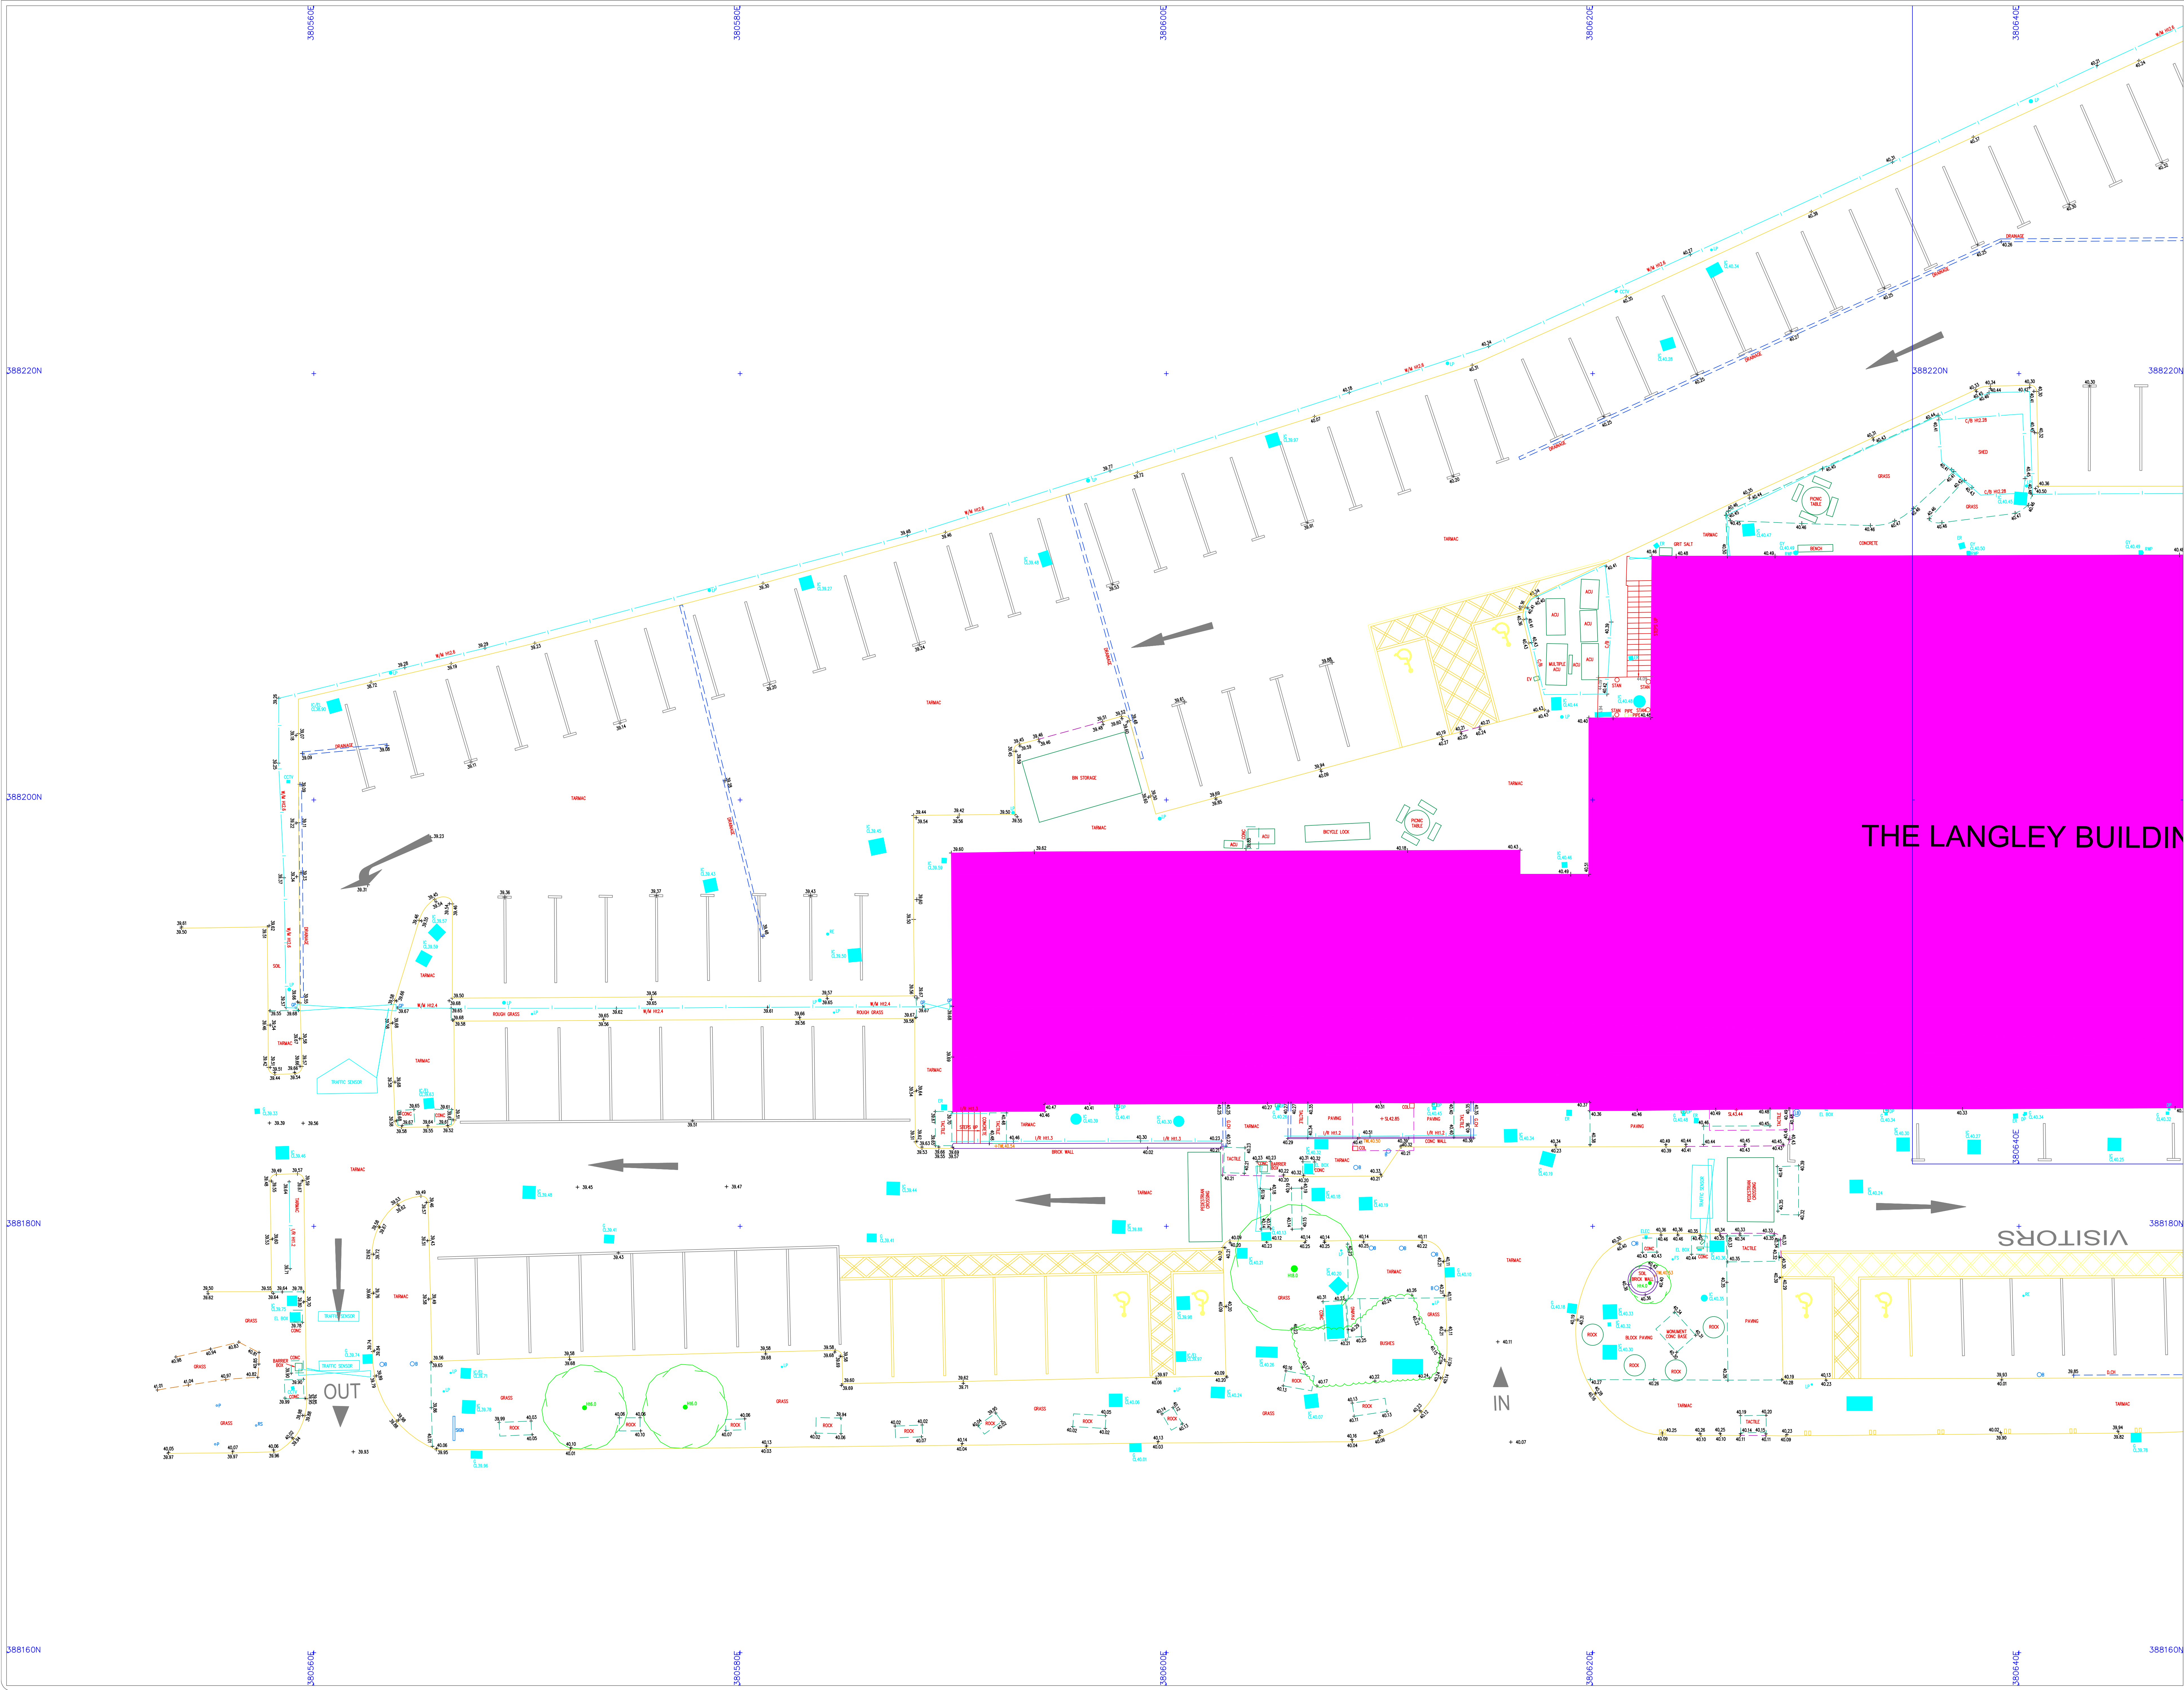



© JRA Ltd. 2020
Reproduction in whole or in part by any means is prohibited without the prior permission of JRA Ltd.
W. www.jrasoc.co.uk E. John.Robinson@JRA.soc.co.uk

PLAN GRID NORTH

File Name: 230708 2D Topo Survey 03-09-23.dwg

TOPOGRAPHICAL LEGEND

44	AS WALL	45	UTILITY
46	BRICK WALL	47	WATER
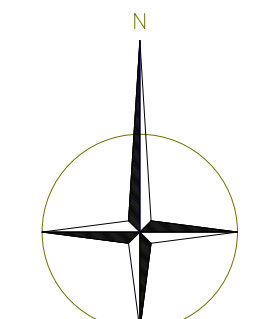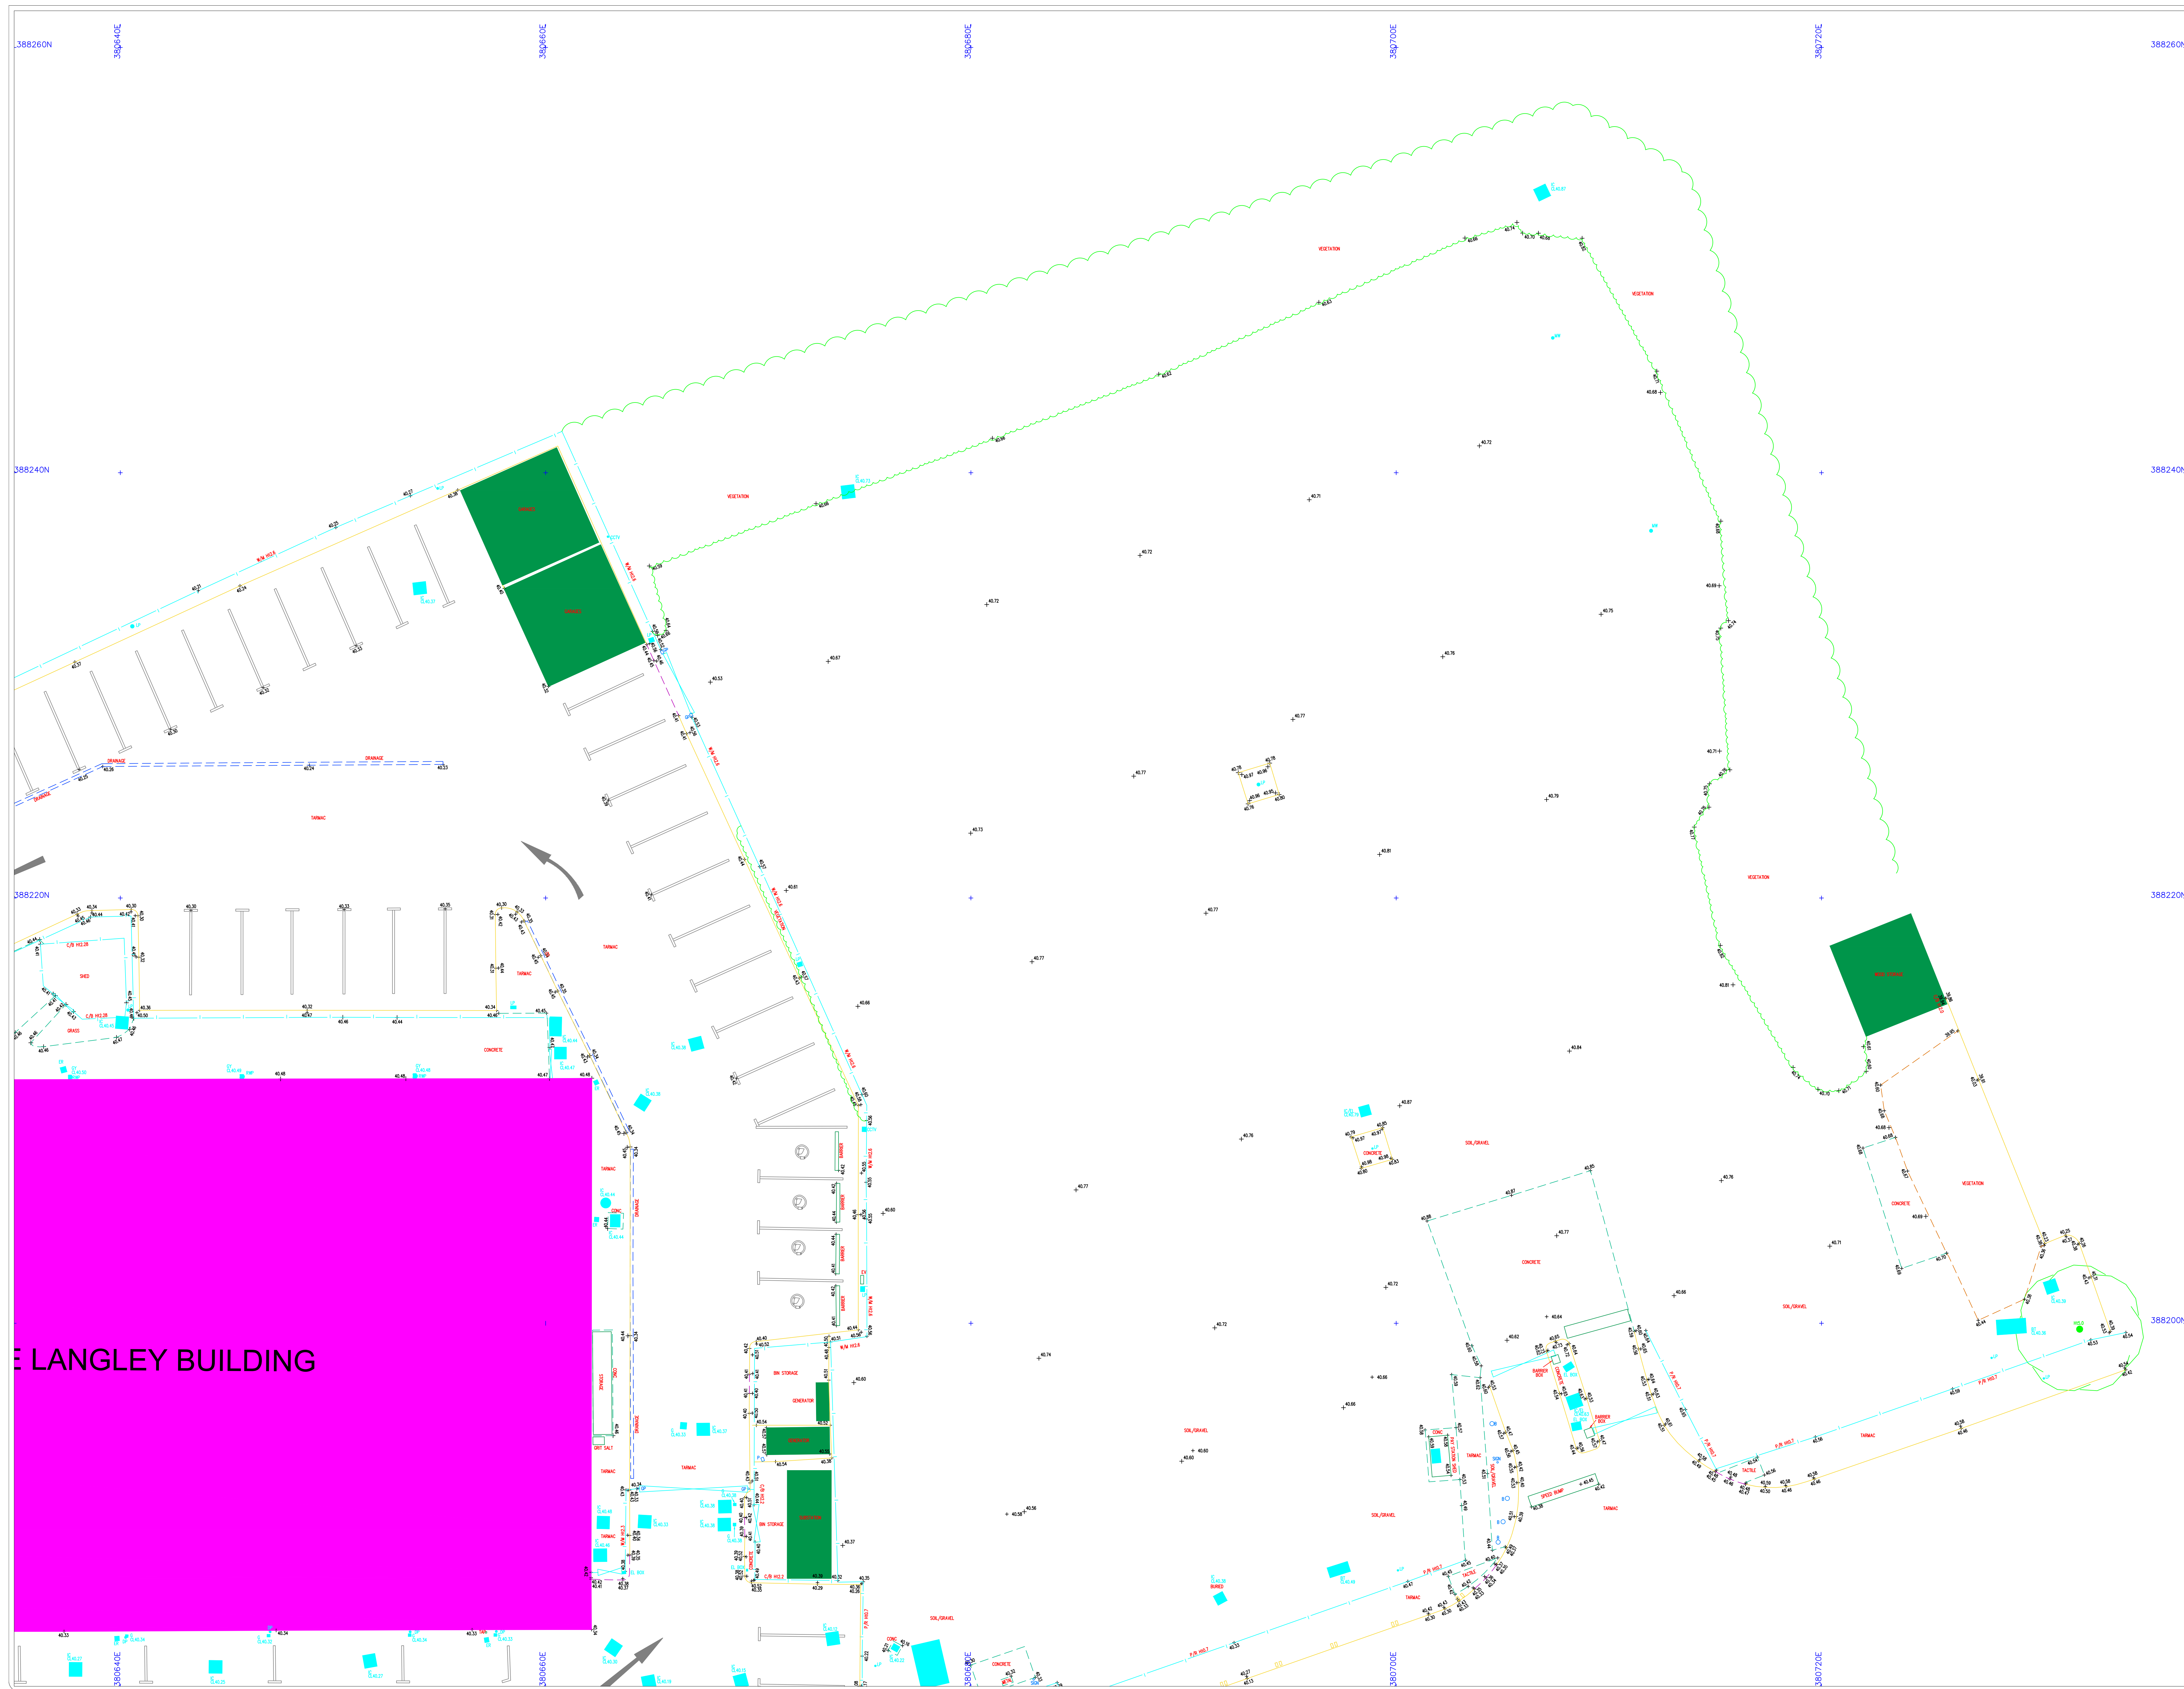


PLAN GRID NORTH

[illegible][illegible]

M1	TAMP POST	
M2	MANHOLE	
M3	MANBOX	
P1	OUTFALL PIPE	
P2	PIPE	
P3	PETROL PUMP	A - Verification
P4	RECORDER LINE	
R1	RAINWATER PIPE	B2 - Horizontal/Vertical location using multiple technique
R2	SPLIT LEVEL	
R3	SOUP PLATE	B2 - Horizontal/Vertical location using a single technique
T1	TELEPHONE CAB BOX	
T2	TRAFFIC LIGHT	B3 - Horizontal location using a single technique
T3	TRAFFIC LIGHT ROSE	
T4	TELEGRAPH POLE	B4 - Assumed result
N1	WATER METER	C - Site Reconnaissance
N2	WATER OULET	
N3	WATER STOP TAP	D - Desktop utility records search
N4	DEAM LEAD	

NOTES:
All levels relate to 0.5 Whysley Datum, established using network RPK.
Survey plotted on a plane local grid, orientated to National Grid.
Due to the high density of the vegetation on site (annotated on the drawing), level/spot heights were not possible to detail without suitable vegetation clearance for the survey site visit.
This Underground Duffers survey was conducted in compliance with the BS 25125:2014 standard.
Services (wires) depicted using first indicating (first an observation of the services) and then (if applicable) the BS 25125:2014 standard Quality Level to which that service was located (see B4 - Ground Rules). Unless annotated as GPR were located using only the Assumed Road Penetration cluster and should be treated as such (see B2, B3, B4).
Quality Level descriptions shown in the above legend are for reference purposes only and are not intended as detailed descriptions.
For full information on Quality Levels, please consult the BS 25125:2014 standard document.

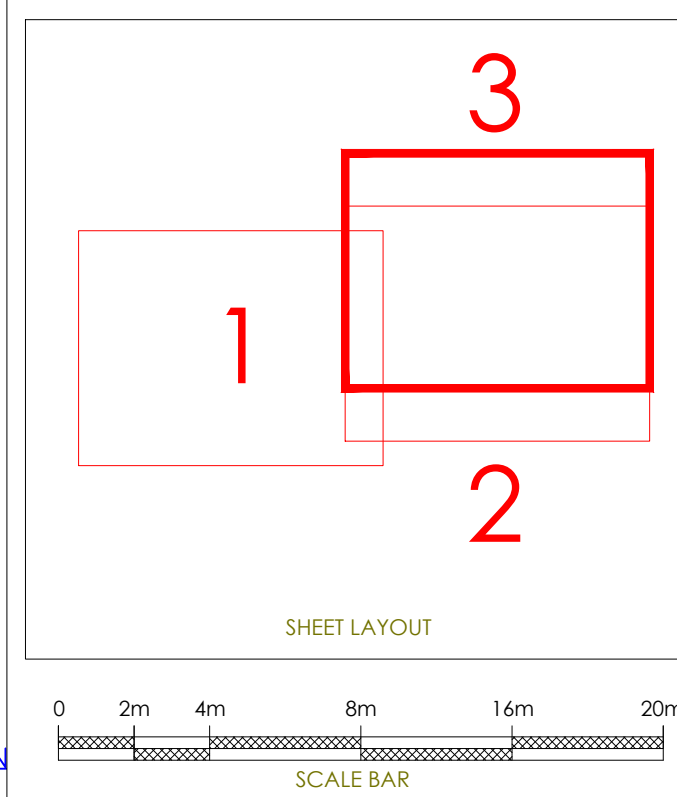

REV	DATE	DESCRIPTION
-----	------	-------------



Client
MEDICINES EVALUATION UNIT

Project Title
2D Topographical survey at:

The Langley Building,
Southmoor Road, Roundthorn Industrial Estate,
Wythenshawe, Greater Manchester, M23 9QZ

Surveyed JRA		Drawn JRA		Checked JR	
Scale 1:100	Date 09/23	Drawing Ref. 230708		No. 03	Size A0