


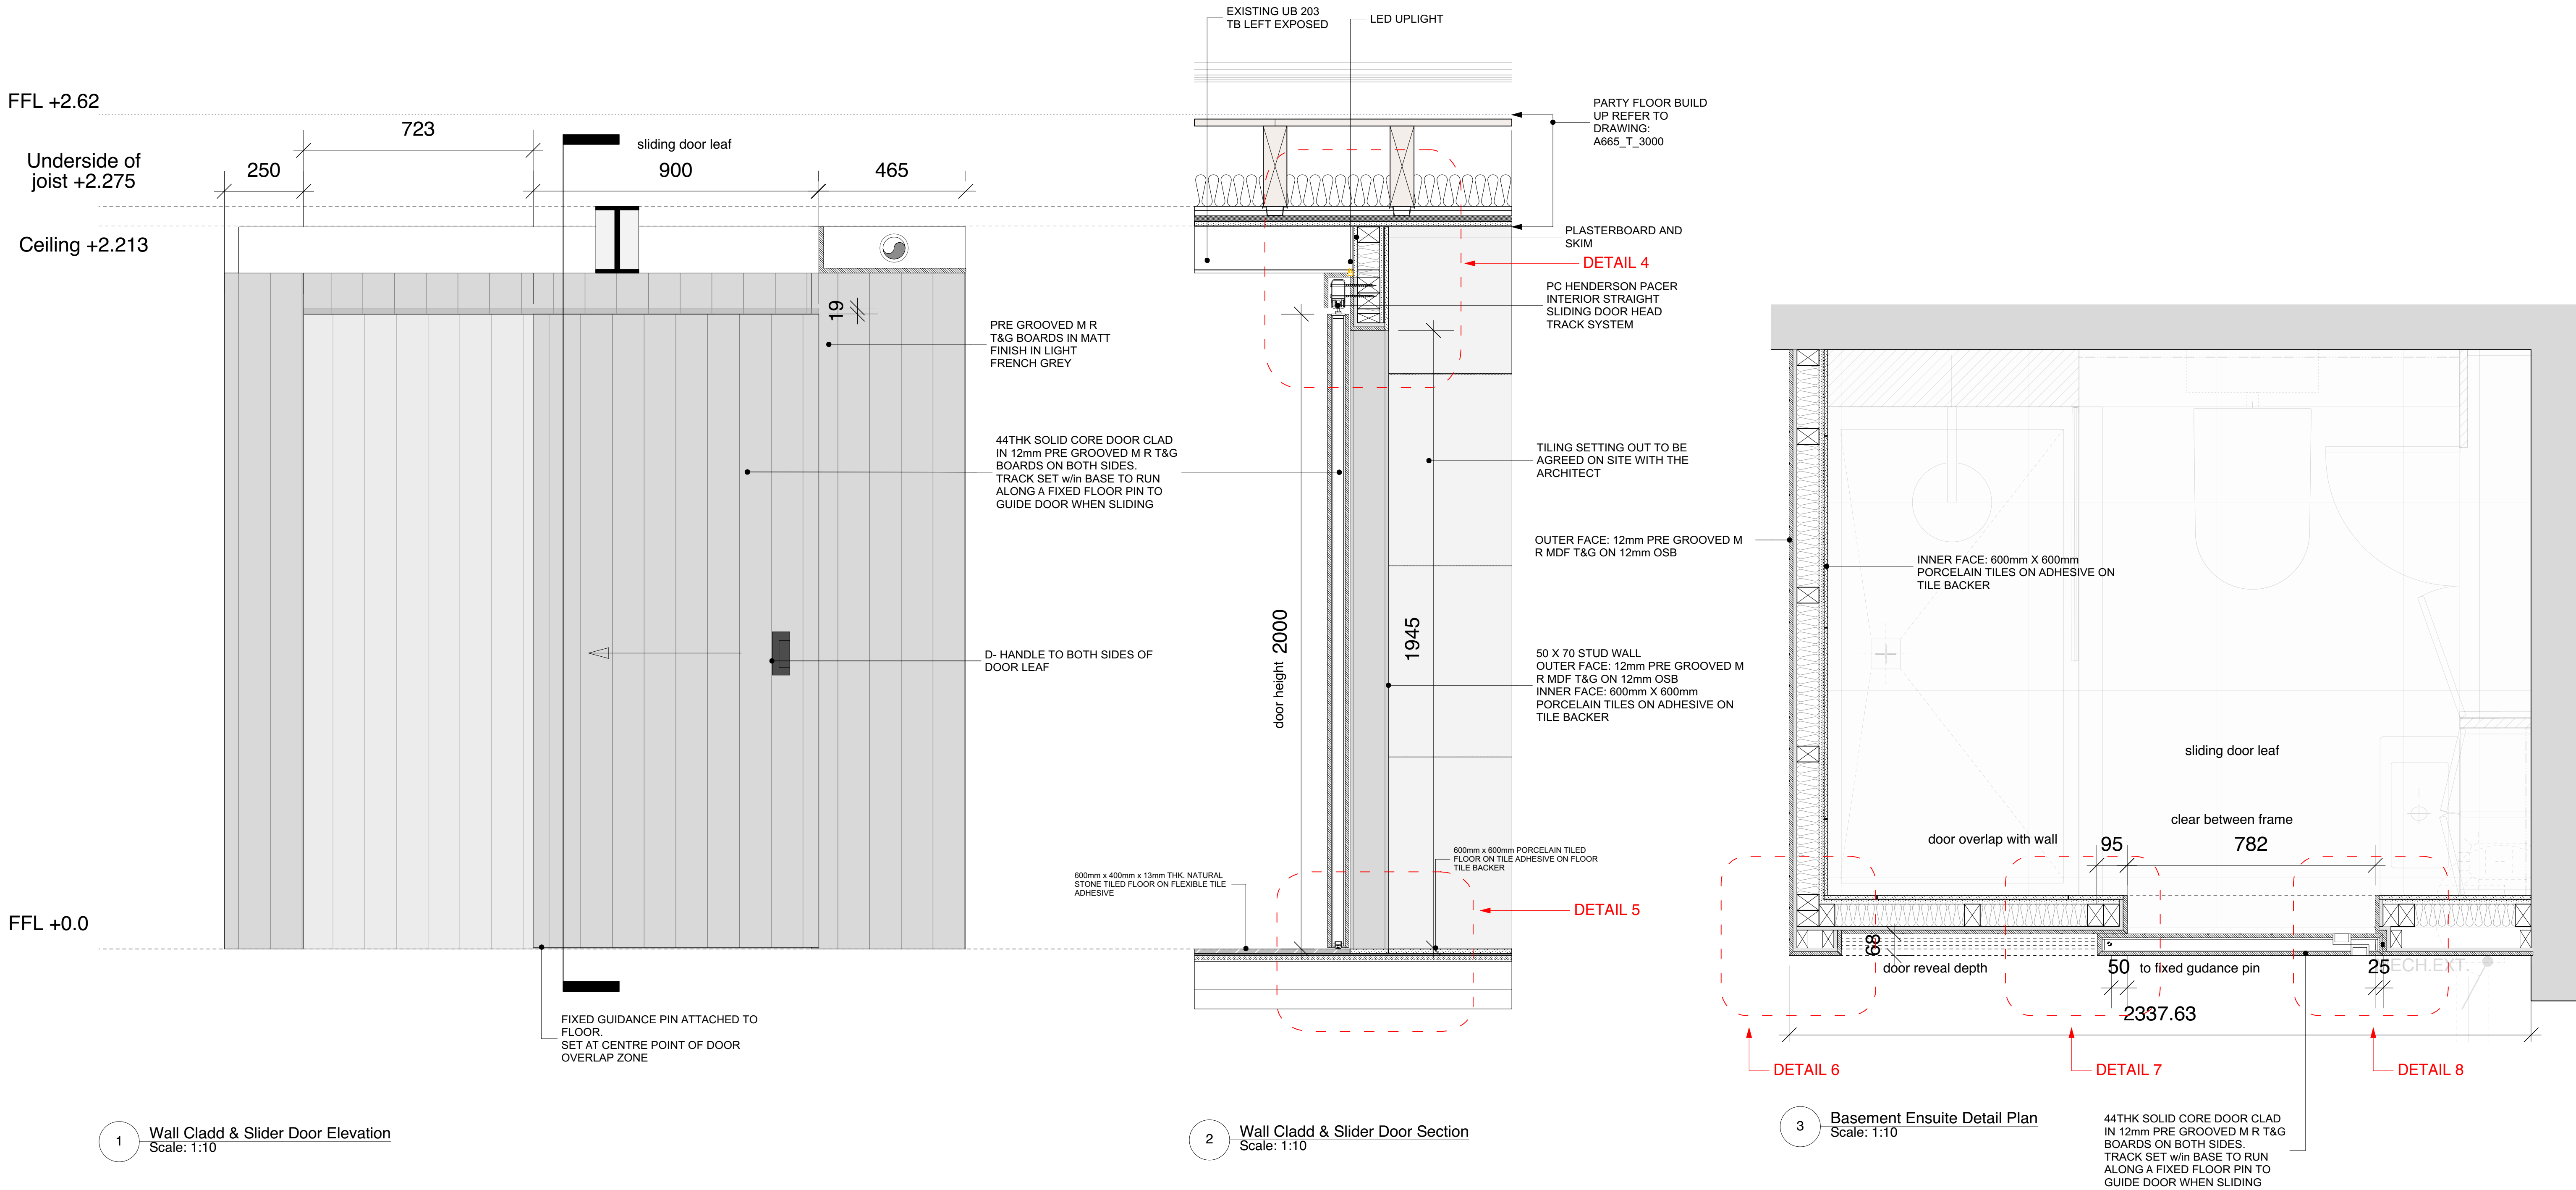

Construction