


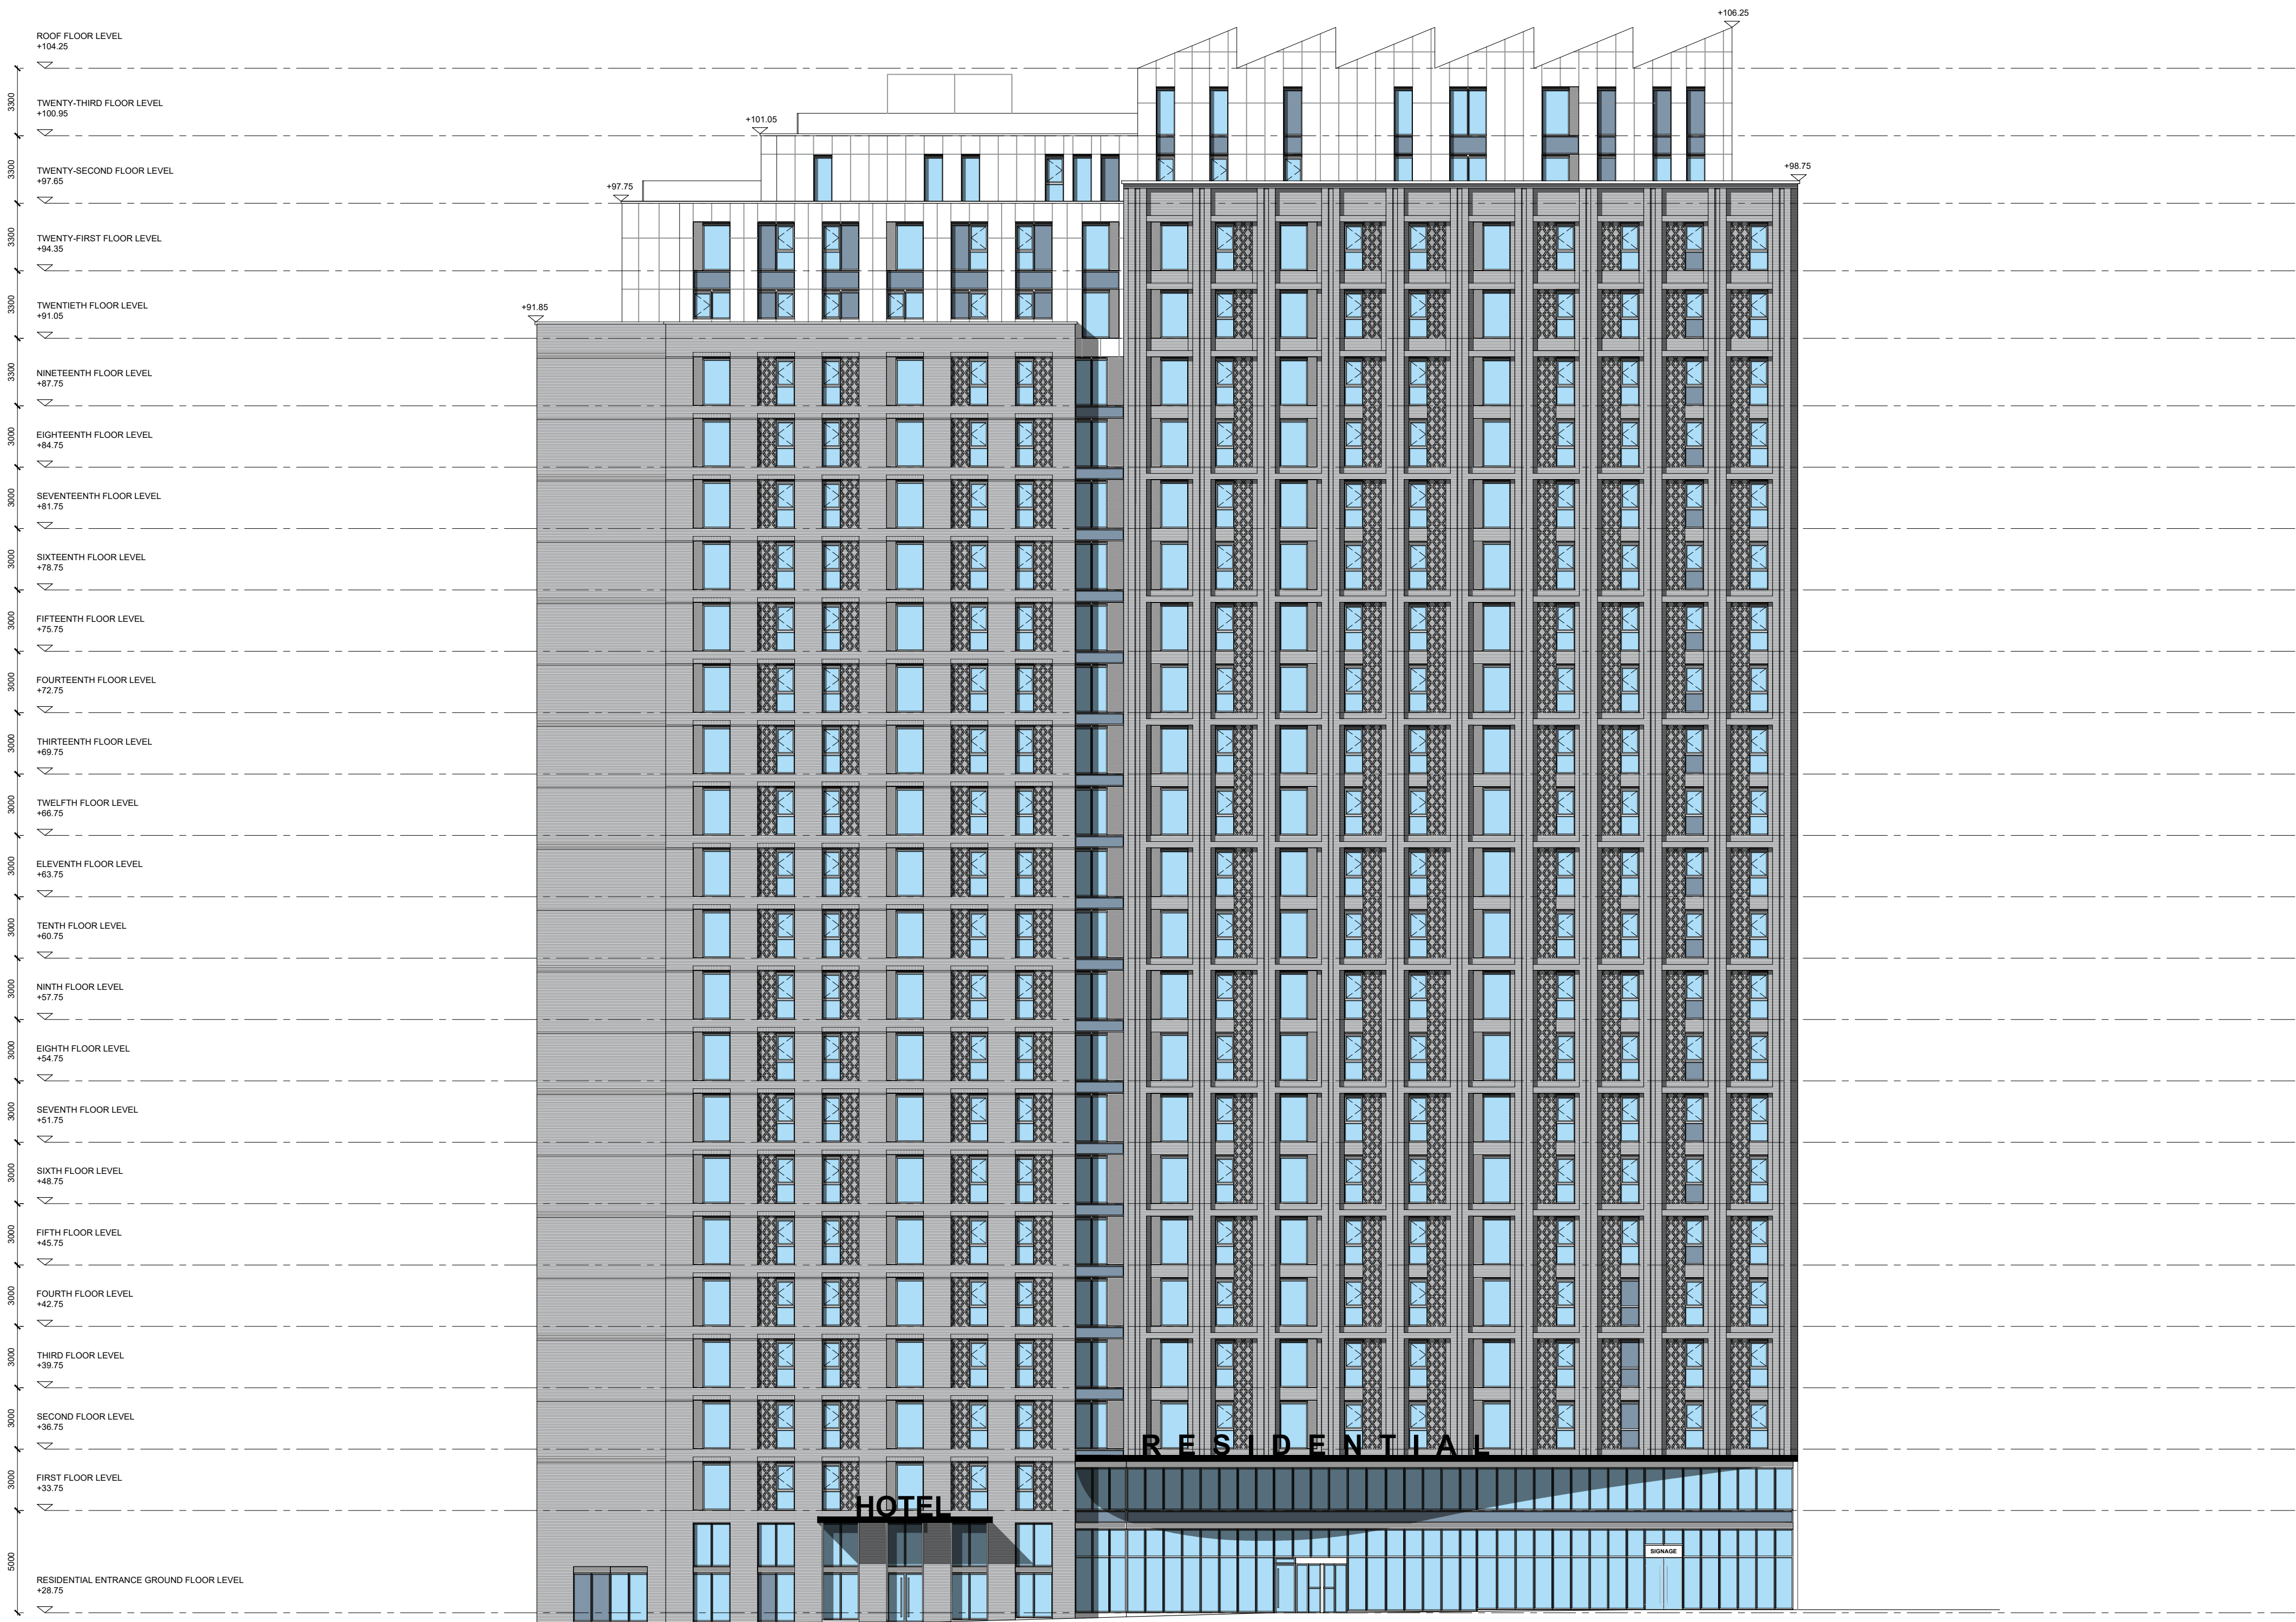

GENERAL NOTES:

ALL DIMENSIONS ARE TO BE CHECKED ON SITE WITH ANY DISCREPANCIES REPORTED TO THE ARCHITECT PRIOR TO THE WORKS BEING CARRIED OUT.

ALL WORKS ARE TO BE IN ACCORDANCE WITH THE PLANNING APPROVAL AND ANY SUBSEQUENT APPROVED LOCAL AUTHORITY PLANNING CORRESPONDENCE INCLUDING DRAWINGS, DOCUMENTS AND REPORTS.

ALL WORKS ARE TO COMPLY WITH THE BUILDING REGULATIONS, BRITISH STANDARDS, CODE OF PRACTICE, AND ANY LOCAL STATUTORY REQUIREMENTS.

ALL WORKS ARE TO COMPLY WITH CURRENT HEALTH AND SAFETY LEGISLATION, H.S.E. RECOMMENDATIONS/GUIDANCE AND THE CURRENT C.D.M. REGULATIONS.

THIS DRAWING IS TO BE READ IN CONJUNCTION WITH LEACH RHODES WALKER ARCHITECTS GENERAL ARRANGEMENT (L CODE) DRAWINGS, TOGETHER WITH RELEVANT DETAILED (A CODE) DRAWINGS AND SPECIFICATIONS.

FOR ALL STRUCTURAL WORKS REFER TO THE STRUCTURAL ENGINEERS INFORMATION.

FOR ALL MECHANICAL AND ELECTRICAL WORKS REFER TO THE MECHANICAL AND ELECTRICAL ENGINEERS INFORMATION.

FOR ALL ABOVE GROUND DRAINAGE WORKS REFER TO THE PUBLIC HEALTH ENGINEERS INFORMATION.

ALL PRODUCTS SPECIFIED ARE TO BE INSTALLED STRICTLY IN ACCORDANCE WITH THE MANUFACTURERS RECOMMENDATIONS, SPECIFICATION AND DETAILS.

P07	UPDATED IN LINE WITH GA PLANS	TT	CJG	15.05.24
P06	UPDATED IN LINE WITH GA PLANS	JDC	CJG	17.01.24
P05	ISSUED FOR PLANNING	JDC	CJG	10.12.23
P04	GENERAL UPDATES IN LINE WITH GA PLANS	JDC	CJG	08.12.23
P03	UPDATE TO PLAN ISSUE	AW	CJG	15.11.23
P02	FRAMEWORK OUTLINE	EB	CJG	26.10.23
P01	FIRST ISSUE	EB	CJG	26.10.23
Rev	Description	Drawn	Check	Date

DO NOT SCALE OFF THIS DRAWING

© LEACH RHODES WALKER

LeachRhodesWalker
Architects

info@lrw.co.uk | www.lrw.co.uk
H.Q. 50 Dearnans Place Manchester M3 5LH

Manchester
+44 (0)161 833 0211

London
+44 (0)207 993 1363

CLIENT			
FORSHAW GROUP			
PROJECT			
CORNBROOK RESIDENTIAL			
DOCUMENT NAME			
8353-LRW-ZZ-ZZ-DR-A-00-204			
DESCRIPTION			
PROPOSED SOUTH ELEVATION			
REVISION		SCALE	
P07		1:200@ A1	
LRW PROJECT No.	DATE CREATED	CREATED BY	AUTHORISED BY
8353	26.10.23	EB	DL