

THIS DRAWING (OR ANY PART THEREOF) MAY NOT BE COPIED, TRANSMITTED OR DISCLOSED TO ANY THIRD PARTY OR UNAUTHORISED PERSON WITHOUT THE PRIOR WRITTEN PERMISSION OF GILLING DOD ARCHITECTS.

THIS DRAWING IS TO BE READ IN CONJUNCTION WITH ALL OTHER RELEVANT DRAWINGS PREPARED BY CONSULTANTS AND SUB-CONTRACTORS.

REPORT ANY DISCREPANCIES TO THE ARCHITECT OR REPRESENTATIVES THEREOF.


© ALL RIGHTS RESERVED. NO PART OF THIS DRAWING MAY BE REPRODUCED OR TRANSMITTED IN ANY FORM OR BY ANY MEANS WITHOUT THE WRITTEN PERMISSIONS OF THE COPYRIGHT HOLDER

ONCE PRINTED AND DISTRIBUTED THIS DOCUMENT IS ASSUMED UNCONTROLLED

DO NOT SCALE FROM THIS DRAWING. WORK ONLY TO PRINTED DIMENSIONS.




C R E S C E N T D R I V E

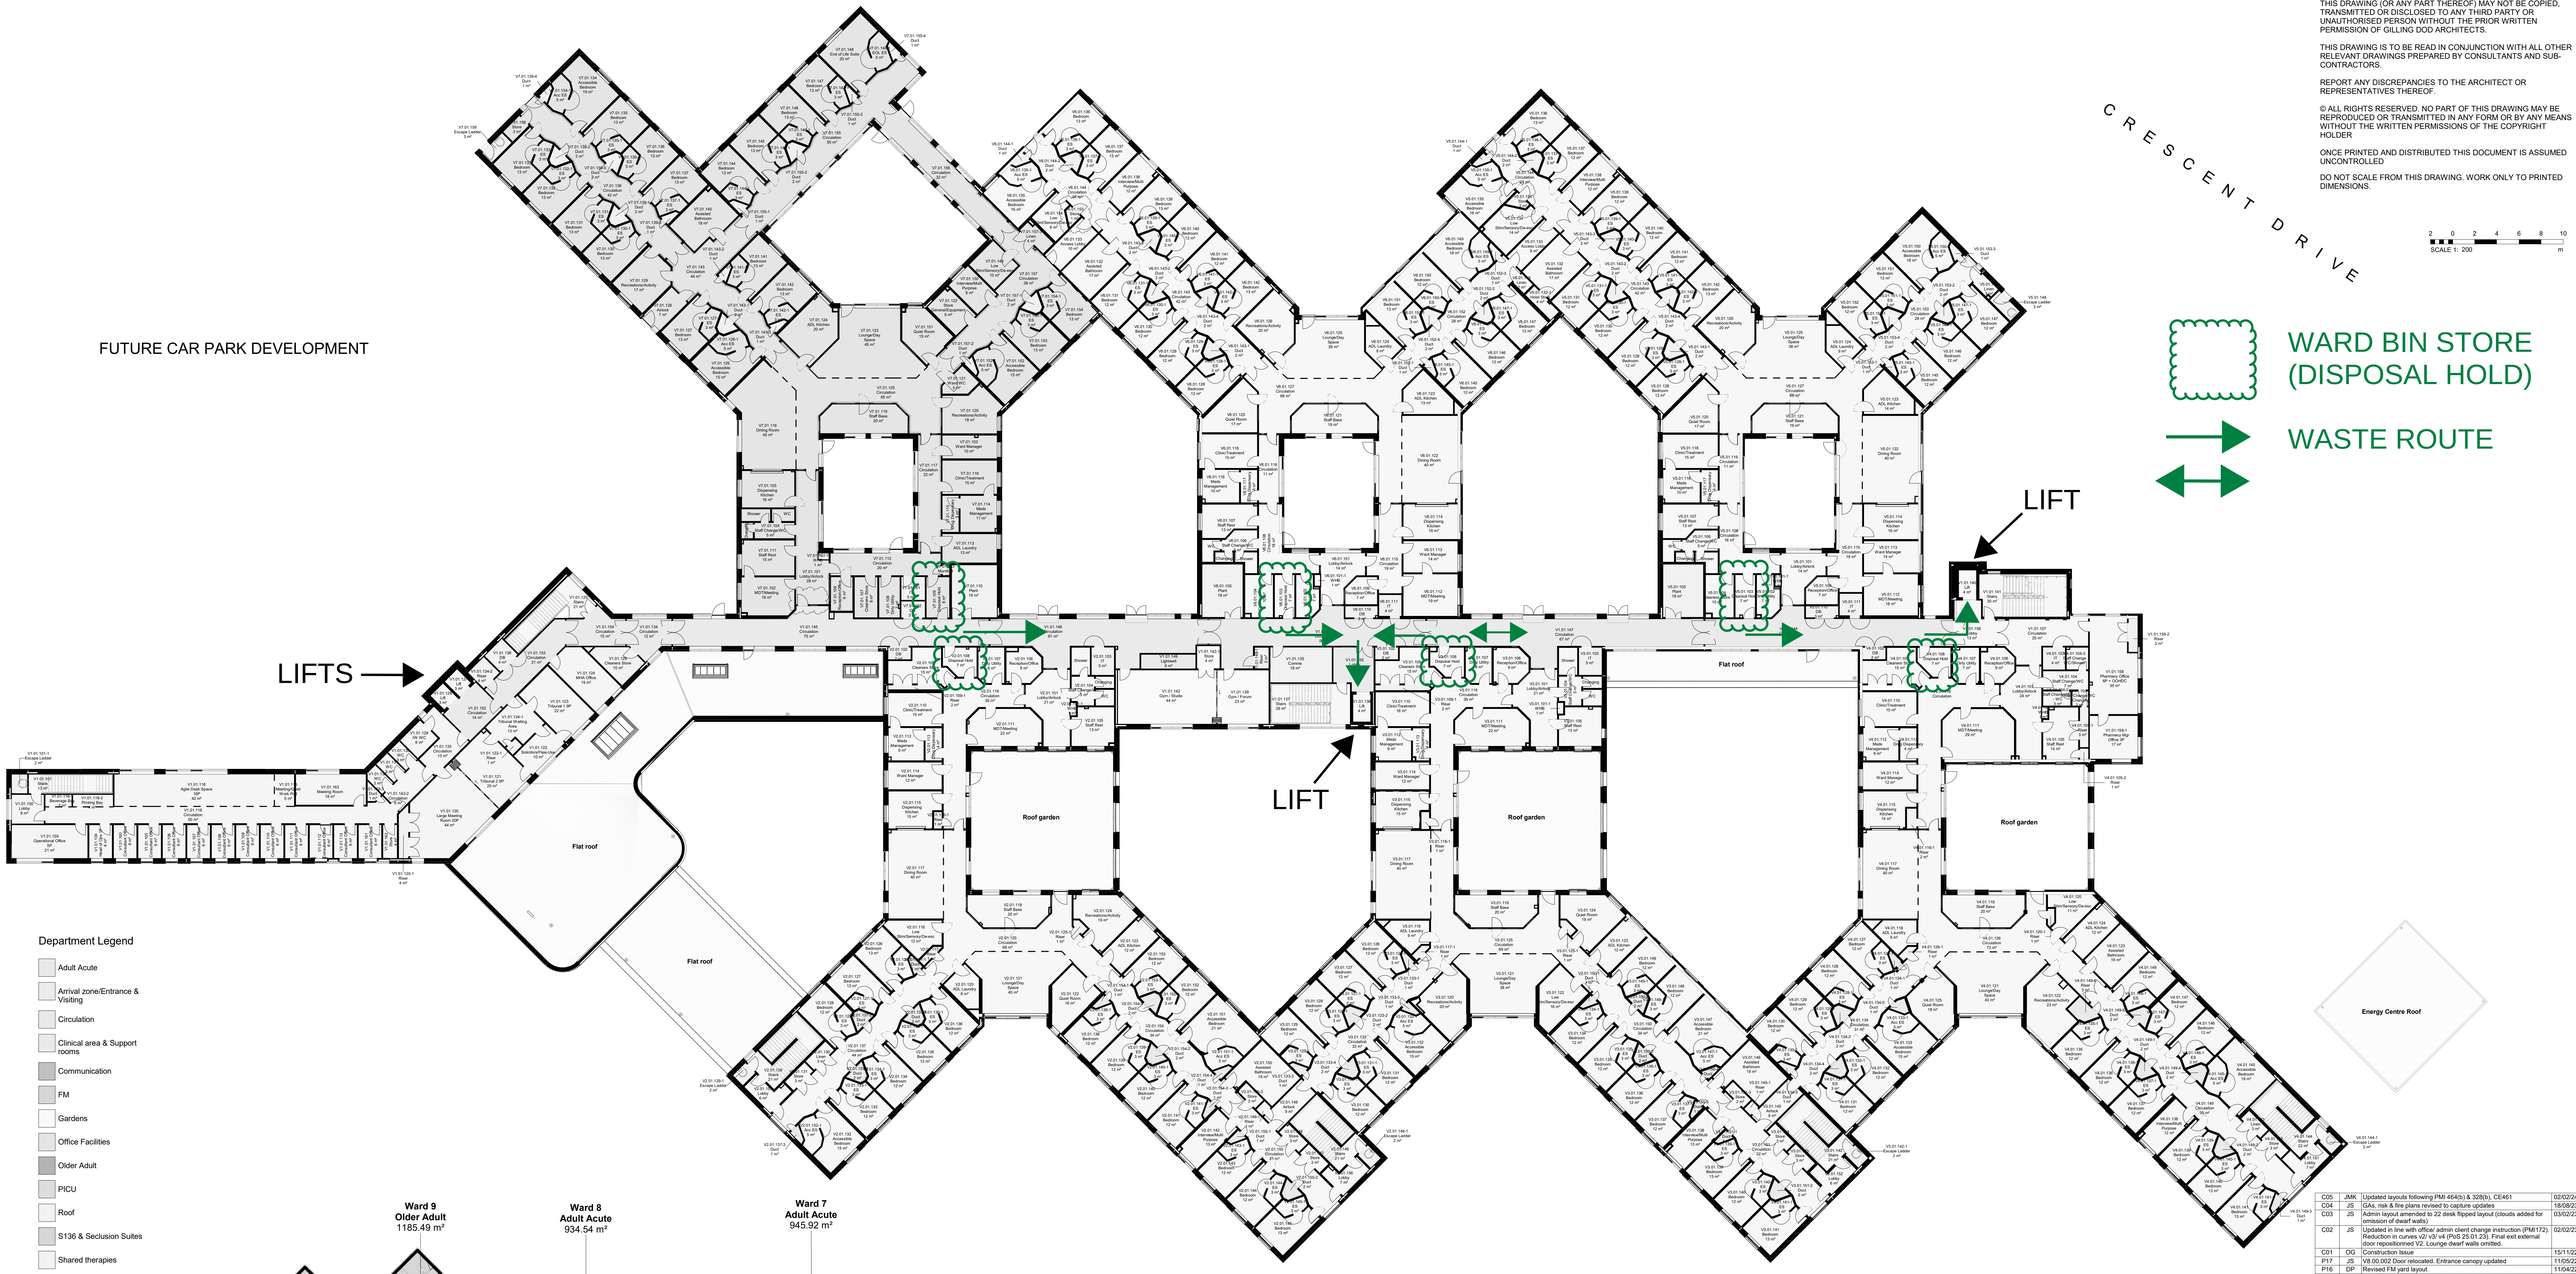

- Department Legend
- Adult Acute
 - Arrival zone/Entrance & Waiting
 - Circulation
 - Clinical area & Support rooms
 - Communication
 - FM
 - Gardens
 - Office Facilities
 - Older Adult
 - PICU
 - Roof
 - S136 & Seclusion Suites
 - Shared therapies
 - Staff facilities
 - Treatment Suite

1 Upper Ground Floor
1 : 200

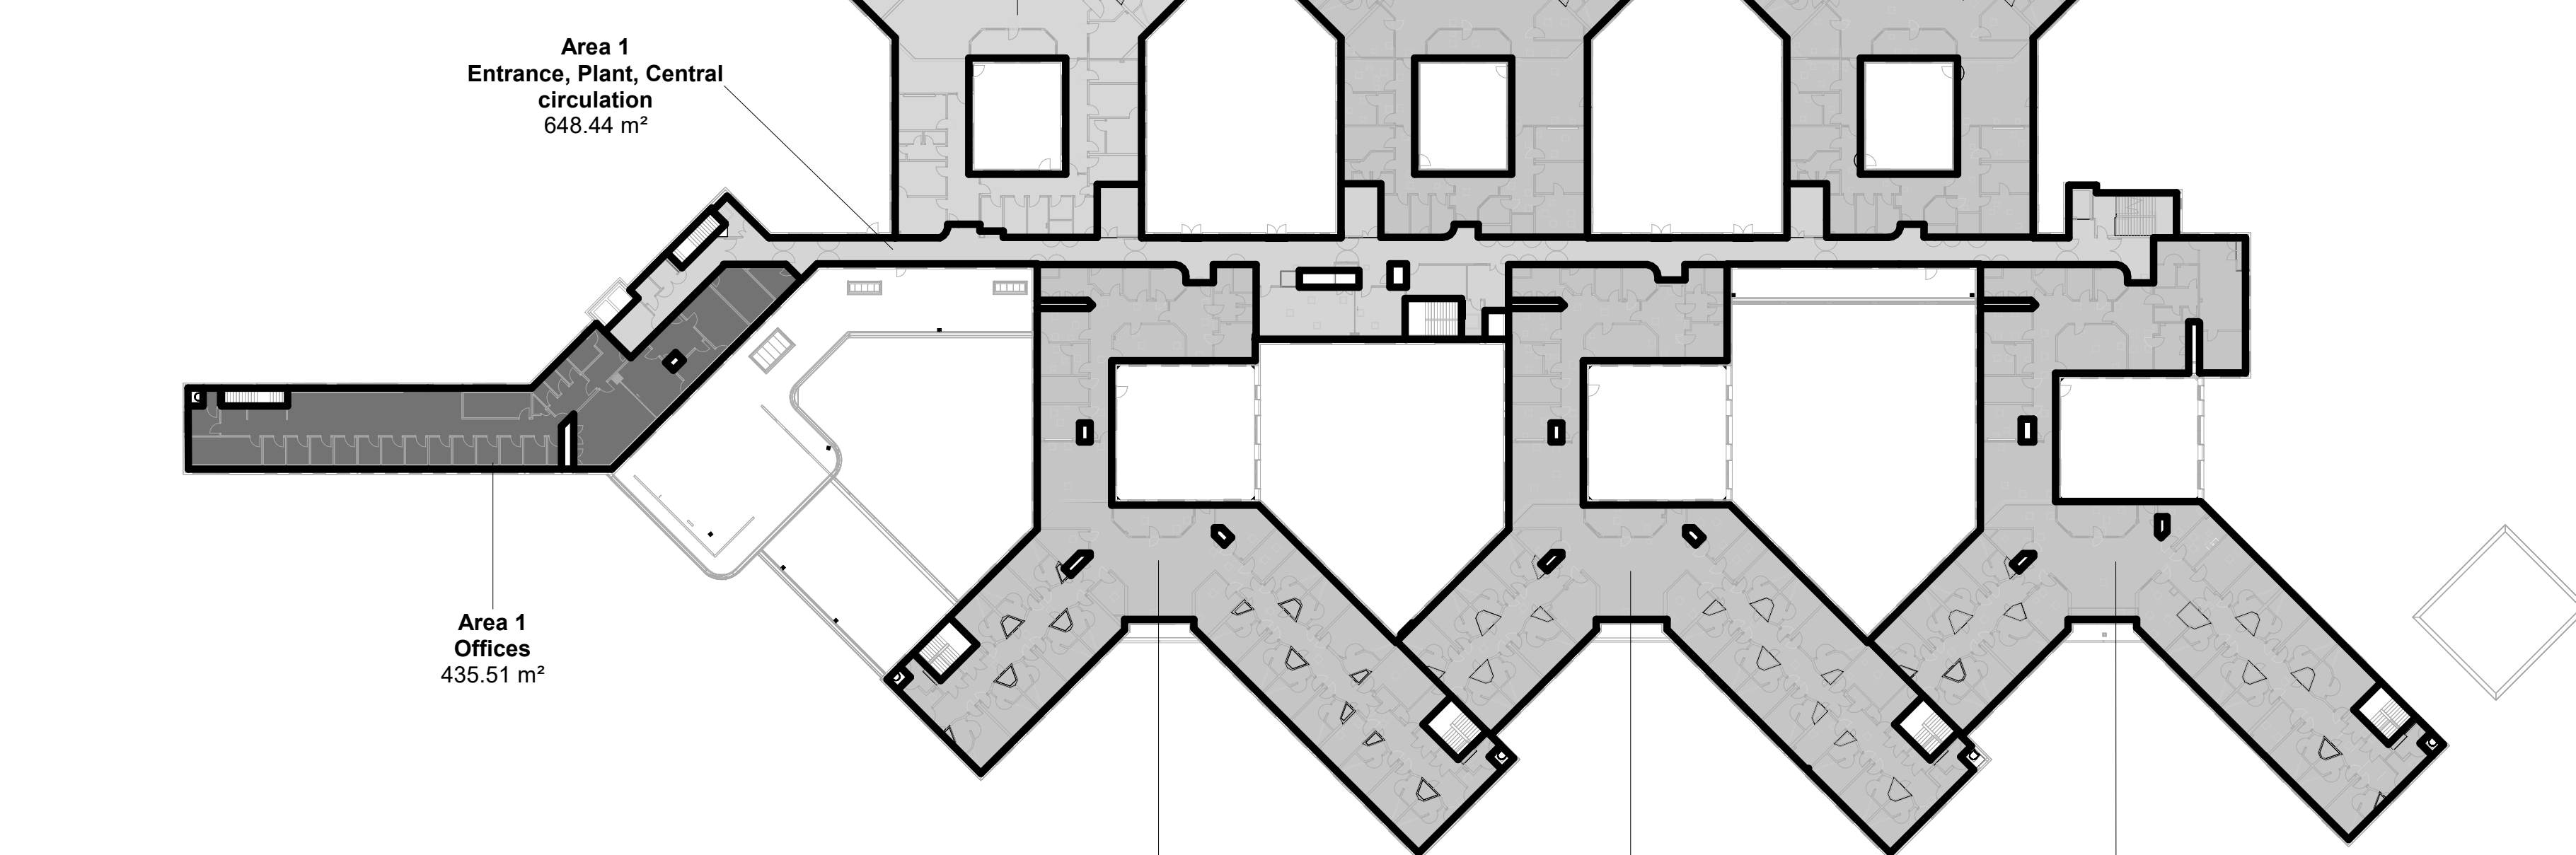

2 Upper Ground Floor
1 : 500

05_20-00-0002_Upper Ground Area Schedule			
Name	Number	Level	Area
Entrance, Plant, Central circulation	Area 1	GDA Level 01	648 m ²
Offices	Area 1	GDA Level 01	436 m ²
Adult Acute	Ward 4	GDA Level 01	1021 m ²
Adult Acute	Ward 5	GDA Level 01	979 m ²
Adult Acute	Ward 6	GDA Level 01	1040 m ²
Adult Acute	Ward 7	GDA Level 01	946 m ²
Adult Acute	Ward 8	GDA Level 01	935 m ²
Older Adult	Ward 9	GDA Level 01	1185 m ²
			7191 m ²

C05	JMK	Updated layouts following PM 46405 & 52801, CE461	02/02/24
C04	JS	GA's risk & fire plans revised to capture updates	18/08/23
C03	JS	Admin layout amended to Z2 desk flipped layout (clouds added for omission of dwarf walls)	03/02/23
C02	JS	Updated in line with office admin client change instruction (PM172) Reduction in carnes v03 v4 (P05-25.01.23). Final ext external door repositioned V2. Lounge dwarf walls omitted.	02/02/23
C01	OG	Construction Issue	15/11/22
P17	JS	V8.00.002 Door relocated. Entrance canopy updated	11/05/22
P16	DP	Revised PM yard layout	11/04/22
P15	OG	Issue for Stage 4	22/10/21
P14	JS	VE incorporated	03/06/21
P13	DP	V3 & V4 Staff passes altered to match V2	22/03/21
P12	DP	New doors added following fire engineer advice	26/02/21
P10	KH	LU Offices. Escape ladder added. adjacent stairs to LU moved southwards slightly. Adult Acute Wards generally recess for WHBs added to ward entrances. Loungewaiting area to bedroom corridors omitted and replaced with store rooms. LG Adult Acute Wards. door to Activity Rooms changed to 1.5 shelf. door to garden from air-lock omitted and replaced with window. UG Adult Acute Wards. Bariatric Bedrooms changed back to Accessible Bedrooms. Ward 2. Low Slim Room swapped with ADL Laundry. Host store added to Ward 7. Ward 8 Low Slim Room reconfigured to allow for Linen Store to Older Adult ward using space saved from Bariatric Bedroom. Older Adult ward. Quiet Room reconfigured with Equipment Store. 2nd door added to Recreation/Activity Room. Seating Areas added to Hospital ward. Pharmacy Office added next to Central Kitchen enlarged. 2nd FM Office added. disposal hold and dirty linen store moved externally. FM staff rest and staff changed added. S136 department reconfigured to ensure good visibility into S136 holding room and ES, while allowing good storage and omitting adjusted to ensure optimum structural and servicing alignment. UG Offices. Escape ladder added. Tribunal waiting area reconfigured. corridor door added. MHA Office updated. cleaners store moved to be adjacent to MHA office. DB cupboard added.	14/12/20

Rev By Description Date

Site Name:
Land at Trust HQ building, North Manchester General Hospital

Project Name:
North View

Drawing Title:
Proposed Upper GF GA Plan

Project No: 8360-A00	Sheet Size: A0	Scale: As indicated
Drawn by: OG	Checked by: JS	Approved by: KH
Suitability: CONSTRUCTION	Revision: C05	Status: S3-S6
Drawing Number: NMGNP-H-GDA-VV-01-DR-A-0001		

The Cruck Barn, Dukinry Park, Chorley, Lancashire: PR7 4AT
t: 01257 260070 f: 01257 260071

NHS
Greater Manchester
Mental Health
NHS Foundation Trust

IHP
Integrated Health Projects
VINEI WALFNE