


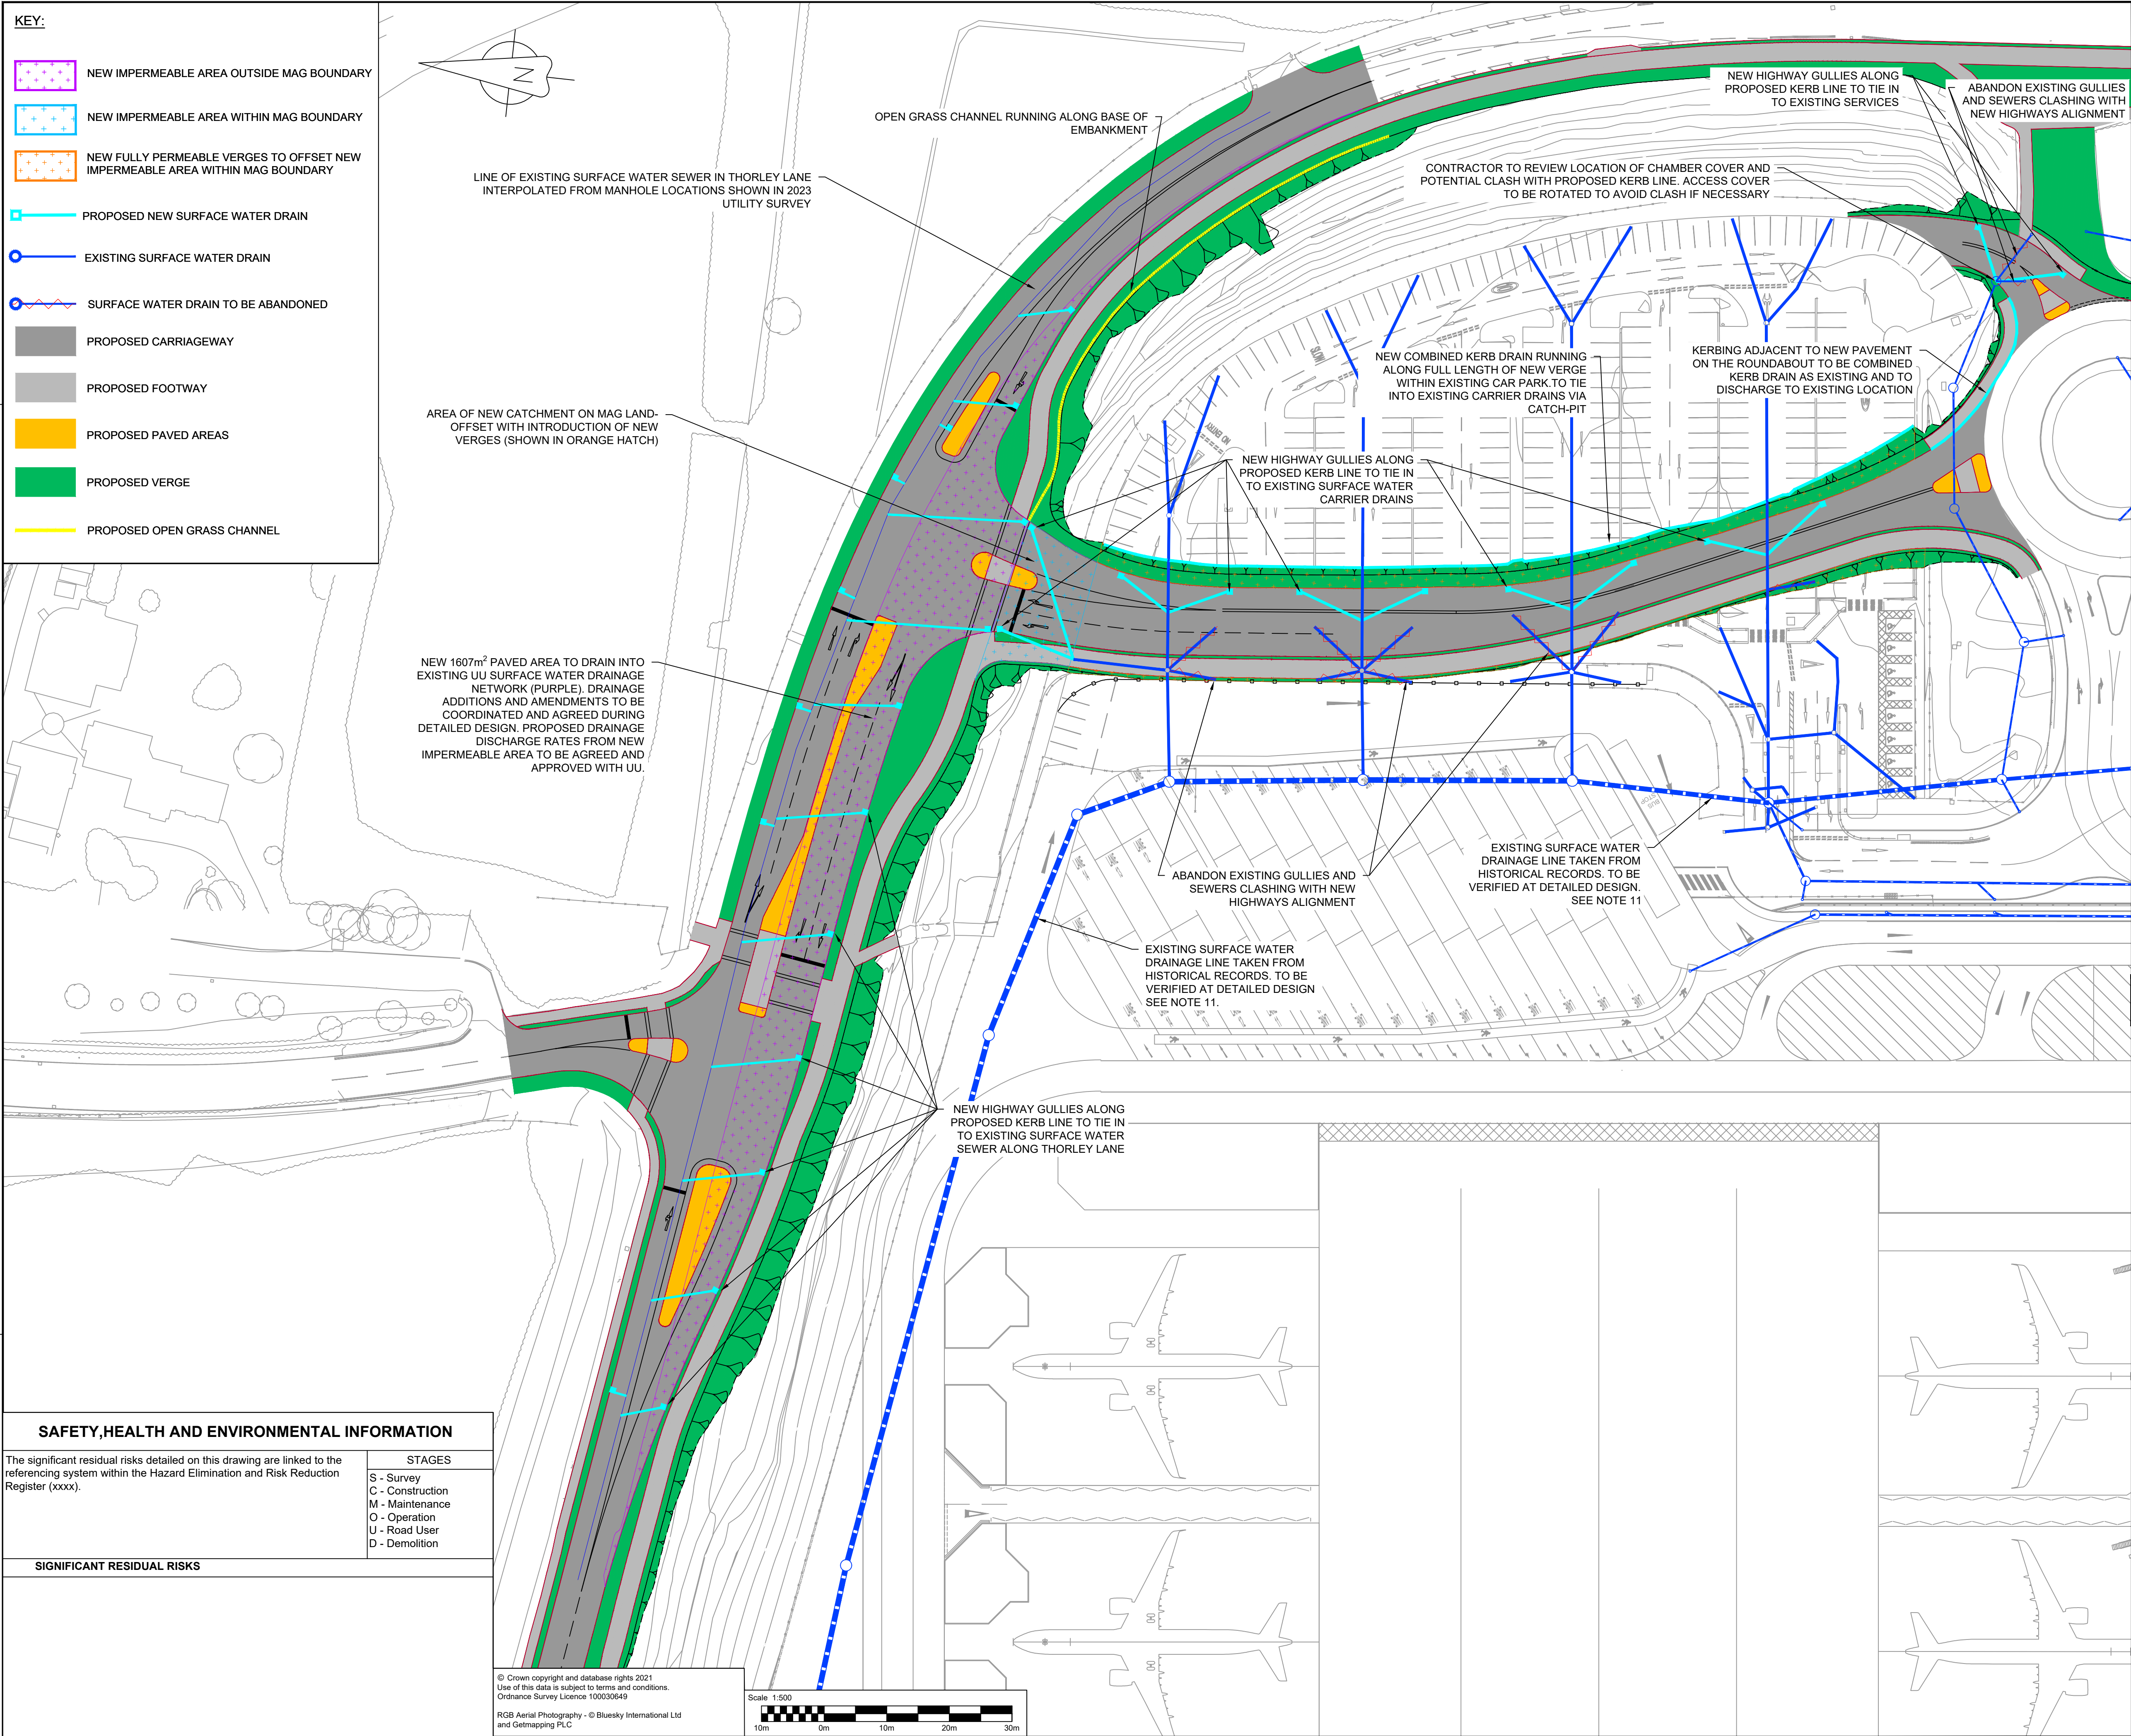

NOTES

- SAFETY IS A PRIORITY. IF YOU HAVE ANY CONCERN ABOUT SAFETY IN THE CONSTRUCTION OR ULTIMATE USE OF THE WORKS DESCRIBED, PLEASE RAISE IT IMMEDIATELY WITH THE PROJECT MANAGER.
- DO NOT SCALE FROM THIS DRAWING.
- ALL DIMENSIONS TO BE CHECKED ON SITE.
- DEVELOPMENT OF THIS DRAWING SHALL REQUIRE THE CONTRACTOR TO CONFIRM WITH ALL THEIR SPECIALISTS AND INSTALLERS ALL ASPECTS OF THE WORKS COVERED BY THE CONTRACT.
- ALL DIMENSIONS ARE METRES UNLESS STATED OTHERWISE.
- ALL DRAWINGS TO BE PRINTED IN COLOUR.
- THE EXISTING BASE INFORMATION COMPRISES OF MERGED TOPOGRAPHICAL AND PLANNING INFORMATION RECEIVED FROM MAG. FURTHER VALIDATION AND EXTENSION OF THE TOPOGRAPHICAL SURVEY WILL BE REQUIRED BY THE CONTRACTOR AT FUTURE STAGES TO PROGRESS THE DESIGN.
- THIS DRAWING SHOULD BE READ IN CONJUNCTION WITH THE PERFORMANCE SPECIFICATION.
- THE CONTRACTOR IS TO UNDERTAKE A THOROUGH VISUAL INSPECTION OF ALL AREAS COVERED IN THE SCOPE OF WORKS TO DETERMINE THE INTEGRITY, STABILITY AND SUITABILITY OF EXISTING BUILDING ELEMENTS PRIOR TO PRICING THE WORKS. ANY DISCREPANCIES OR CONCERNS TO BE IMMEDIATELY HIGHLIGHTED TO THE PROJECT MANAGER.
- IRONWORKS OF RETAINED WET UTILITY ASSETS AFFECTED BY THE PP11 WORKS ARE TO BE ADJUSTED TO SUIT PROPOSED GROUND LEVELS.
- SOME OF THE NETWORKS SHOWN IN THIS DRAWING ARE CONCEPT DESIGN AND REQUIRE VERIFICATION. SHOULD SURVEYS FIND THE NETWORKS TO VARY FROM THOSE SHOWN, IT SHALL BE REPORTED IMMEDIATELY TO THE PROJECT MANAGER. EXISTING SERVICE LOCATIONS ARE BASED ON:
MAN000-BHE-D-0000-XXX-M3-864-000-101_Ver35
MT2RLAND-MAN-LG.00.ZO-JAC-Z-M2-LANDRD-0005
- GULLY POSITIONS SHOWN ON THIS DRAWING ARE INDICATIVE AND REQUIRE CONFIRMATION AS PART OF DETAILED DESIGN.
- ALL AREAS SHOWN AS PROPOSED VERGE ARE TO BE CONSTRUCTED AS FULLY PERMEABLE VEGETATED AREAS.

1.0	S4 - FOR STAGE APPROVAL	25/01/24
Rev	Details	Date

MAG Manchester Airport

Jacobs
5 First Street, Manchester, M15 4GU
Tel: +44 (0) 161 235 6000 Fax: +44(0)161 235 6001
www.jacobs.com

© Copyright 2023 Jacobs U.K. Limited. The concepts and information contained in this document are the property of Jacobs. Use or copying of this document in whole or in part without the written permission of Jacobs constitutes an infringement of copyright. Limitation: This drawing has been prepared on behalf of, and for the exclusive use of, Jacobs' Client, and is subject to, and issued in accordance with, the provisions of the contract between Jacobs and the Client. Jacobs accepts no liability or responsibility whatsoever for, or in respect of, any use of, or reliance upon, this drawing by any third party.

LEVEL C3 - CONFIDENTIAL

KEY PLAN (N.T.S)

Manchester Airport

Project Name
MAG LANDSIDE - FI, SA & VCC

Title
SURFACE WATER DRAINAGE
SYDNEY AVENUE

Discipline		Project Phase	
Civil Engineering		Design - Phase 3 - GW 2	
Drawing Originator		Originator's Job No.	
JACOBS		MAG42040	
Drawn By	Drawn Date	Checked By	Checked Date
JB	25/01/24	JC	25/01/24
Approved By	Approved Date	Scale and sheet size	
NL	25/01/24	@ A1	

Manchester Airport Grid Reference
APX = 11864, APY = 12235

Project Number		Location Code		Origin	
MT2RSYDN		MAN.LG.00.RD		JAC	
Disc.	Doc. Type	ACC	Unique ID Number	Status	Rev.
C	GA	STORM	0001	S4	1.0