


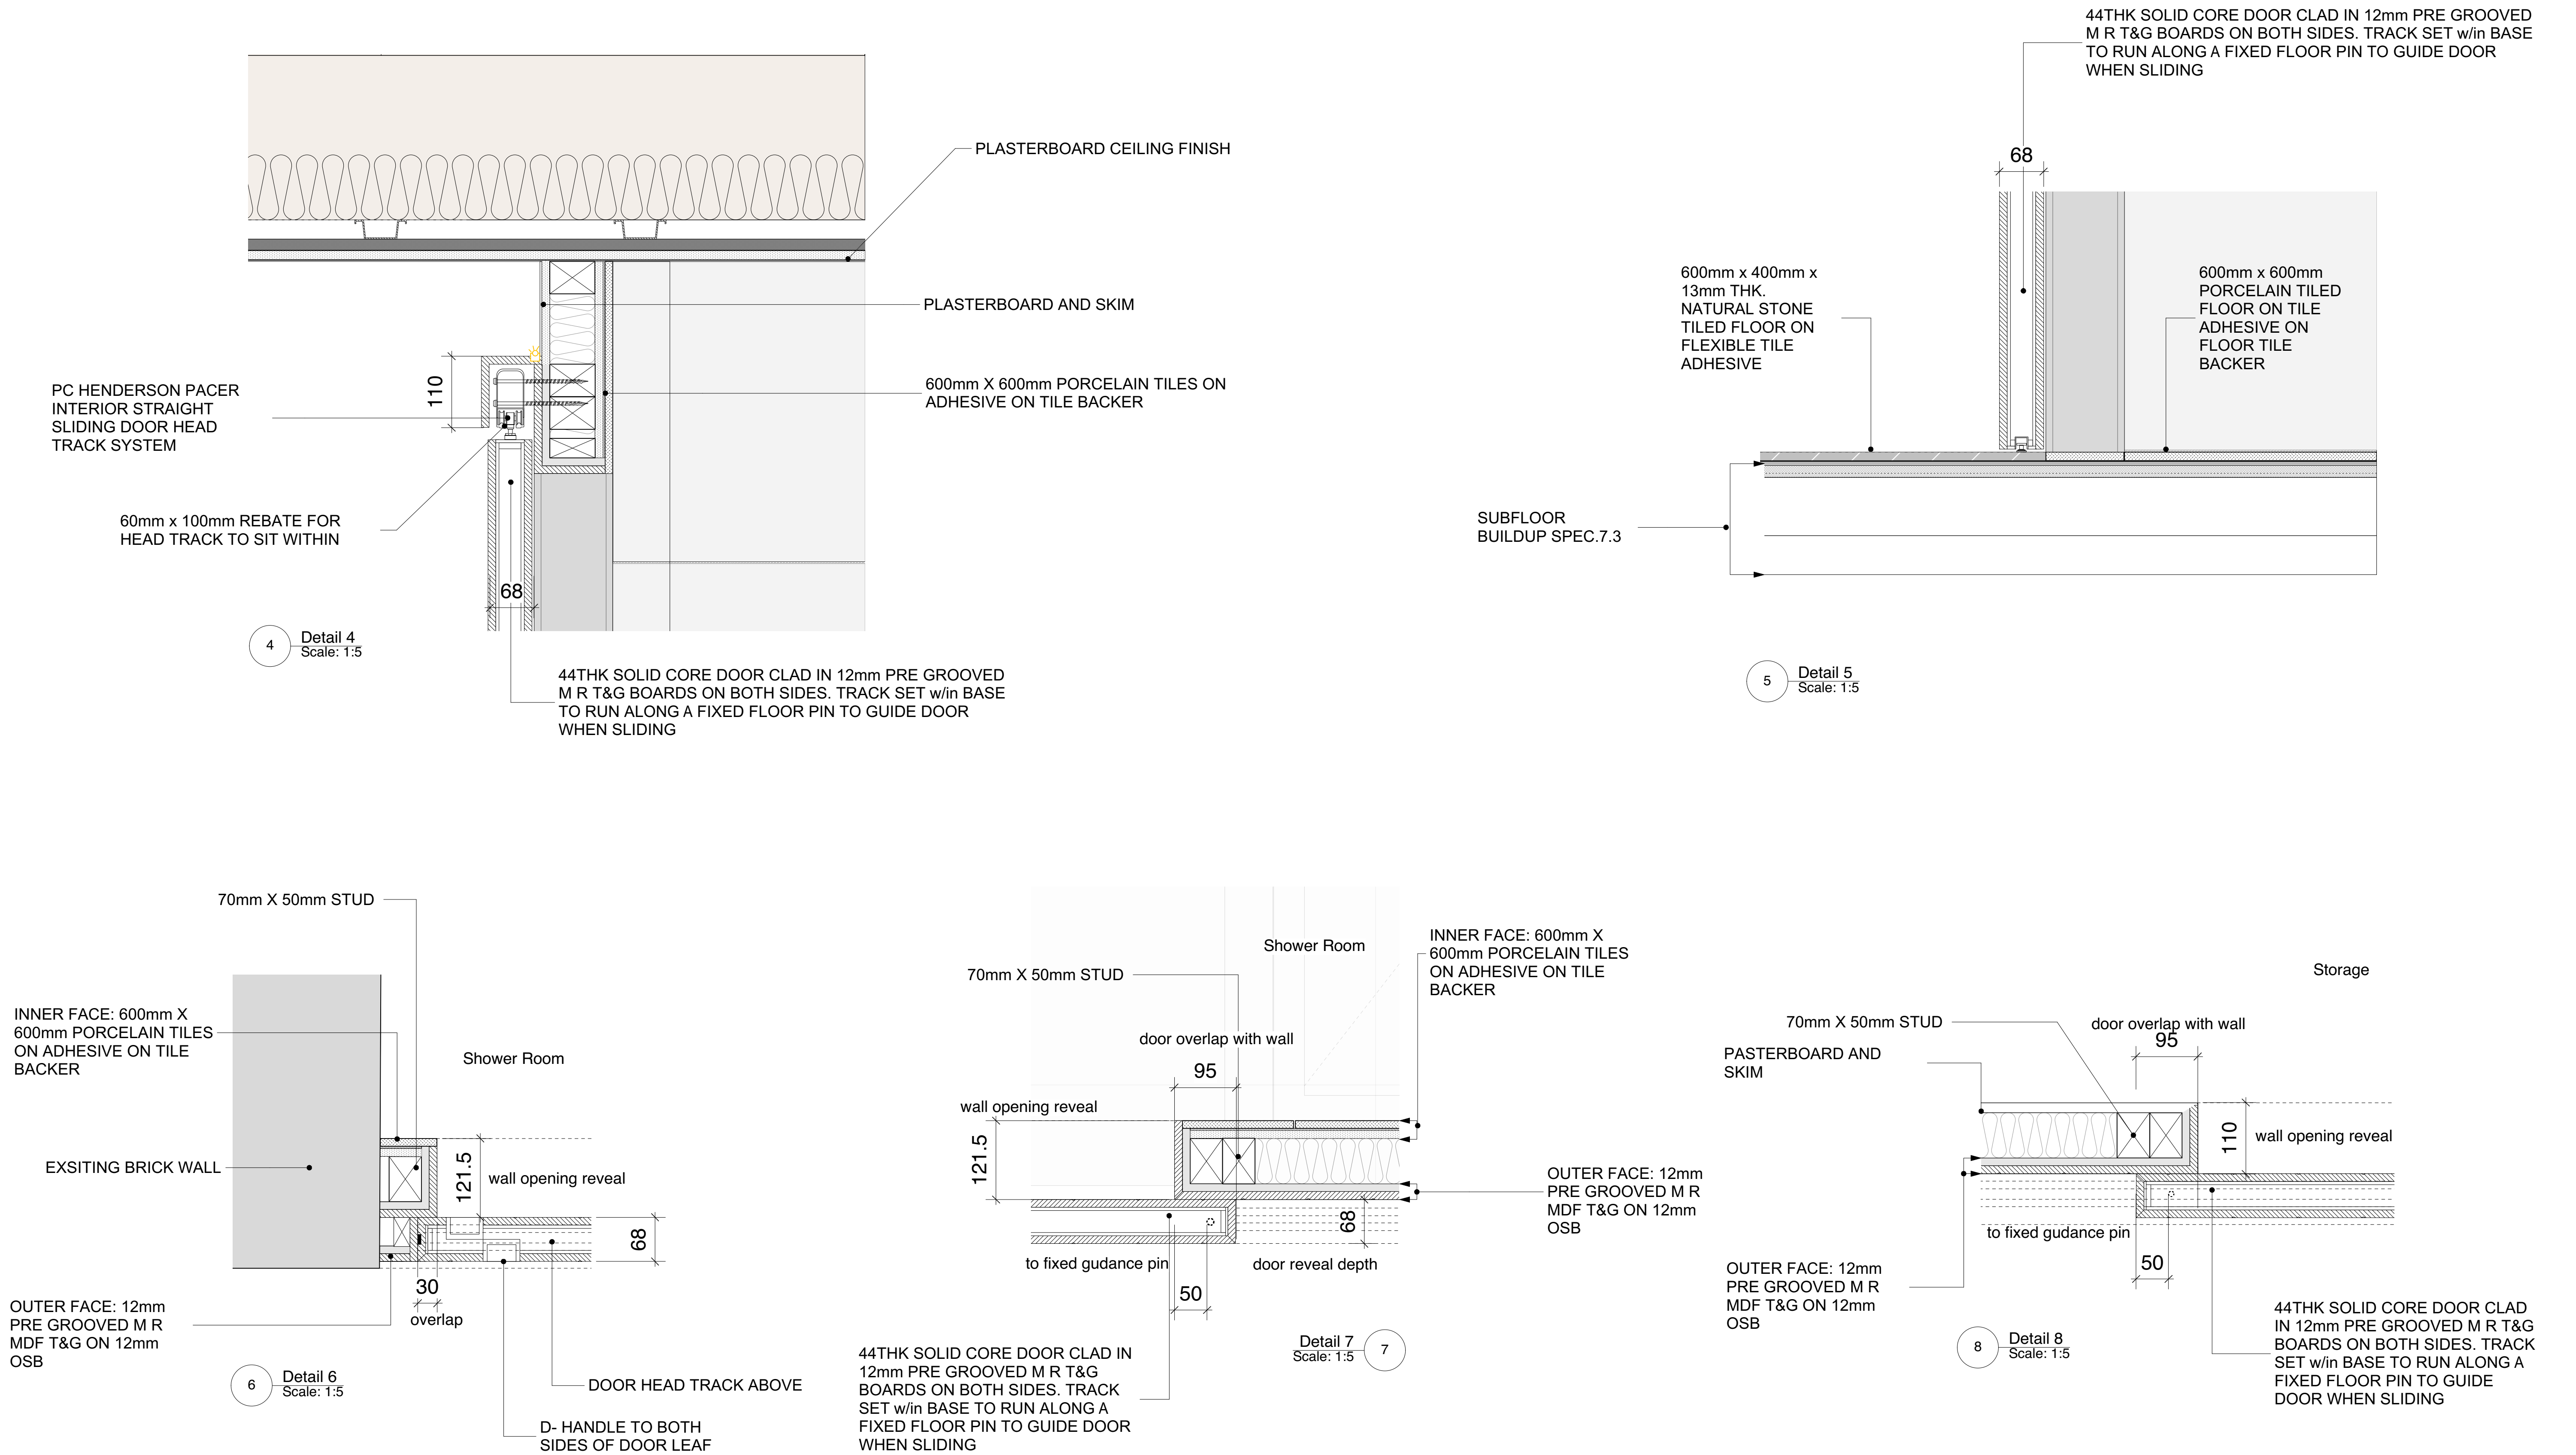

Construction

Shower Room Typ 9_Details
Scale 1:5

IMPORTANT NOTES:
TO BE READ IN CONJUNCTION WITH RELEVANT STRUCTURAL ENGINEERS DRAWINGS.
DO NOT SCALE FROM DRAWING. WORK TO FIGURED DIMENSIONS ONLY. ALL DIMENSIONS TO BE CHECKED BY CONTRACTOR/FABRICATOR PRIOR TO CONSTRUCTION. REPORT ALL DISCREPANCIES TO THE ARCHITECT.
ANY EXISTING DIMENSIONS NOTED ON THE DRAWING ARE TO BE CHECKED BY THE CONTRACTOR PRIOR TO COMMENCEMENT OF THE WORKS.

REVISION	DATE	DESCRIPTION

CLIENT: Leasing Options	
PROJECT: Proposed Residential Development	
ADDRESS: 28 St Johns, Manchester	
DRAWING TITLE: Shower Room Typ 9_Details	
SCALE: Scale 1:5	DATE: October 2023
DRAWING NO: A665_C_760	

OLLIER SMURTHWAITE ARCHITECTS
40 King Street, Manchester, M2 6BA
T: 0161 983 0838
F: 0161 983 0839
E: mail@olliersmurthwaite.com