



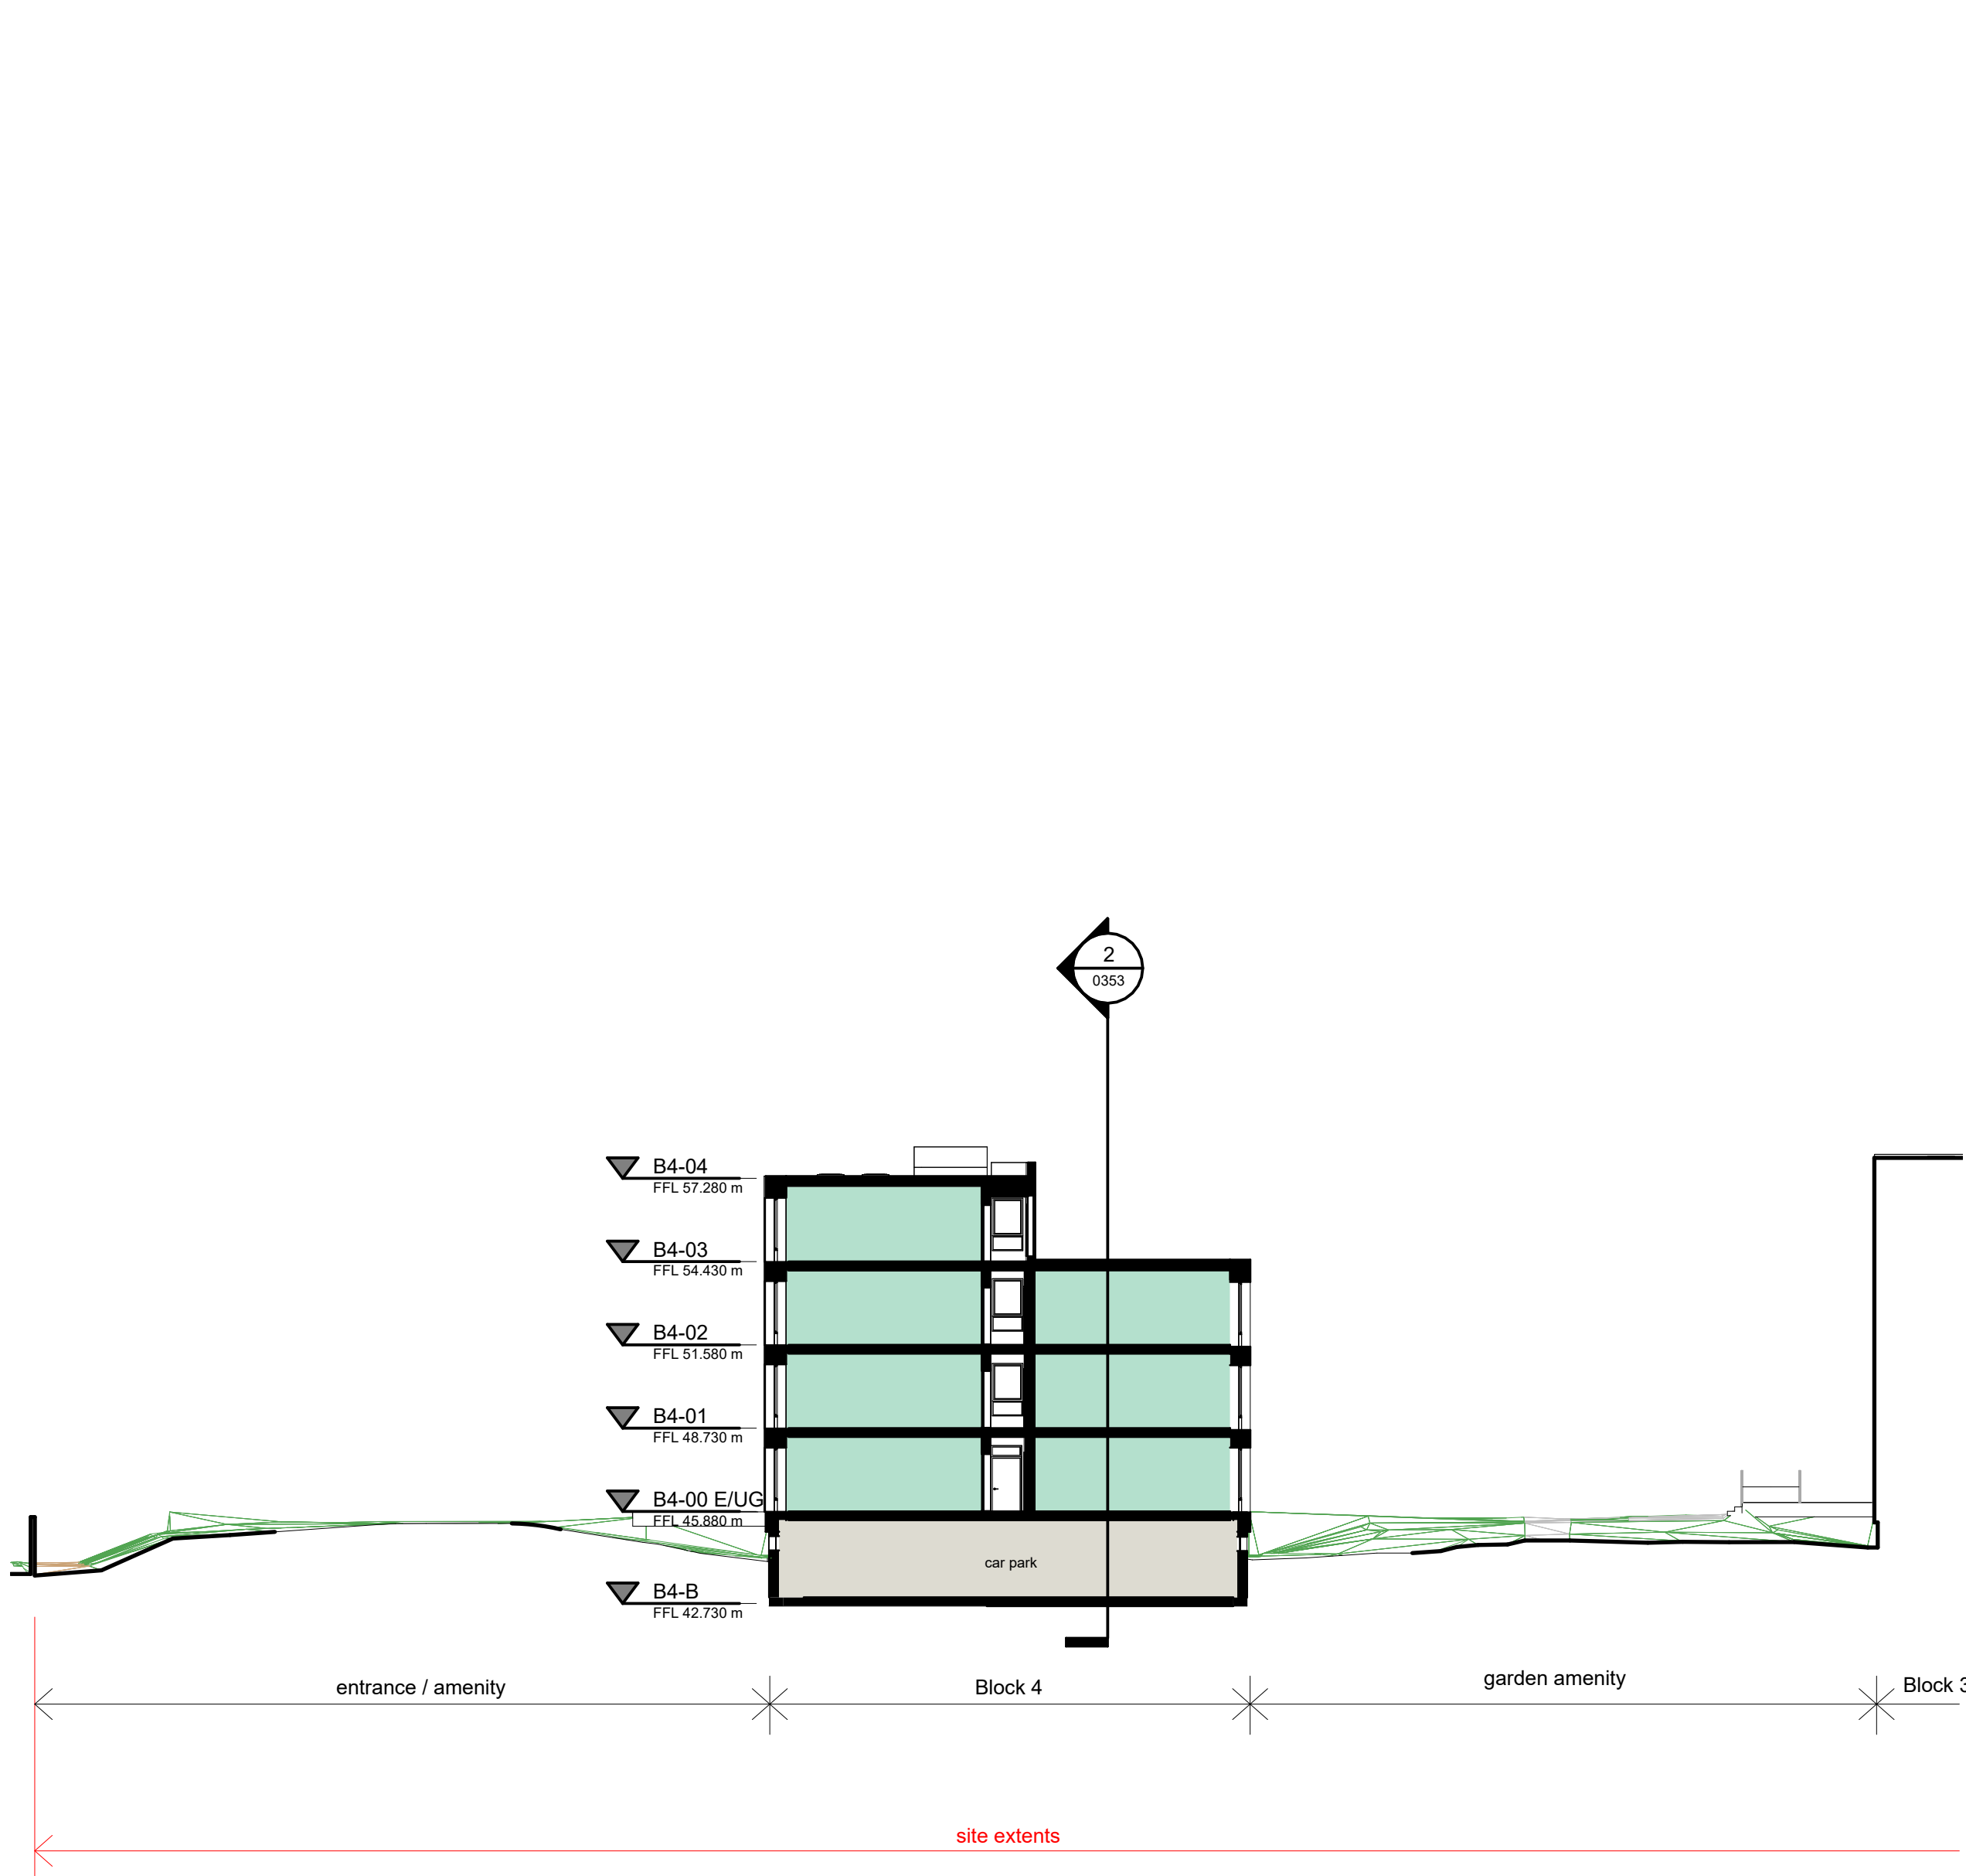

1 Existing Section AA
1 : 200

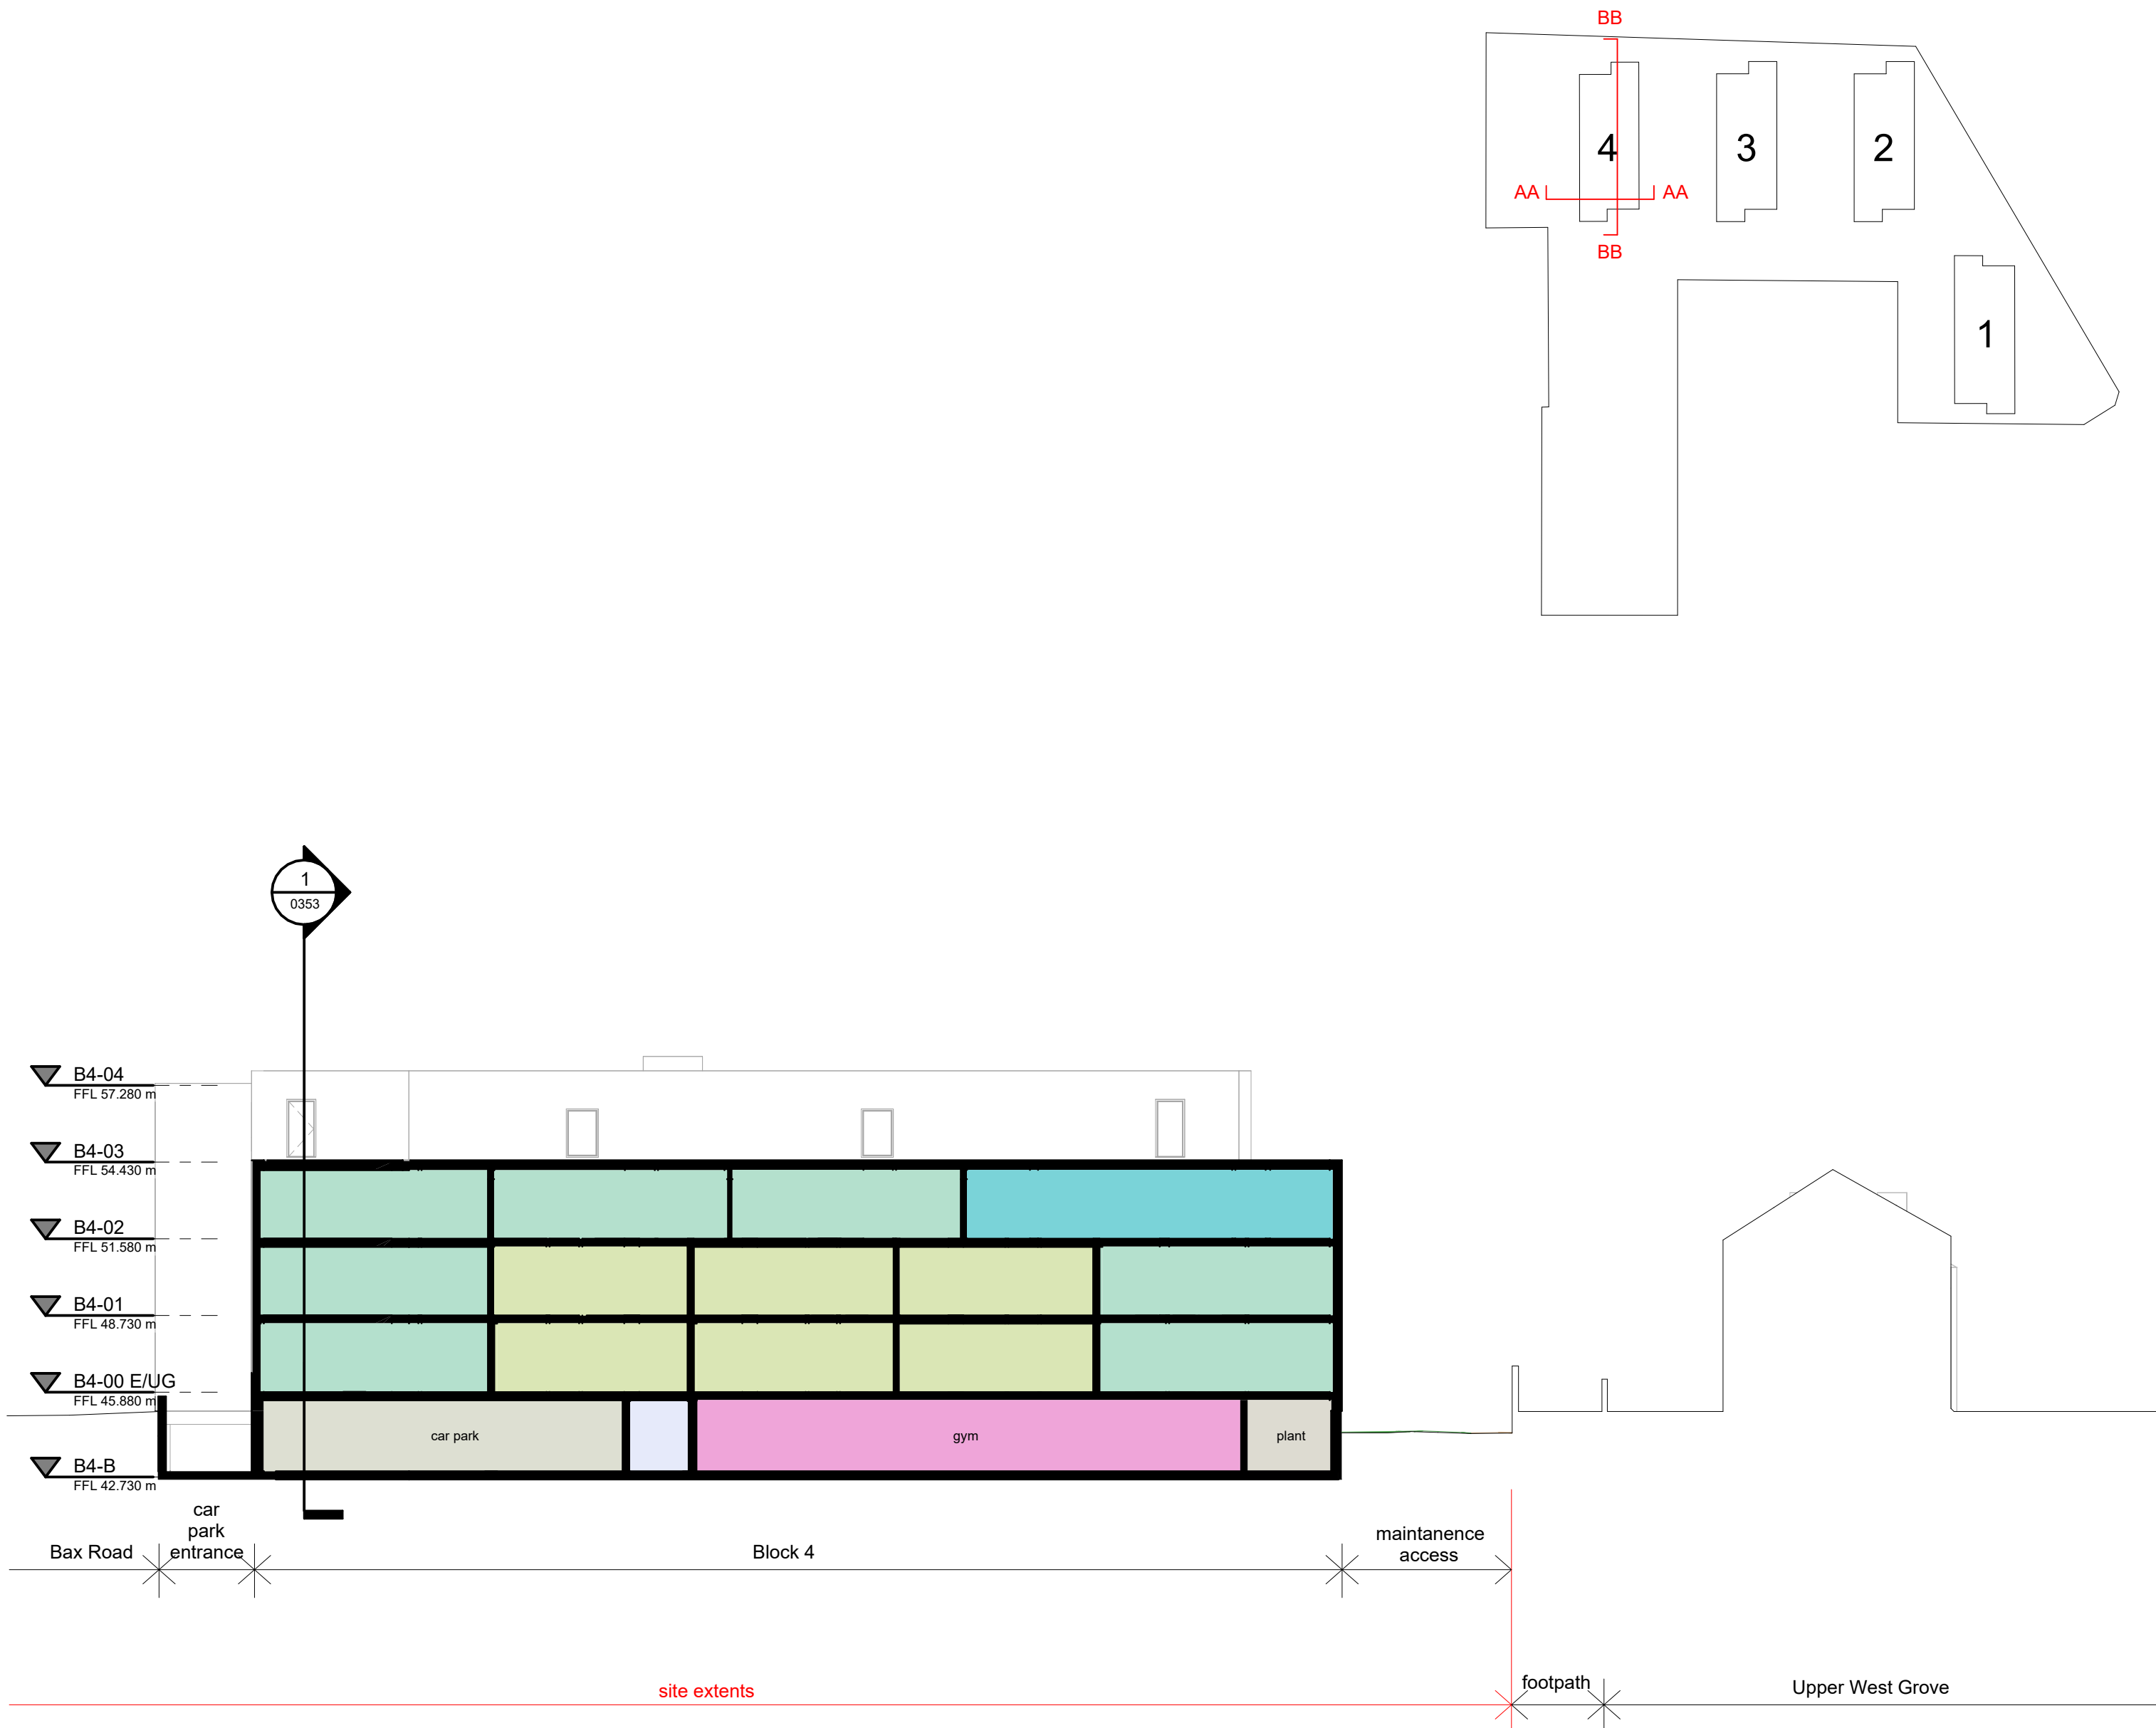

2 Existing Section BB
1 : 200

- Space key:
- application boundary
 - standard studio
 - premiere studio
 - atypical standard studio
 - atypical premiere studio
 - wheelchair accessible studio
 - postgraduate studio
 - atypical postgraduate studio
 - 2 bed flat
 - 3 bed flat
 - 4 bed flat

All drawings to be read in conjunction with specifications, schedules and all other consultant information.



Do not scale from this drawing. Use written dimensions only. All dimensions to be checked on site. This drawing is based on dimensional survey information provided by others. Bell Phillips Architects cannot accept responsibility for the accuracy of this survey information.

Any errors or omissions to be reported to Bell Phillips Architects immediately, prior to work being carried out.

This drawing remains the copyright of Bell Phillips Architects.

Notes

Key Plan

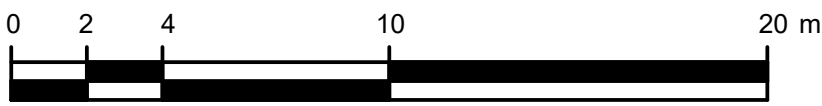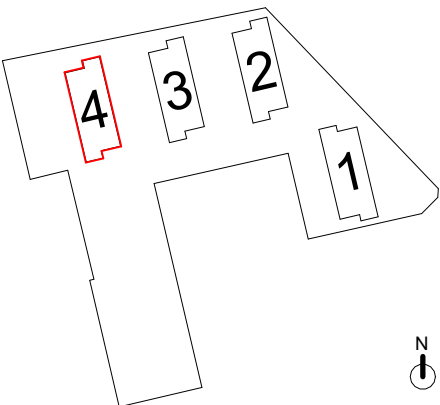

P01	RB	Final Planning Issue	04/24
P00	RB	Draft Planning Issue	03/24
Rev	Issued by	Revision Description	Date
REVISIONS			

Project				0814 VICTORIA POINT 44 Hathersage Road, Manchester, M13 0FT				bell phillips			
								Unit 305, Metropolitan Wharf 70 Wapping Wall London E1W 3SS			
								T 020 7234 9330 E info@bellphillips.com W www.bellphillips.com			
Title				Block 4 - Existing Sections				Status			
								PLANNING			
Date				Drawn				Checked			
03/24				AW				RB			
								Scale at A1			
								1 : 200			
								Drawing Number			
								0814-BPA-ZZ-ZZ-DR-A-0353			
								Revision			
								P01			