


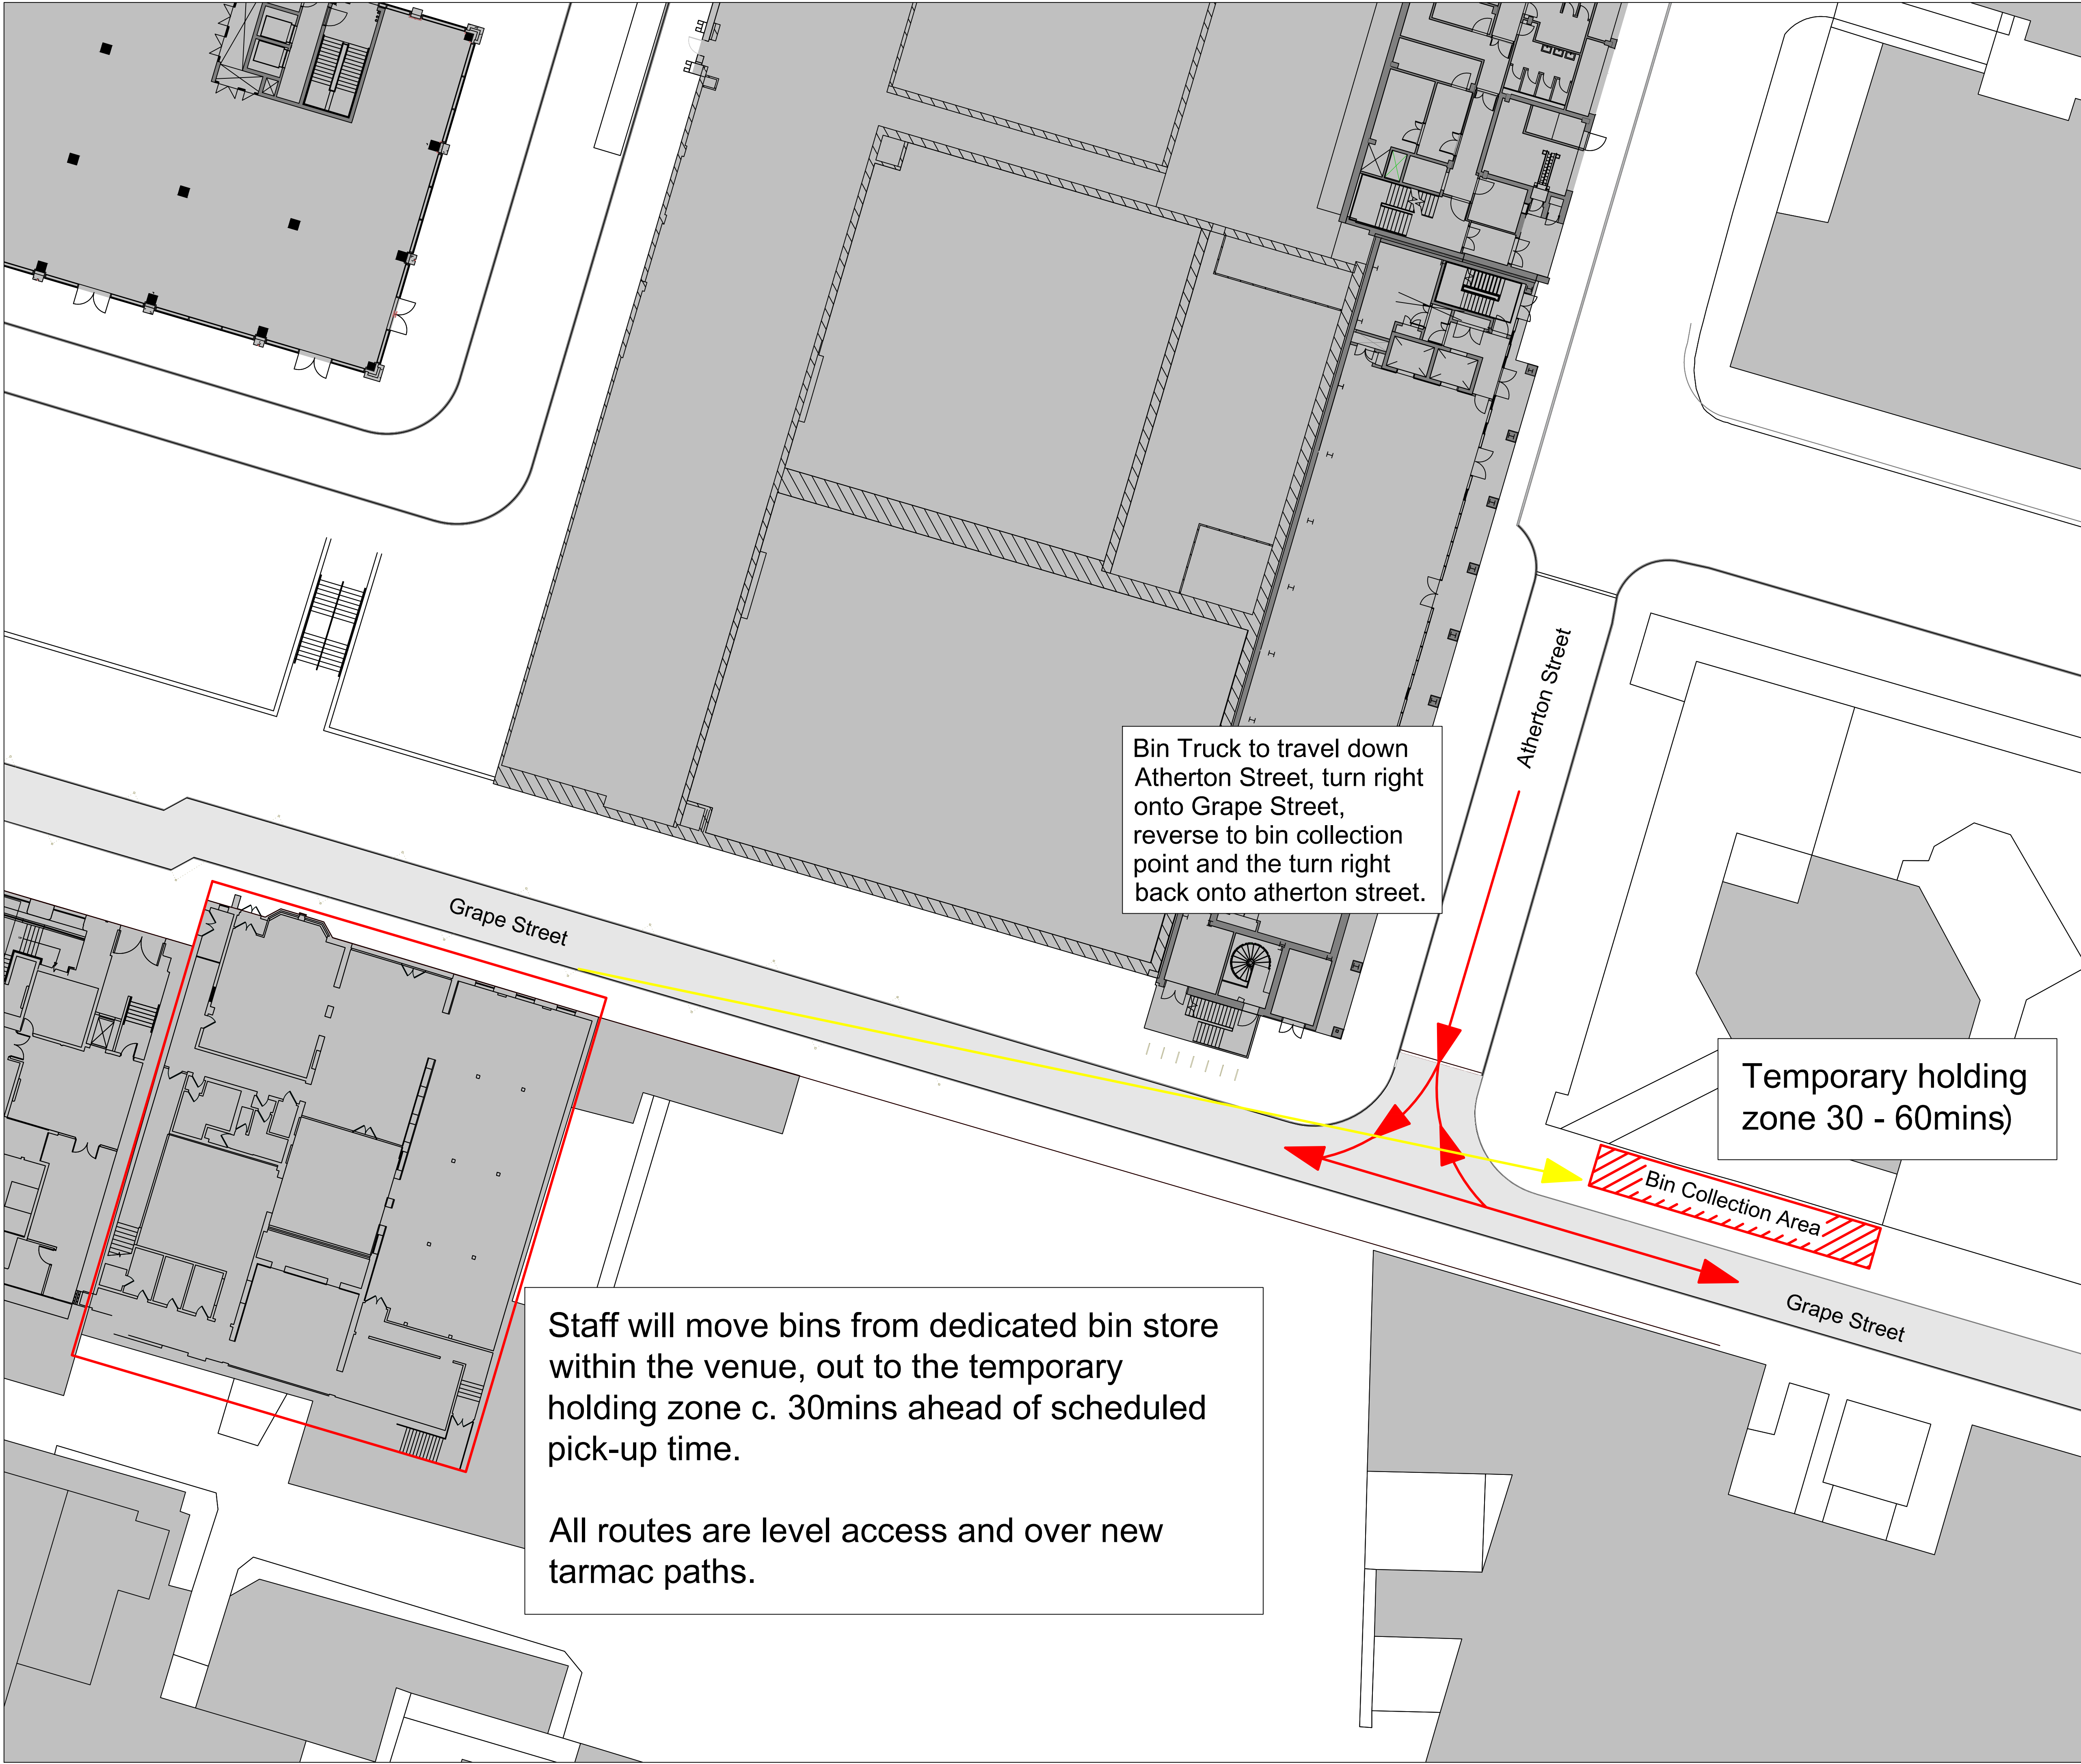

All dimensions are to be checked on site, any discrepancies are to be reported to the Architect before work commences. Do not scale from this drawing.

This drawing is to be read in conjunction with all relevant consultants and specialists drawings/ documents, any discrepancies are to be reported to the architect before the affected work commences.

This drawing is copyright.

Bin Truck to travel down Atherton Street, turn right onto Grape Street, reverse to bin collection point and the turn right back onto atherton street.

Bin Truck to travel down Atherton Street, turn right onto Grape Street, reverse to bin collection point and the turn right back onto atherton street.

Temporary holding zone 30 - 60mins)

Staff will move bins from dedicated bin store within the venue, out to the temporary holding zone c. 30mins ahead of scheduled pick-up time.

All routes are level access and over new tarmac paths.



Project
Wolfgang And Marias

Client
Allied London

Drawing
Waste collection Plan

Scale 1:200	Date 24/05/2024
----------------	--------------------

Number 016	Revision Rev A
---------------	-------------------