




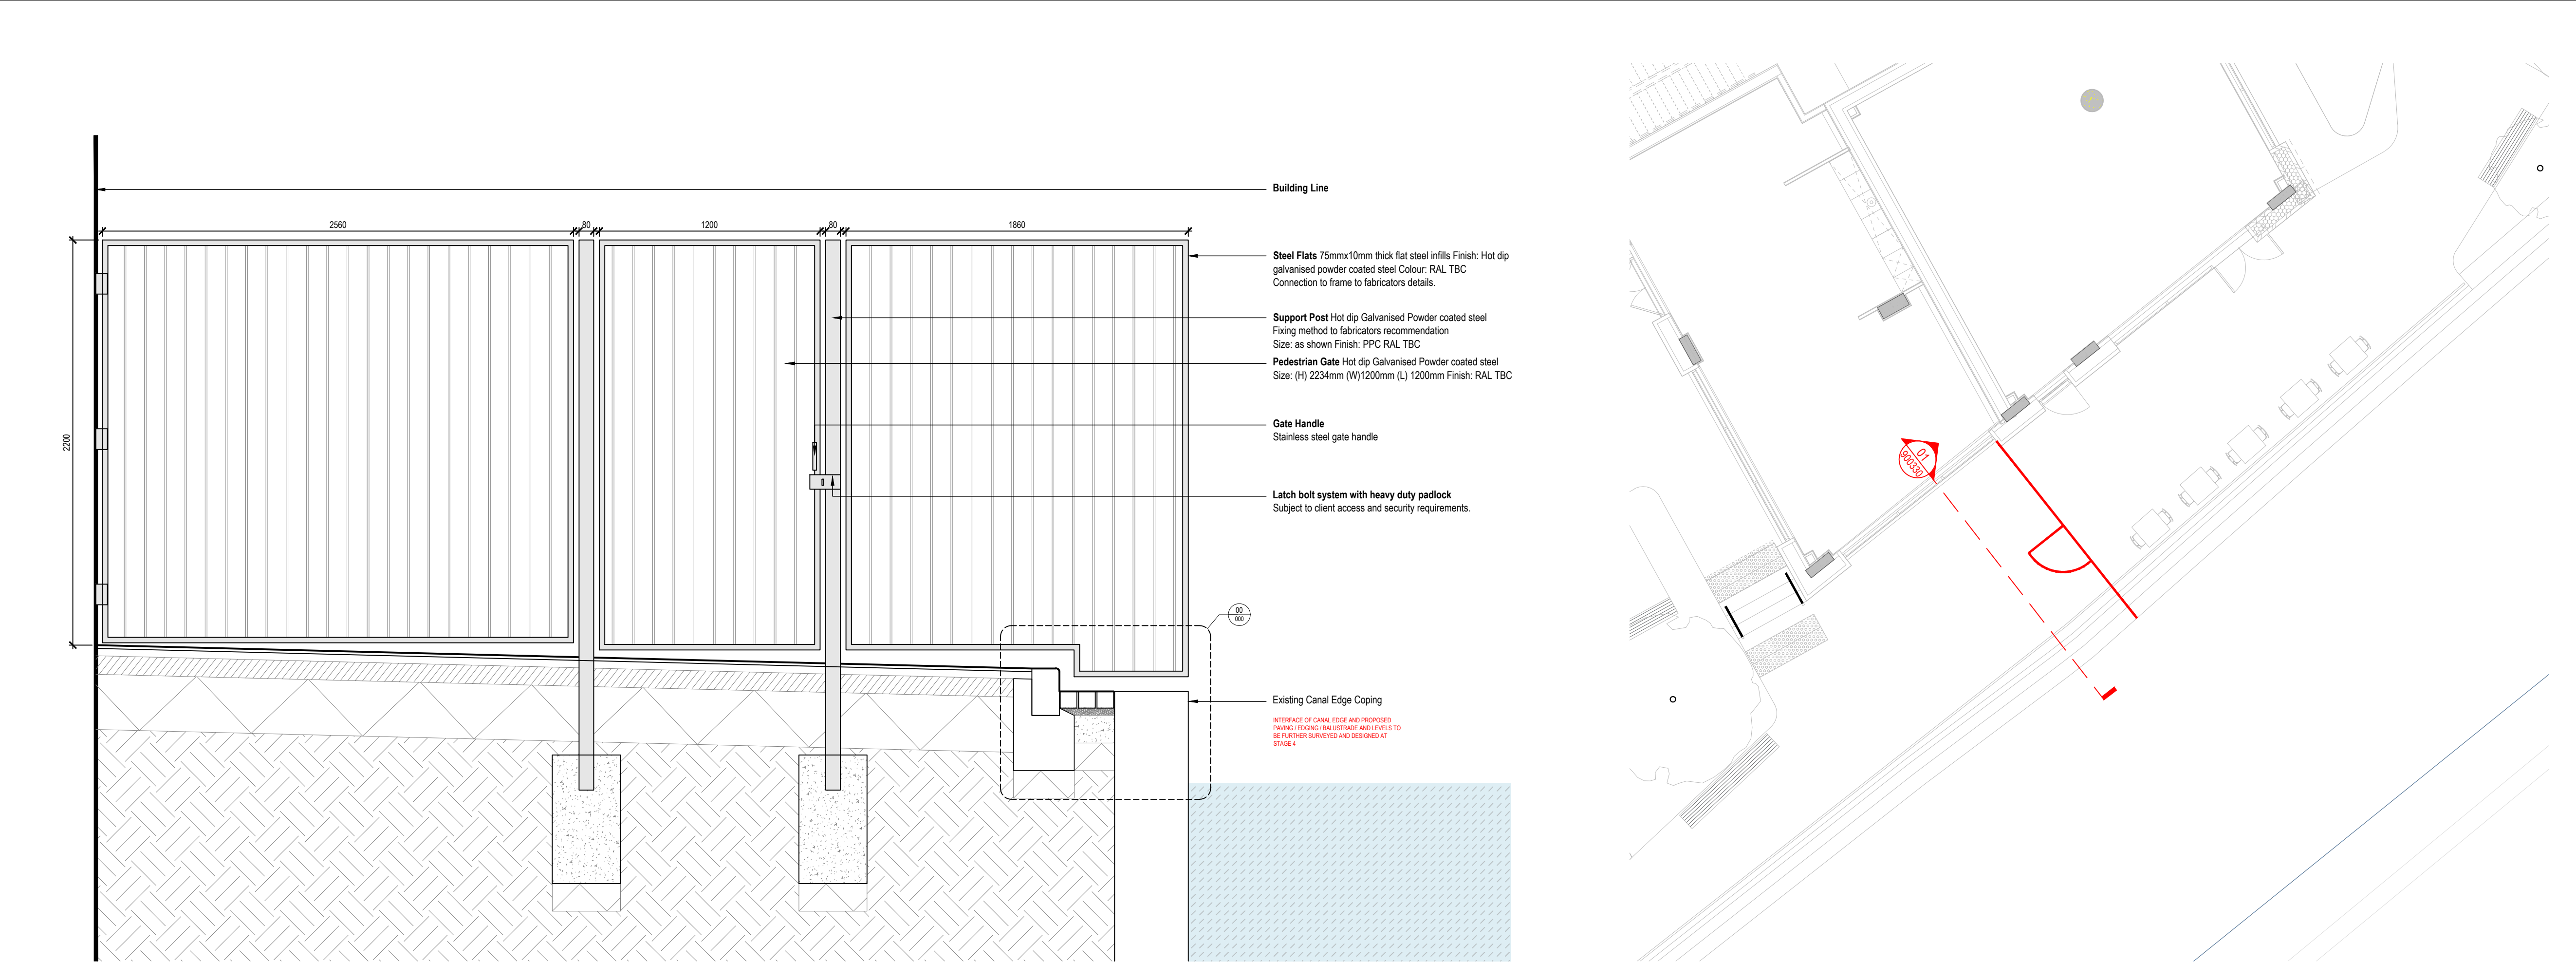


01  
900330  
B1 - Steel Fencing and Pedestrian Access Gate  
Scale 1: 20 @A1

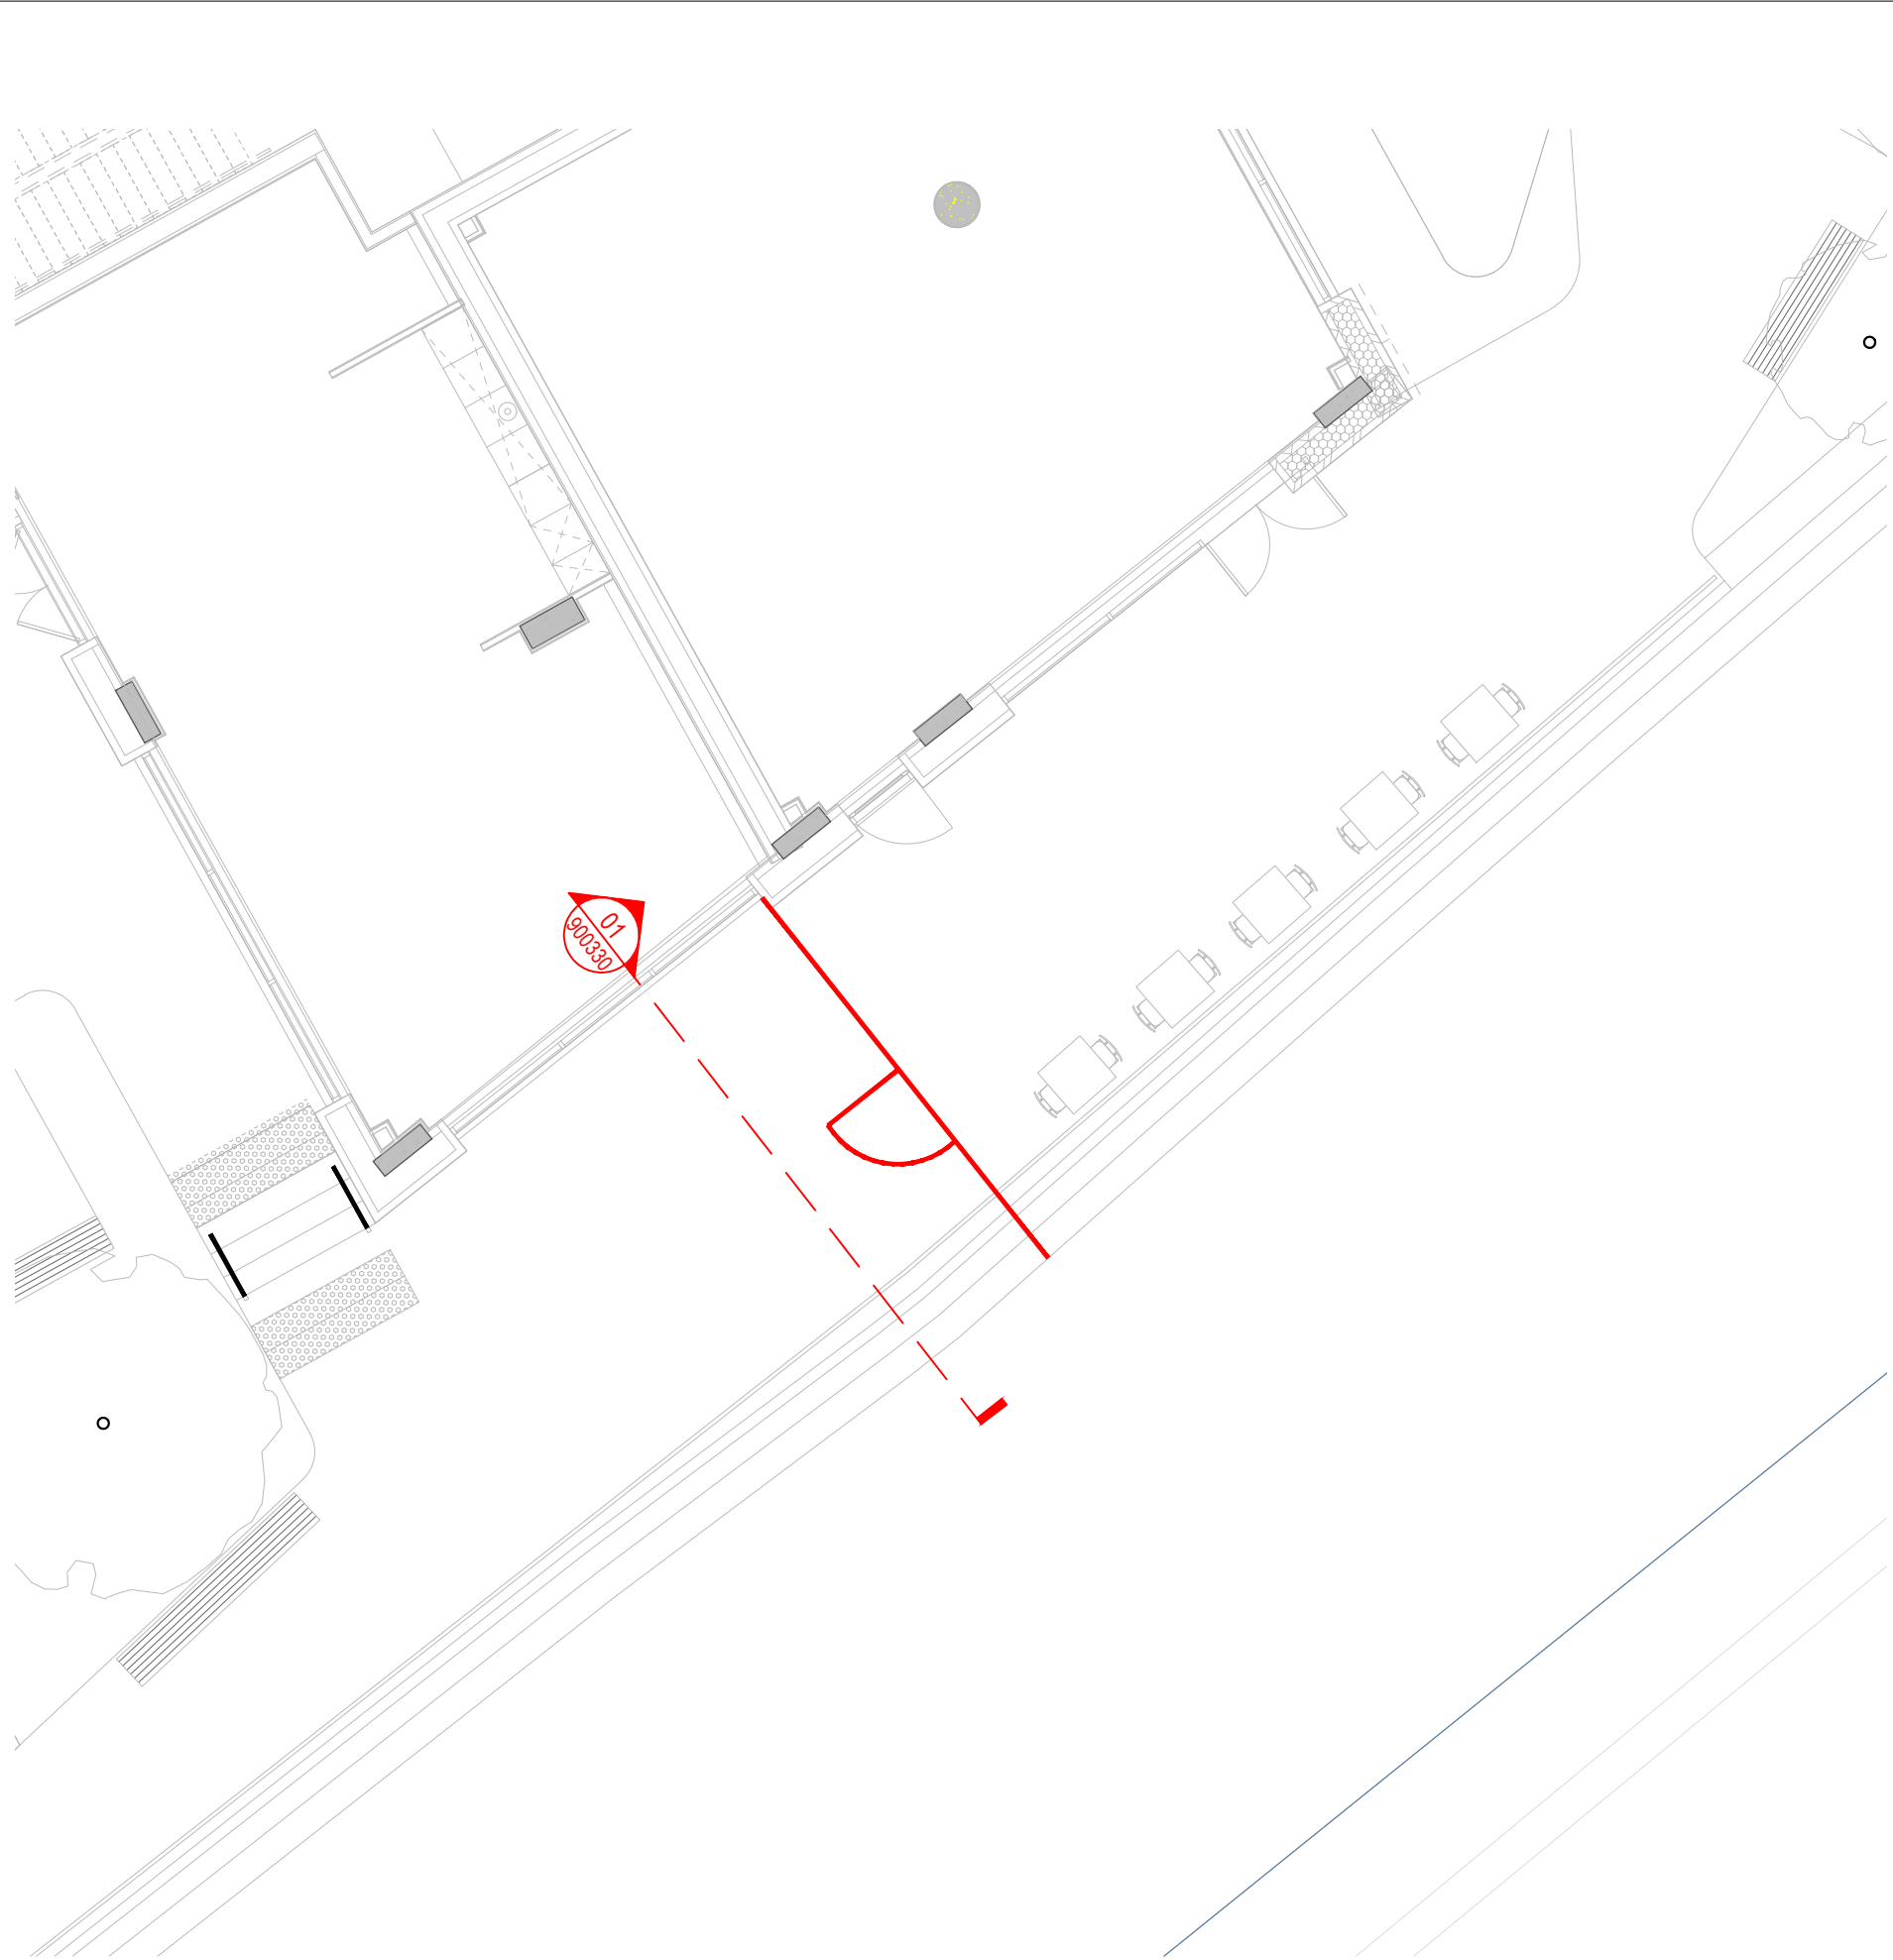

02  
900330  
B1 - Location Plan  
Scale 1: 100 @A1

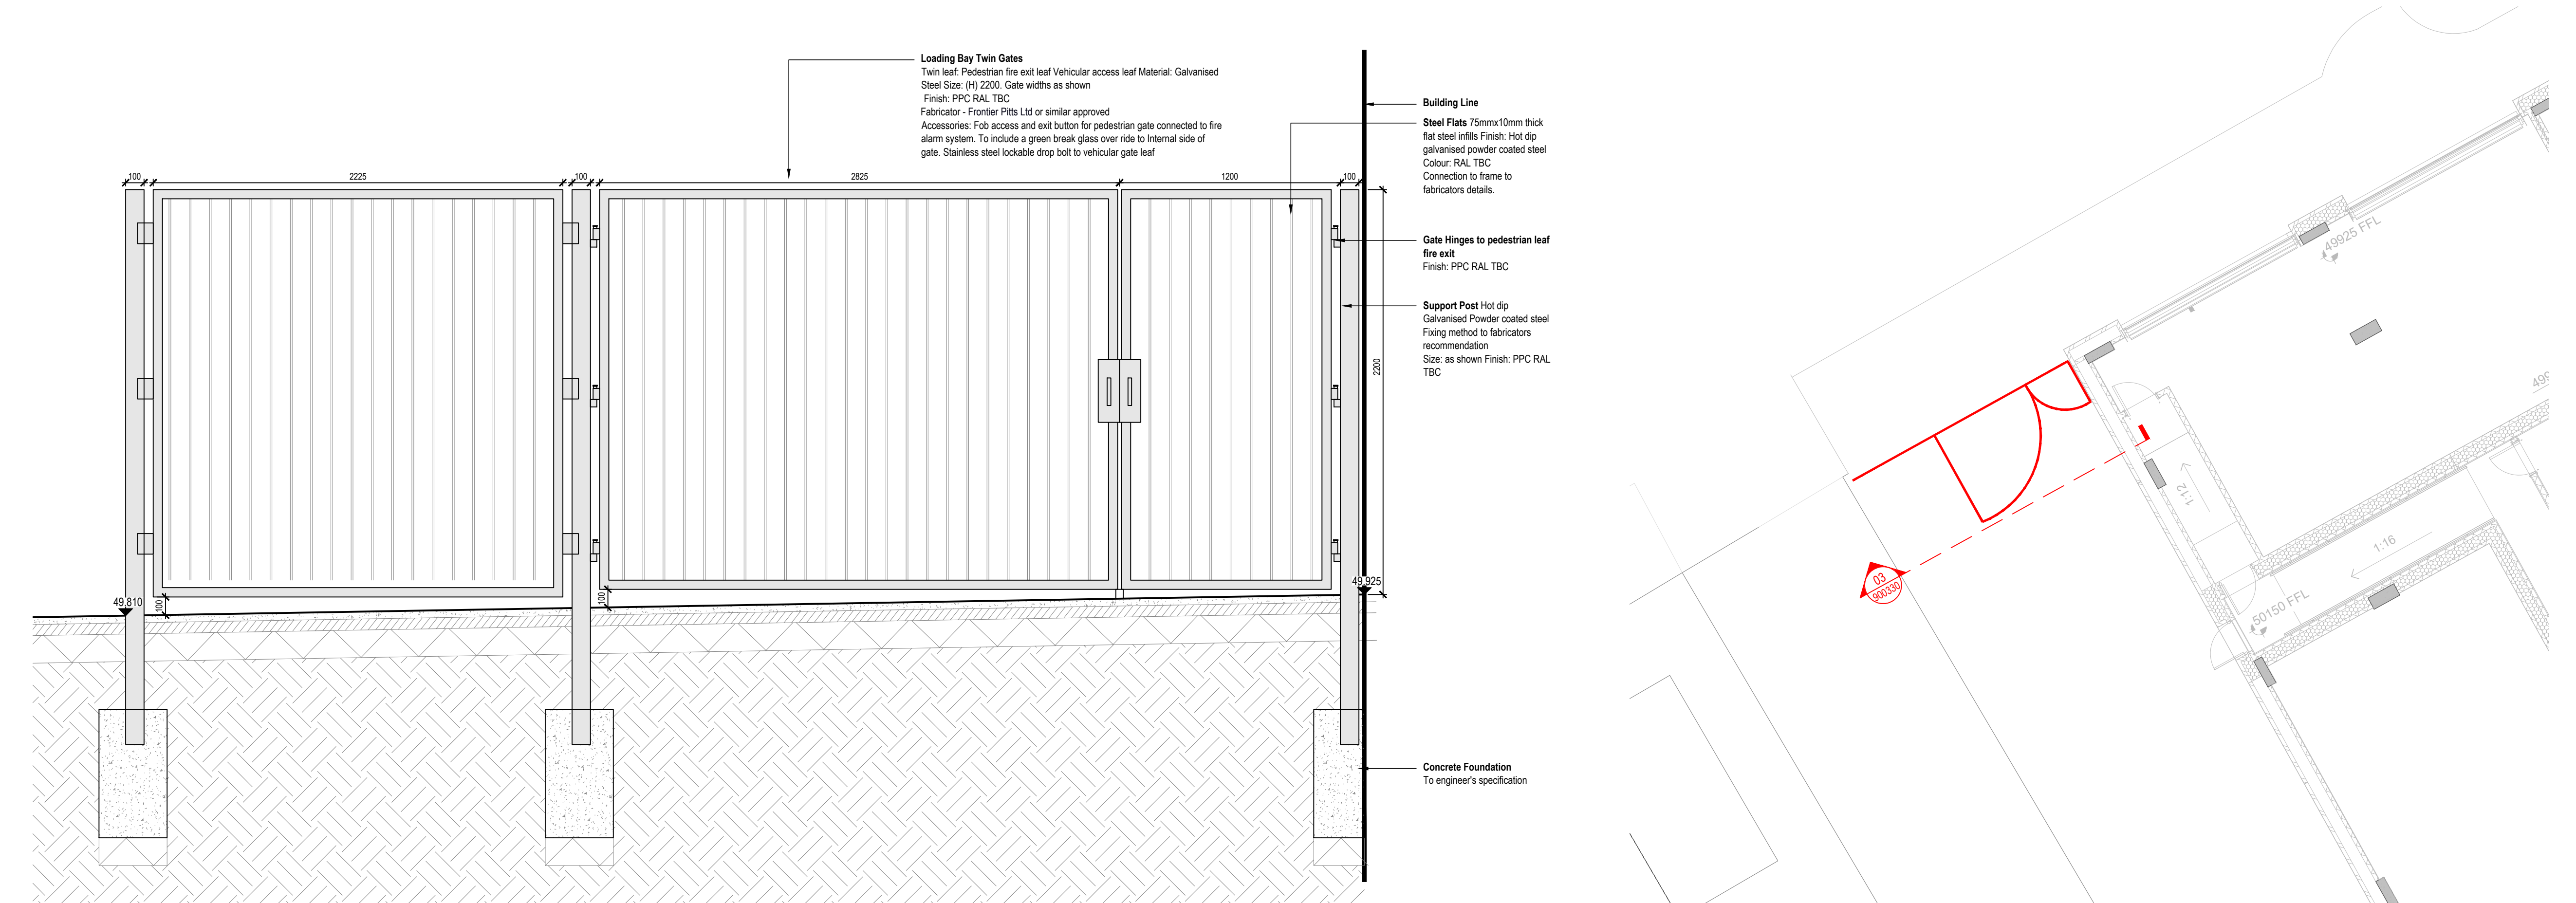

03  
900330  
B2 - Bespoke Steel Maintenance Access Gate  
Scale 1: 20 @A1

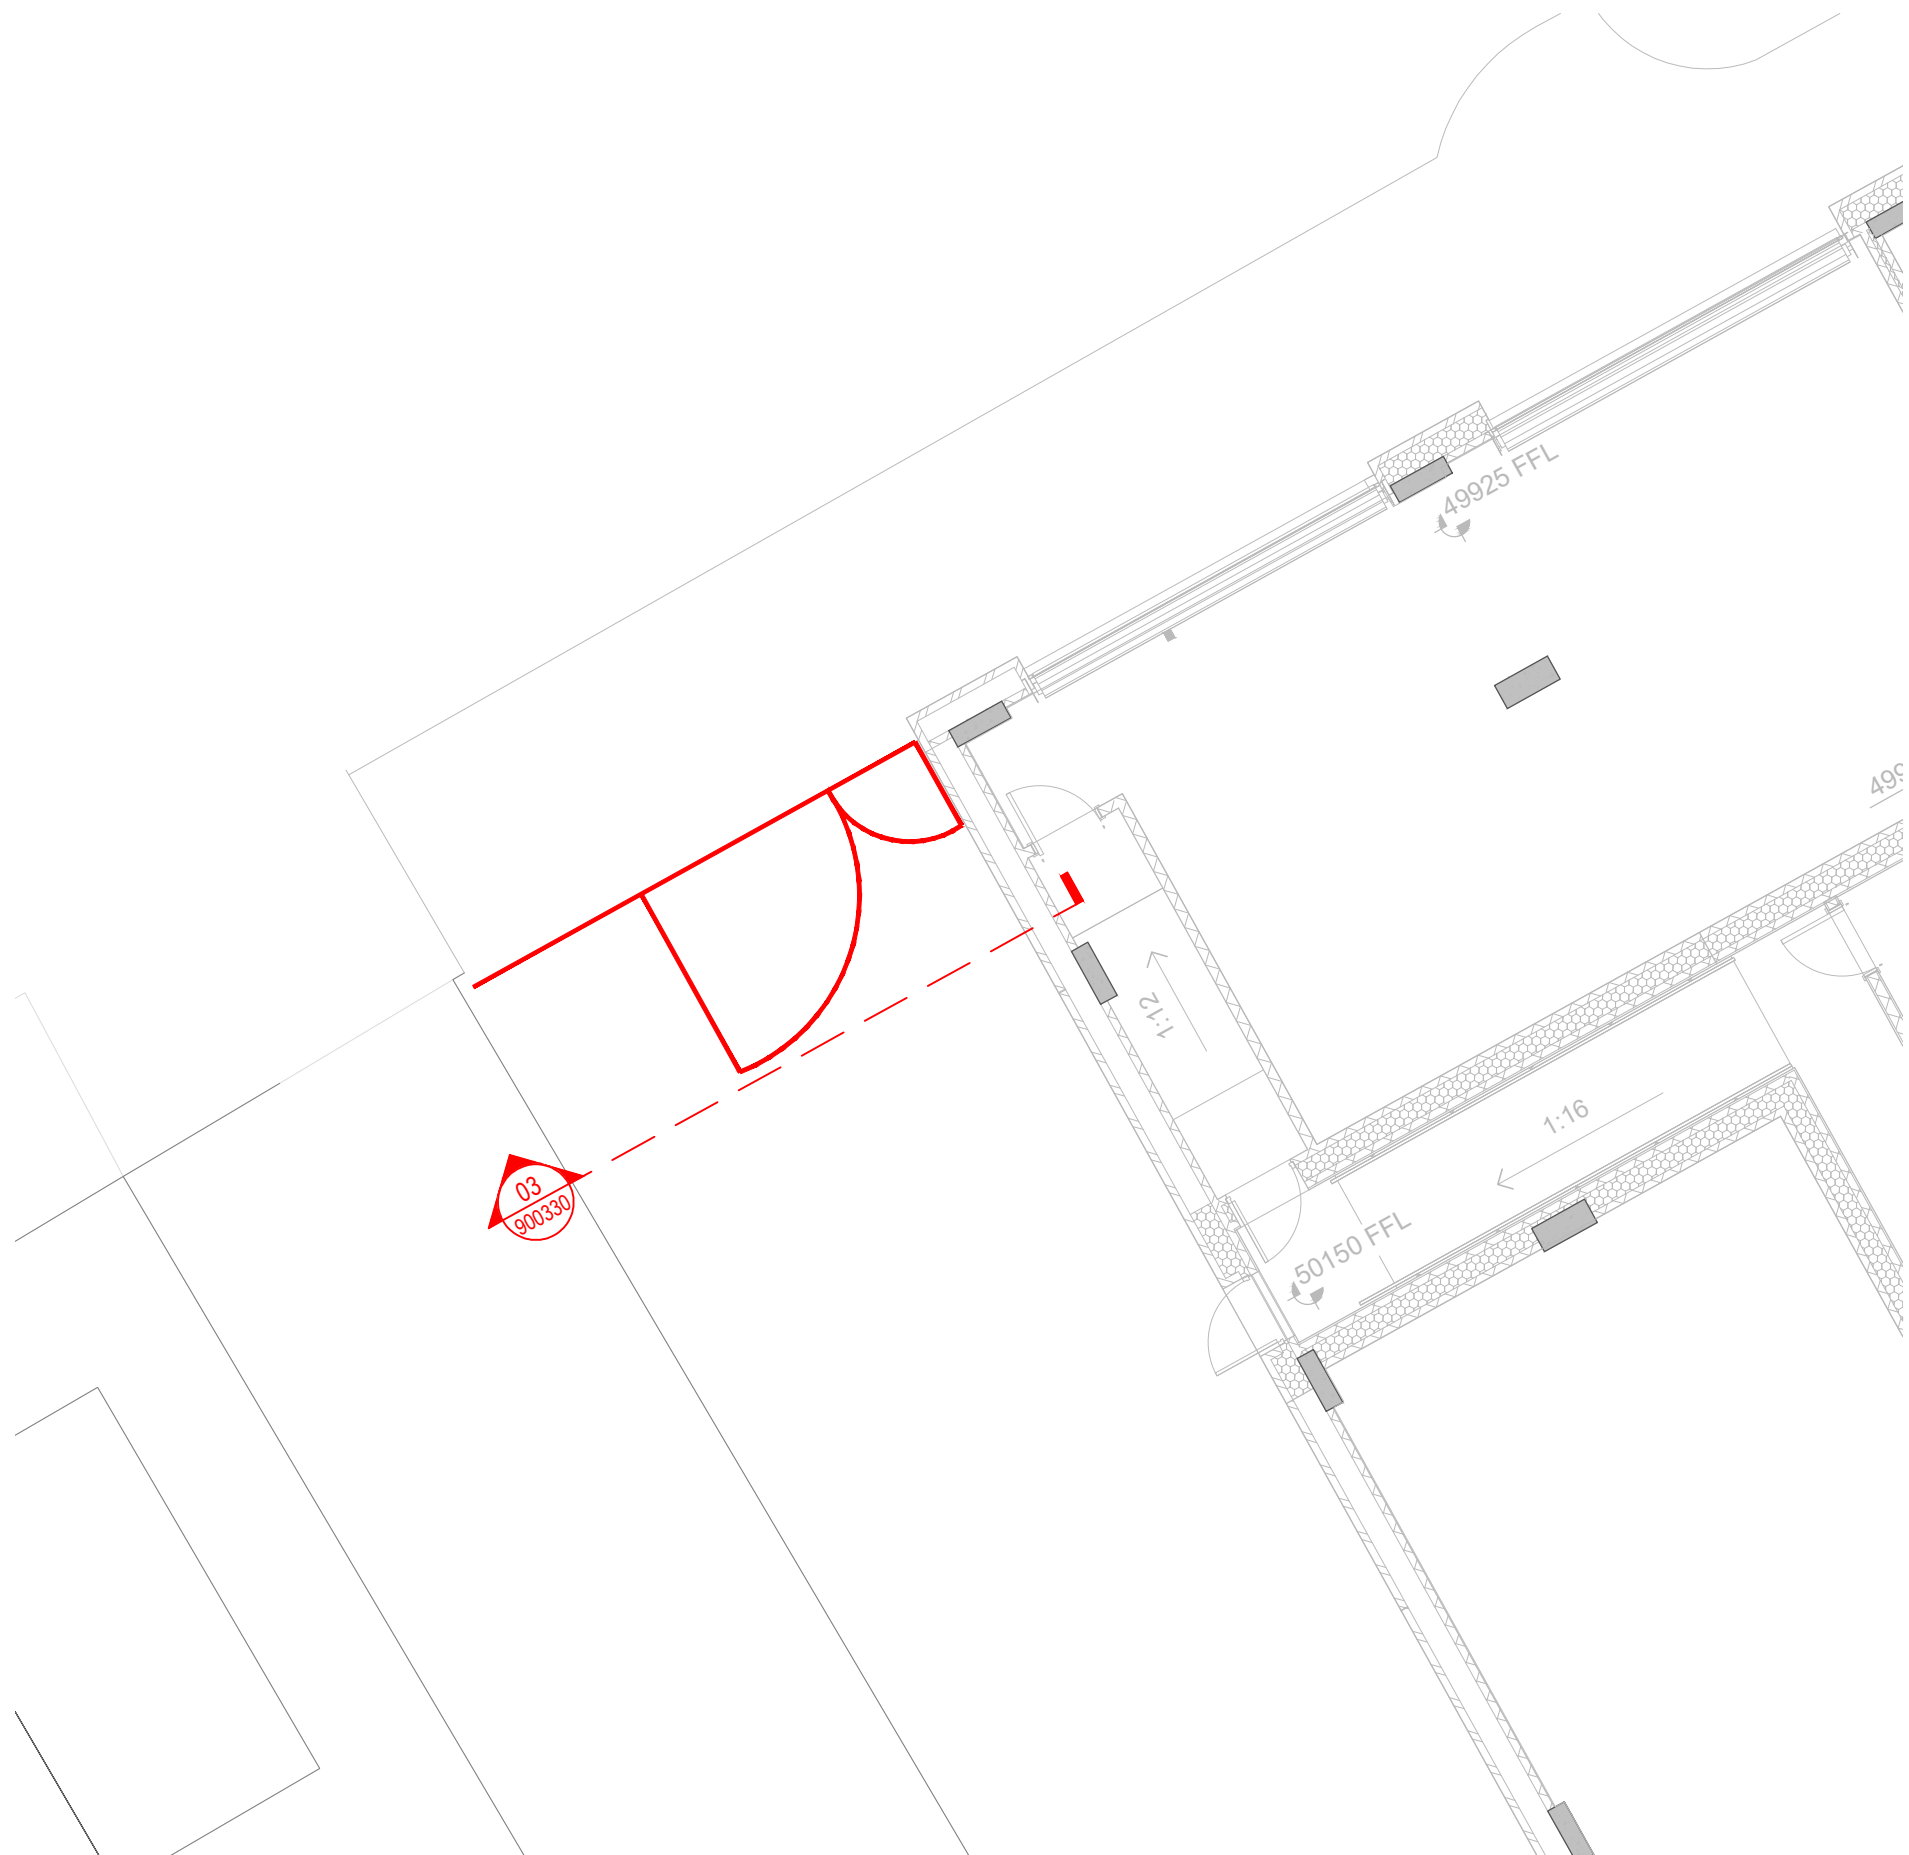

04  
900330  
B1 - Location Plan  
Scale 1: 100 @A1

| rev | details                  | by | date       |
|-----|--------------------------|----|------------|
| P00 | First issue for Planning | CB | 26.01.2024 |
|     |                          |    |            |
|     |                          |    |            |
Notes

1.0 Do not scale from drawing, use figured dimensions only  
1.1 All dimensions to be checked onsite  
1.2 This drawing to be read in conjunction with all other Gillespies drawings and specifications

Ordinance Information shown is reproduced from Ordnance Survey material with the permission of Ordnance Survey on behalf of the Controller of Her Majesty's Stationary Office @ Crown Copyright. Unauthorised reproduction infringes Crown Copyright and may lead to prosecution or civil proceedings. License No. 1000 17262

JERSEY WHARF, ANCOATS

FENCING DETAILS - ACCESS GATES 01

|                            |                |               |          |       |
|----------------------------|----------------|---------------|----------|-------|
| PLANNING                   | Drawing status | As shown @ A1 | Scale    | Drawn |
|                            | Date           | 26.01.2024    | Checked  | CB    |
| EYJW-GIL-EX-00-DR-L-900330 | Drawing number |               | Revision |       |
|                            |                |               |          |       |



Gillespies