
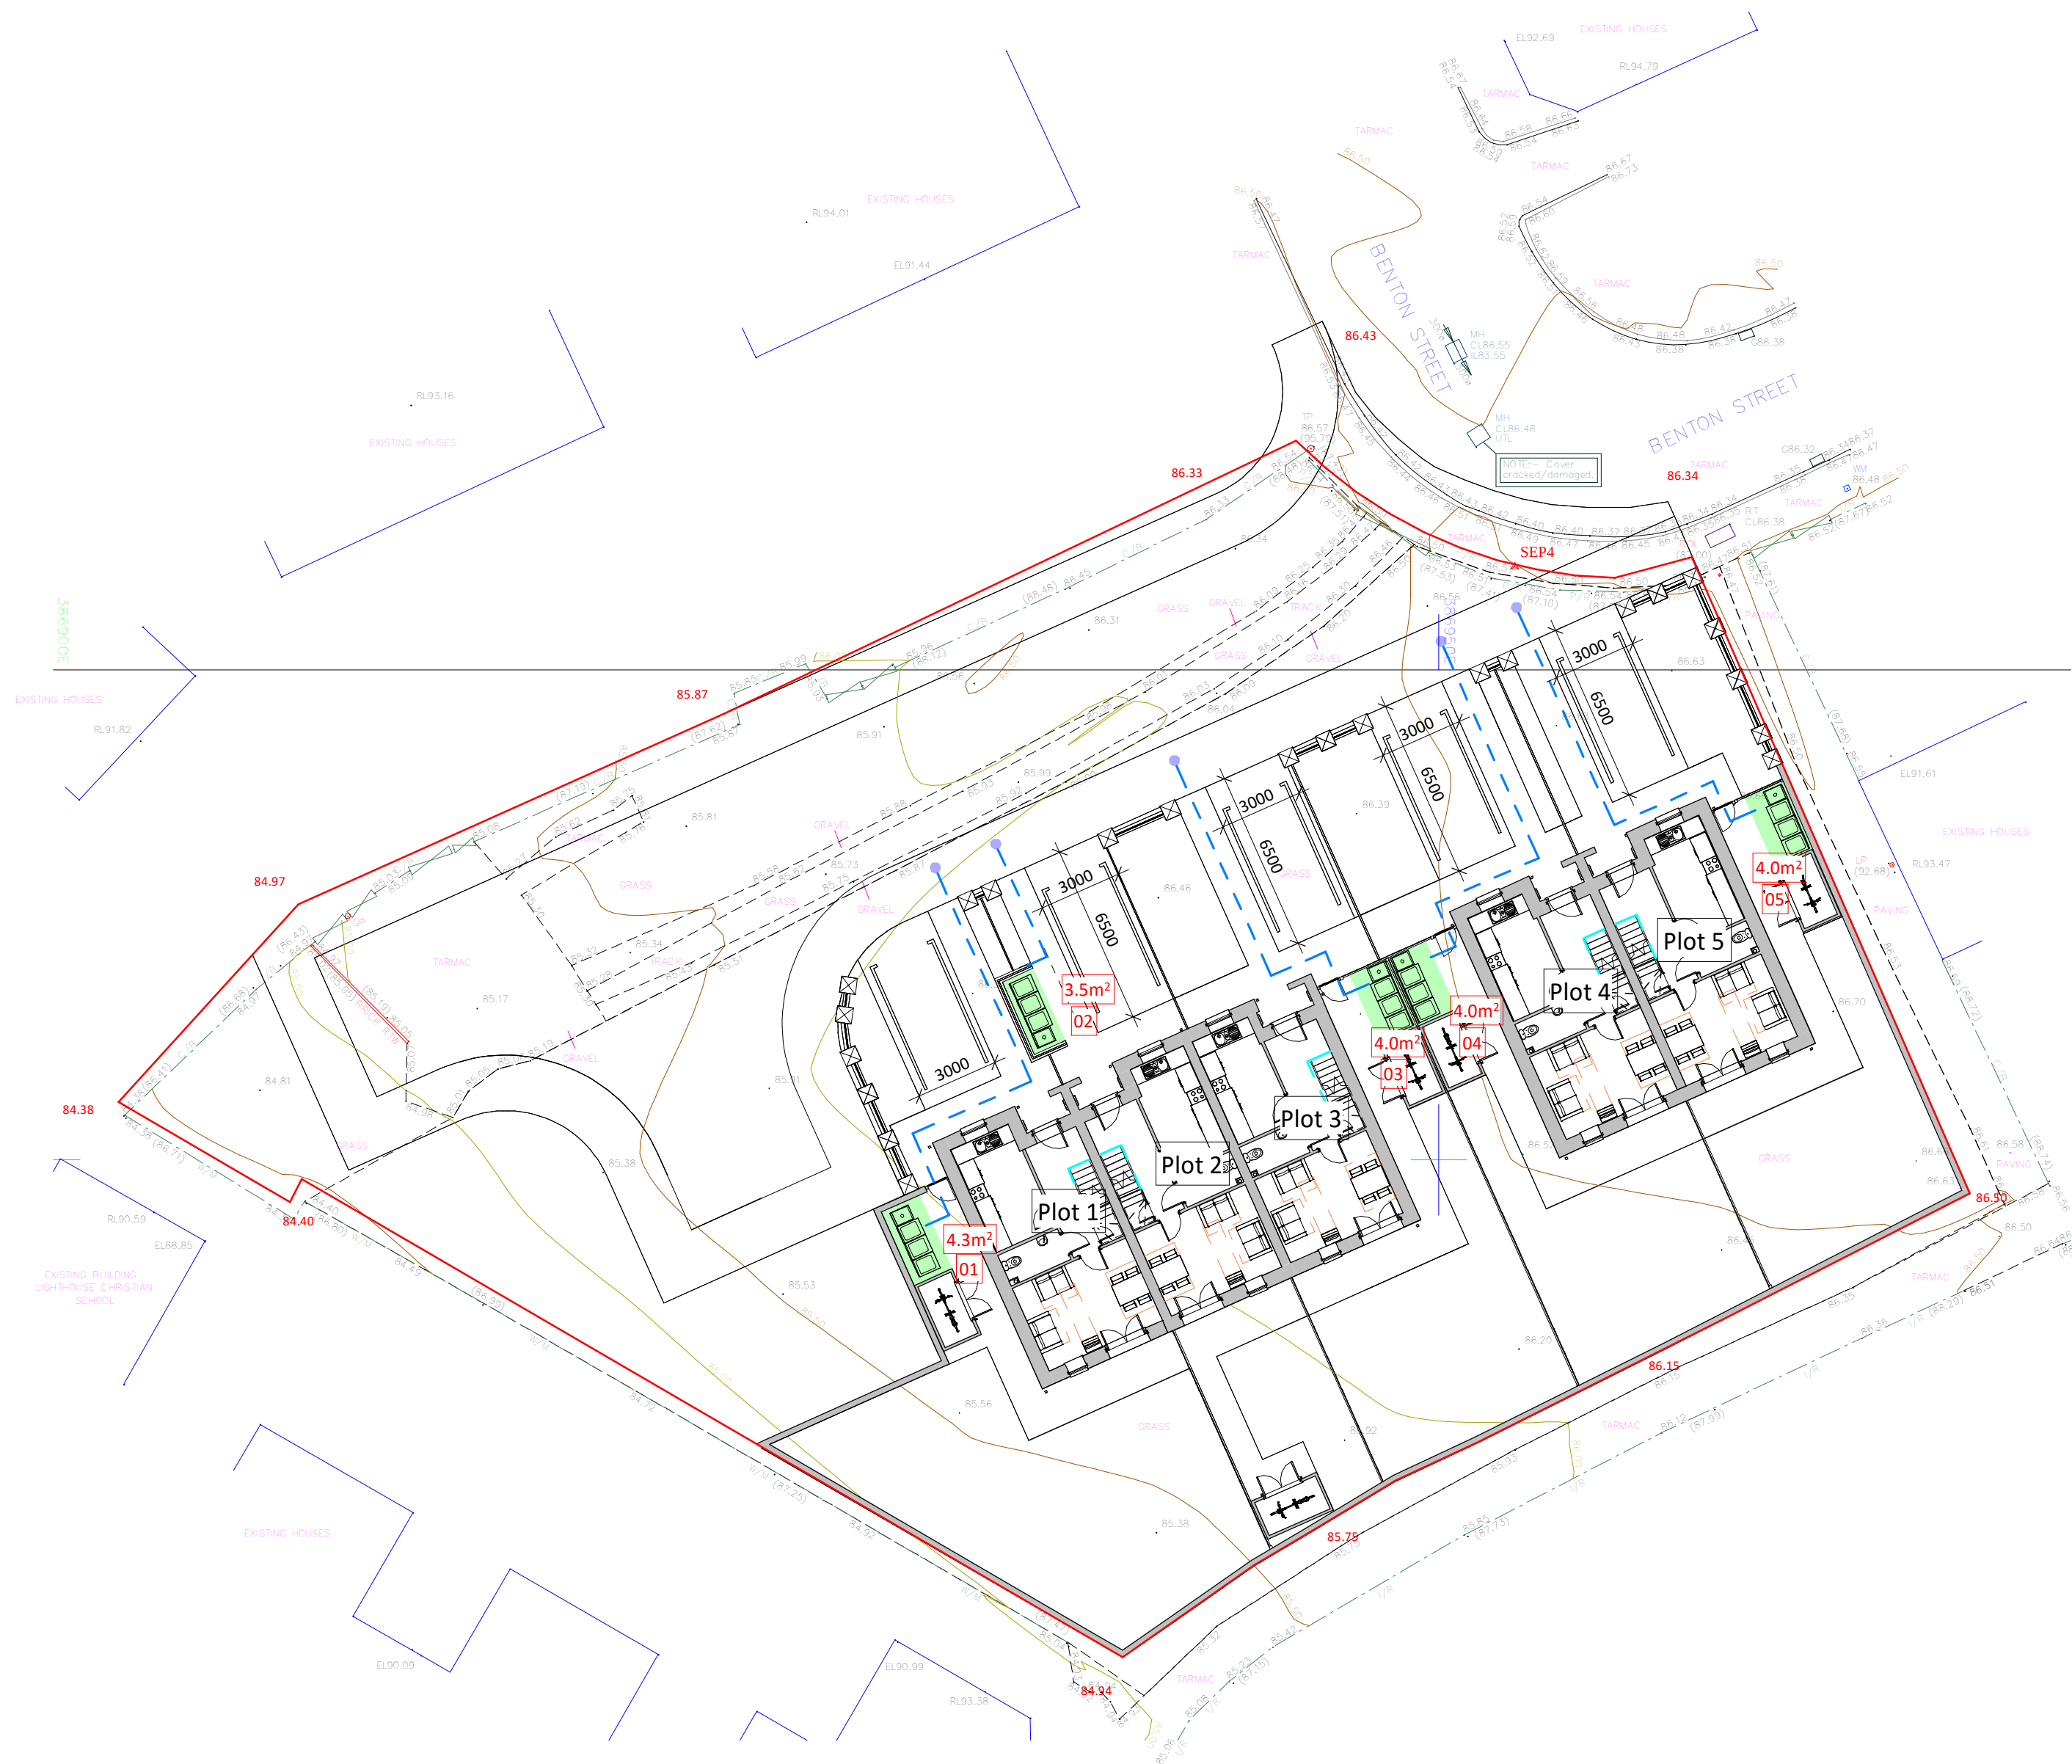


Schedule of Accommodation

2B3P Houses	5no.	72m2
TOTAL	05no	

Layout subject to confirmation of red line boundary, all statutory approvals including highways, planning and building regulations, relevant surveys and reports such as topographical, ecology, trees, ground investigation and flood risk.

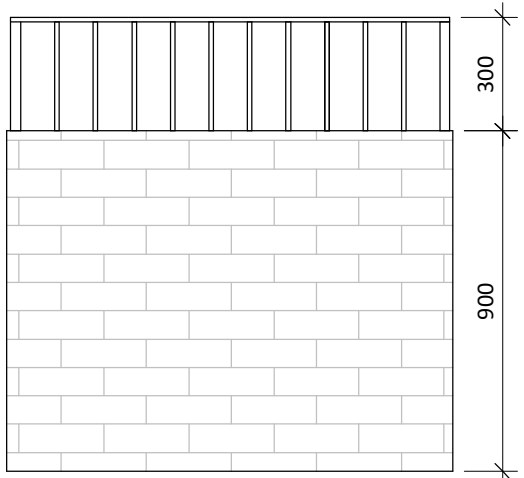

06 900mm high brick wall with 300mm railing around bin stores to front

Individual bin store locations - 4x bins per dwelling



Indicative bin collection point locations

Path of travel from bin location to collection point

- Store 01 - 4.3m²
- Store 02 - 3.5m²
- Store 03 - 4.0m²
- Store 04 - 4.0m²
- Store 04 - 4.0m²

Waste Management Plan

1 : 200

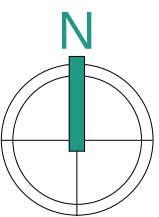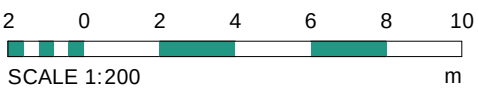

1	17.04.24	JW	Plot 1 car parking location updated following planning officer's comments
Rev	Date	Int	Description



CLIENT:
One Manchester

PROJECT:
P500 - Benton Street, Moston

DESCRIPTION:
Waste Management Plan

PURPOSE OF ISSUE:
Planning

DRAWN BY:	CHECKED	DATE:	SCALE @ A1:
JW	VS	26.03.24	As indicated

JOB NO:	STATUS CODE:	DRAWING NO:	REV
4243	S2	109	1

FILE IDENTIFIER:
BS-BTP-00-SP-DR-A-4243_109.1