


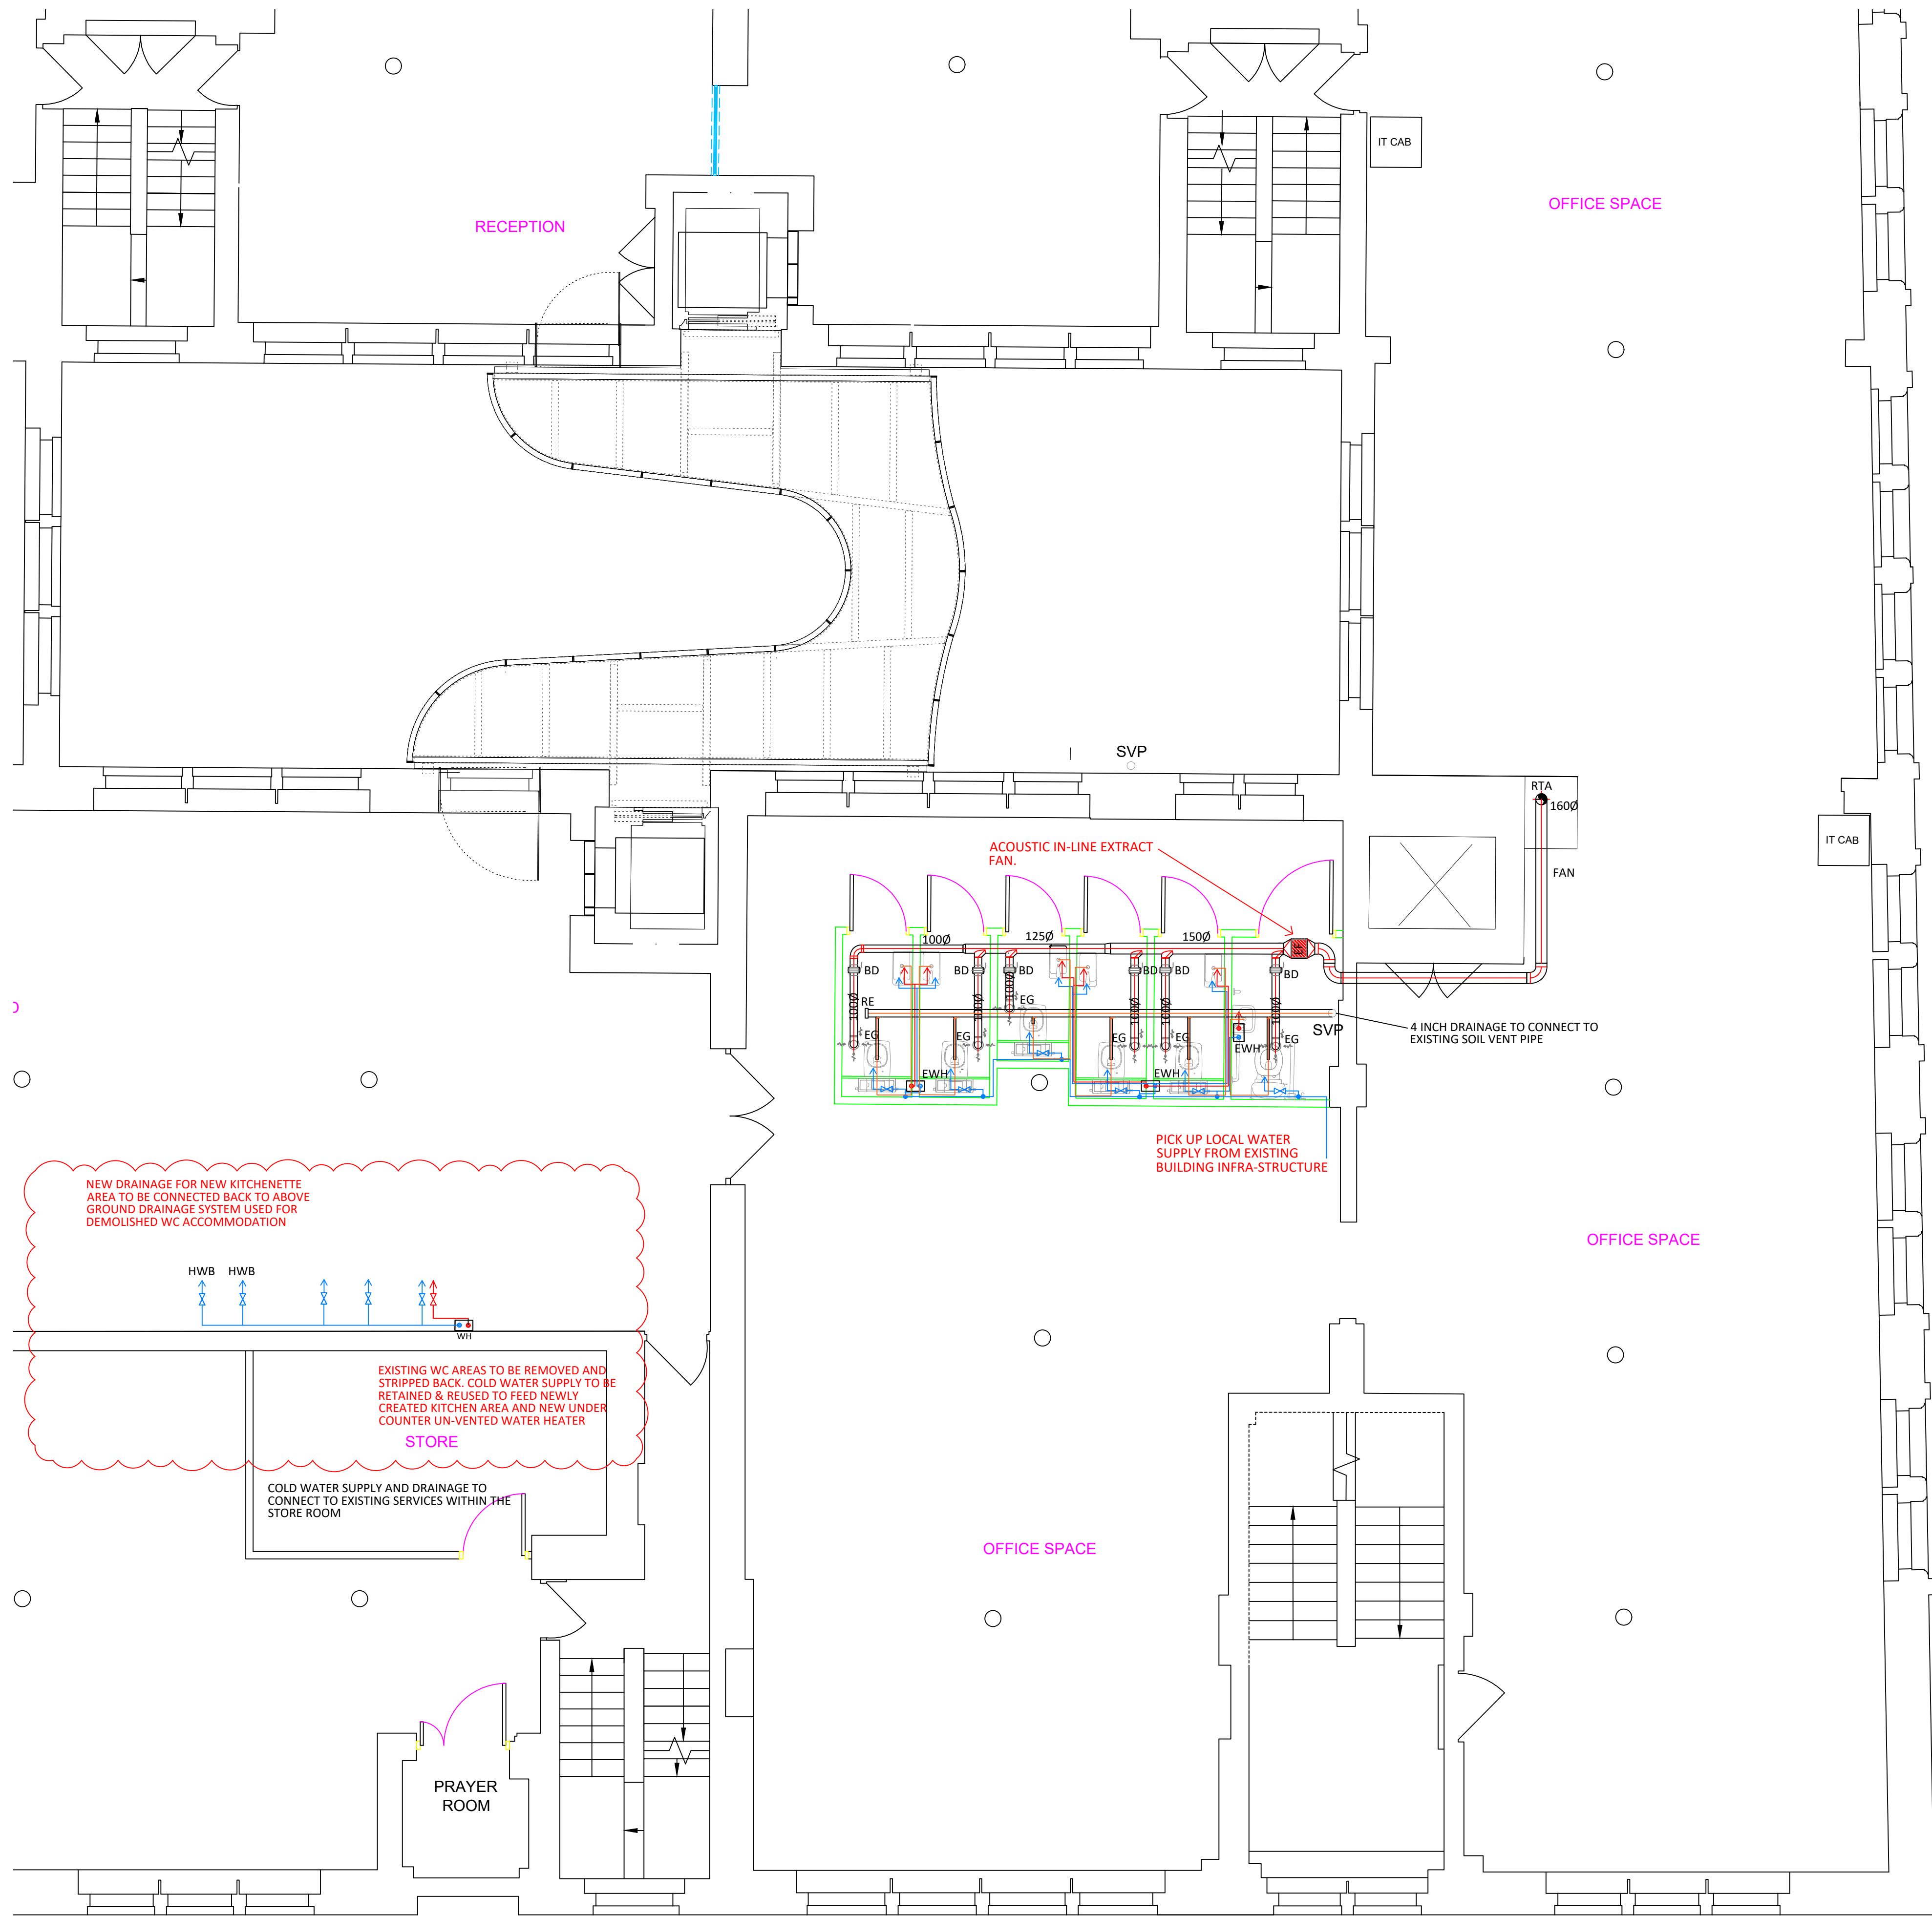


NOTES:
THIS DRAWING IS THE PROPERTY OF CUBICWORKS
AND CAN NOT BE USED IN FULL OR PART, COPIED
OR REPRODUCED WITHOUT PERMISSION FROM CUBIC
WORKS.
DO NOT SCALE THE DRAWING.

FOURWAYS HOUSE
PROPOSED DOMESTIC SERVICES LAYOUT

CW-
PROP-DOM-SERV
FOR APPROVAL

ALR	1:50@ A1
05.04.2024	Rev2

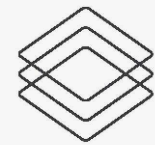

CubicWorks

2ND FLOOR, SPINNAKER COURT
31 BROADWAY, MANCHESTER, M50 2YR