


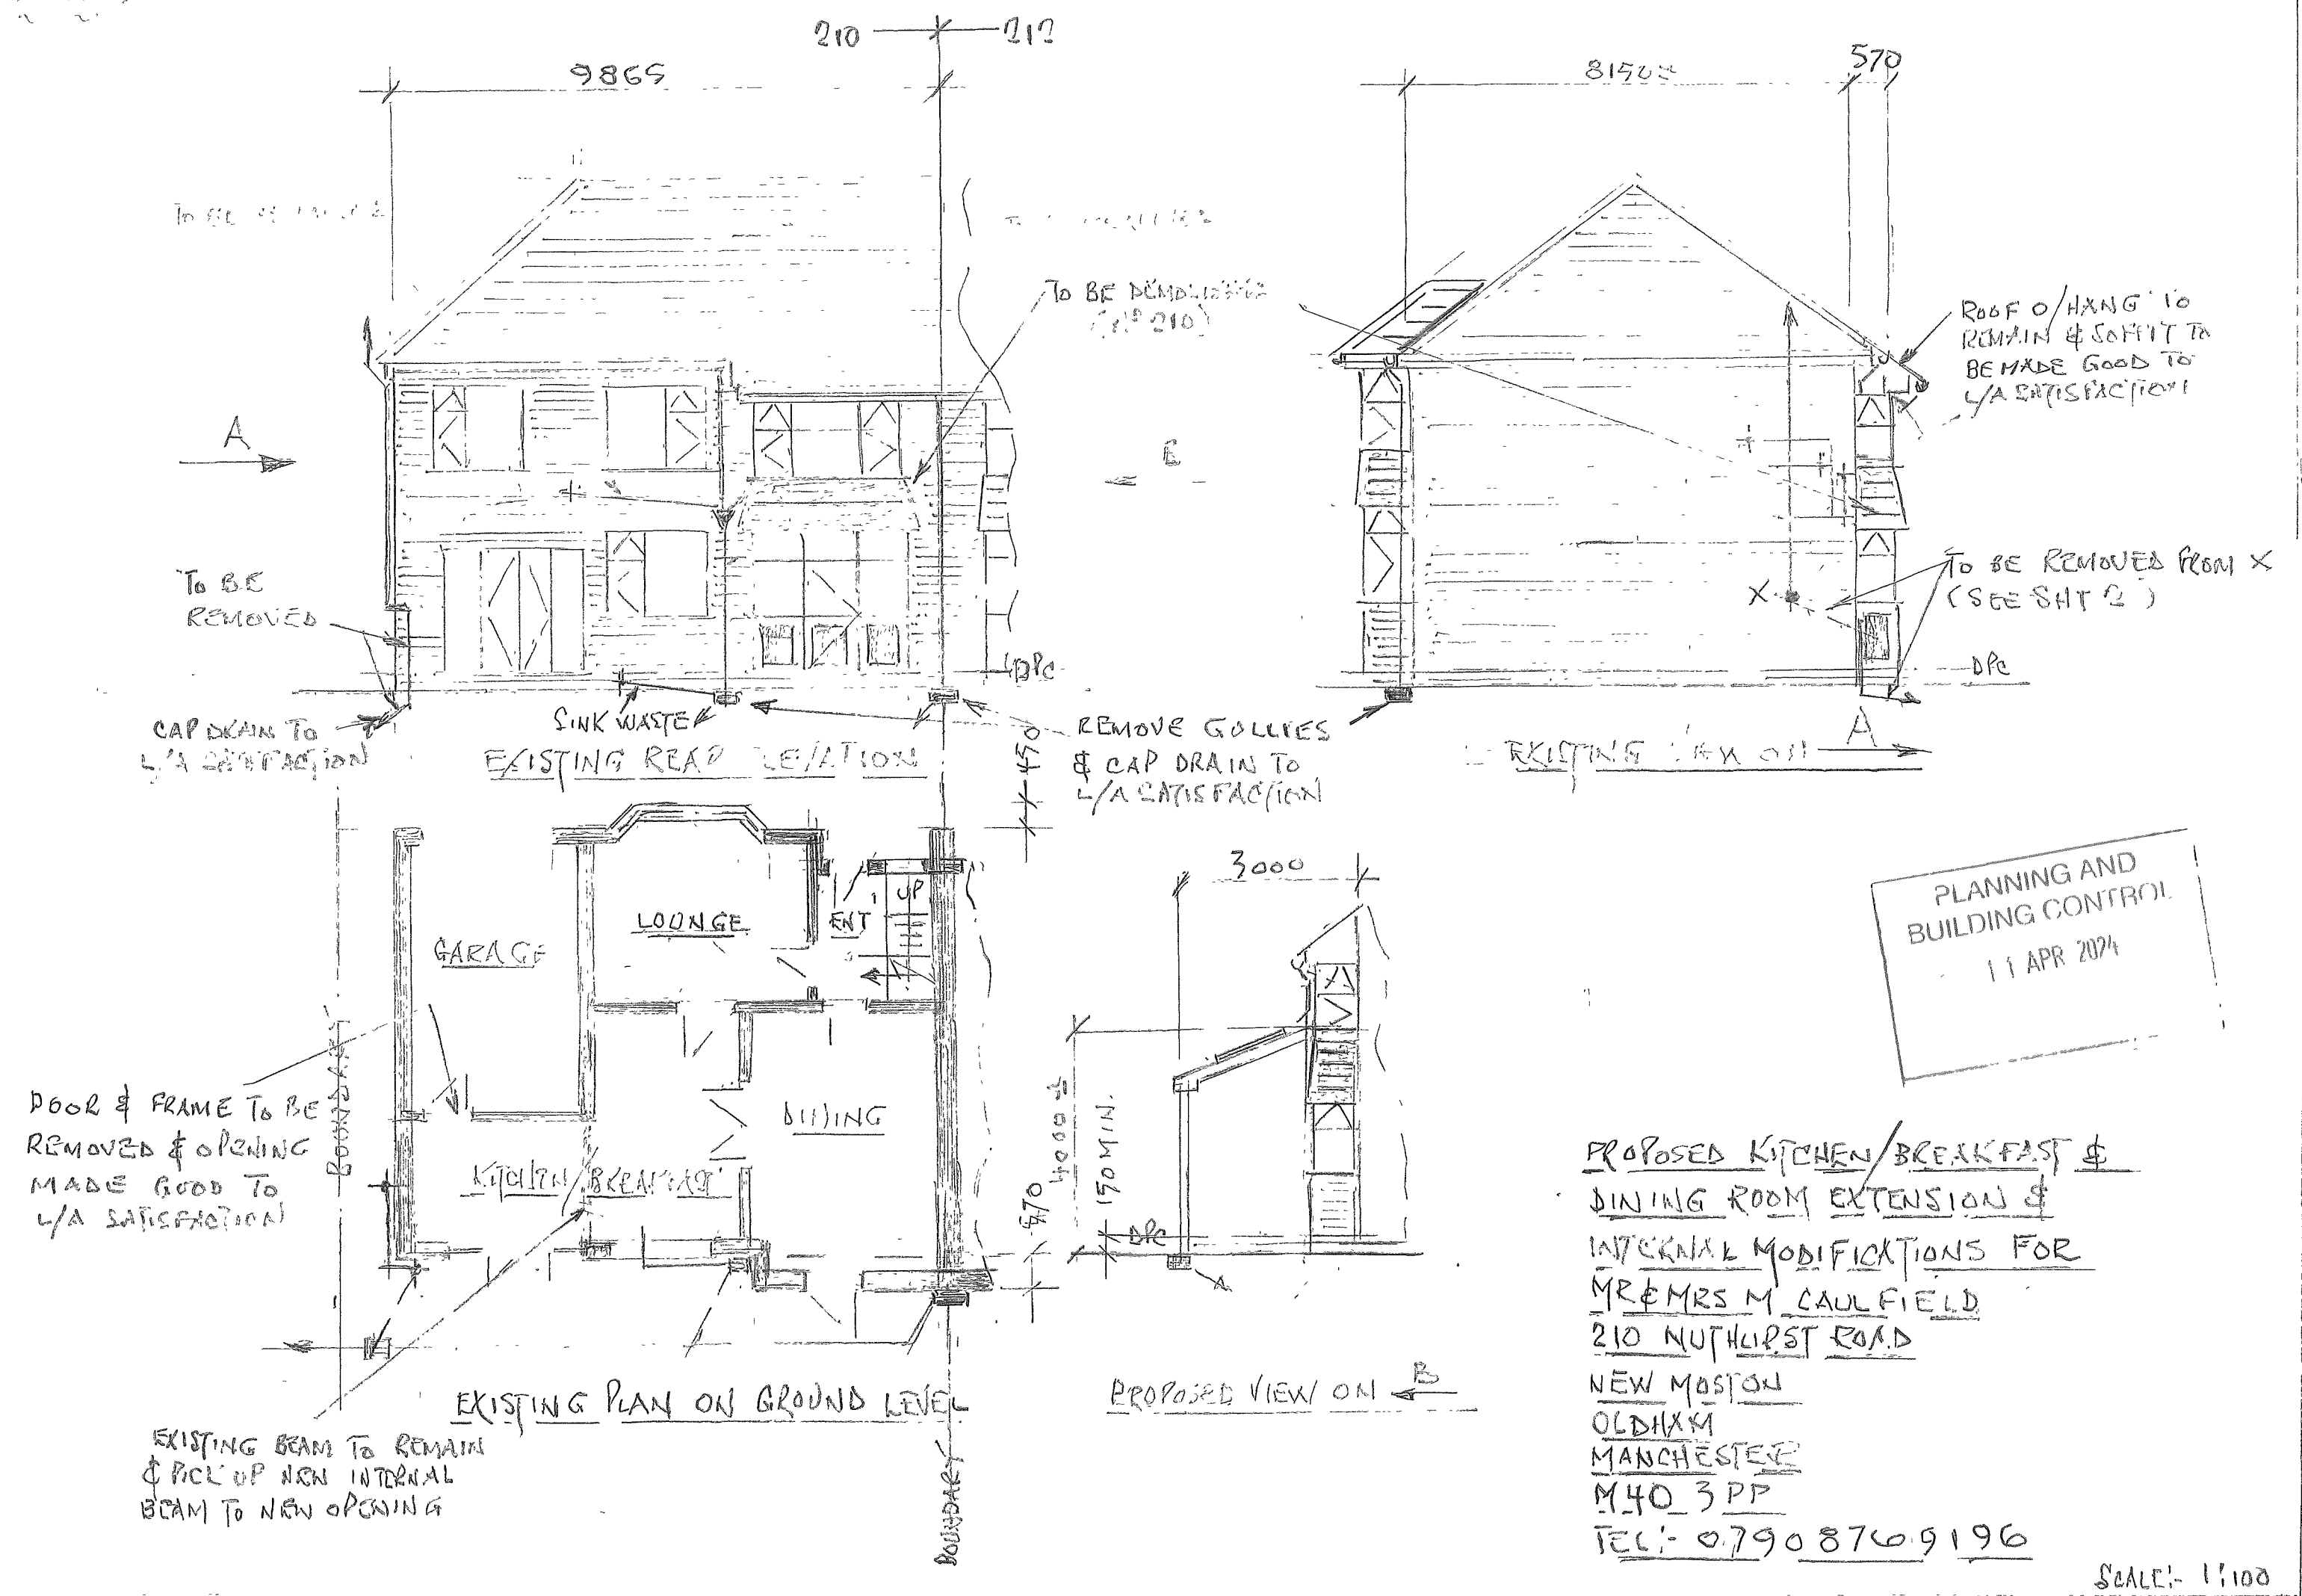

PLANNING AND
BUILDING CONTROL
11 APR 2024

PROPOSED KITCHEN/BREAKFAST &
DINING ROOM EXTENSION &
INTERNAL MODIFICATIONS FOR
MR & MRS M CAULFIELD
210 NUTHURST ROAD
NEW MOSTON
OLDHAM
MANCHESTER
M40 3PP
TEL: 0790 876 9196