

FFE Key

Fire Exit

Fire-fighting stair with 0.7m2 aerodynamic free area

Fire-fighting stair with 1.4m2 aerodynamic free area

Ventilated fire-fighting lobby

Fire-fighting lift

Fire Alarm Panel

Dry main outlet

	PROJECT Factory International Licence Application	VENUE Factory International - Pit with FFE	STATUS v1.0 2022			
If professional advice/documentation is recommended, it must be sought. All materials and construction must comply with local fire and safety regulations. If in doubt... ask!			DATE 17/10/2022			
All Dimensions in mm unless stated otherwise. Do not scale from this drawing and verify all dimensions on site.						
© Manchester International Festival. All rights reserved. Reproduction in part or whole, without permission, is prohibited.						
			SCALE 1:200			
			REF. NUMBER / /			
			@ A1			



All Dimensions in mm unless stated otherwise. Do not scale from this drawing and verify all dimensions on site.



CYLISTS

FFE Key

Fire Exit

Fire-fighting stair with 0.7m2 aerodynamic free area

Fire-fighting stair with 1.4m2 aerodynamic free area

Ventilated fire-fighting lobby

Fire-fighting lift

Fire Alarm Panel

Dry main outlet


FFE Wet Chemical

FFE Water

FFE CO2

FFE Dry Powder

FFE Fire Blanket

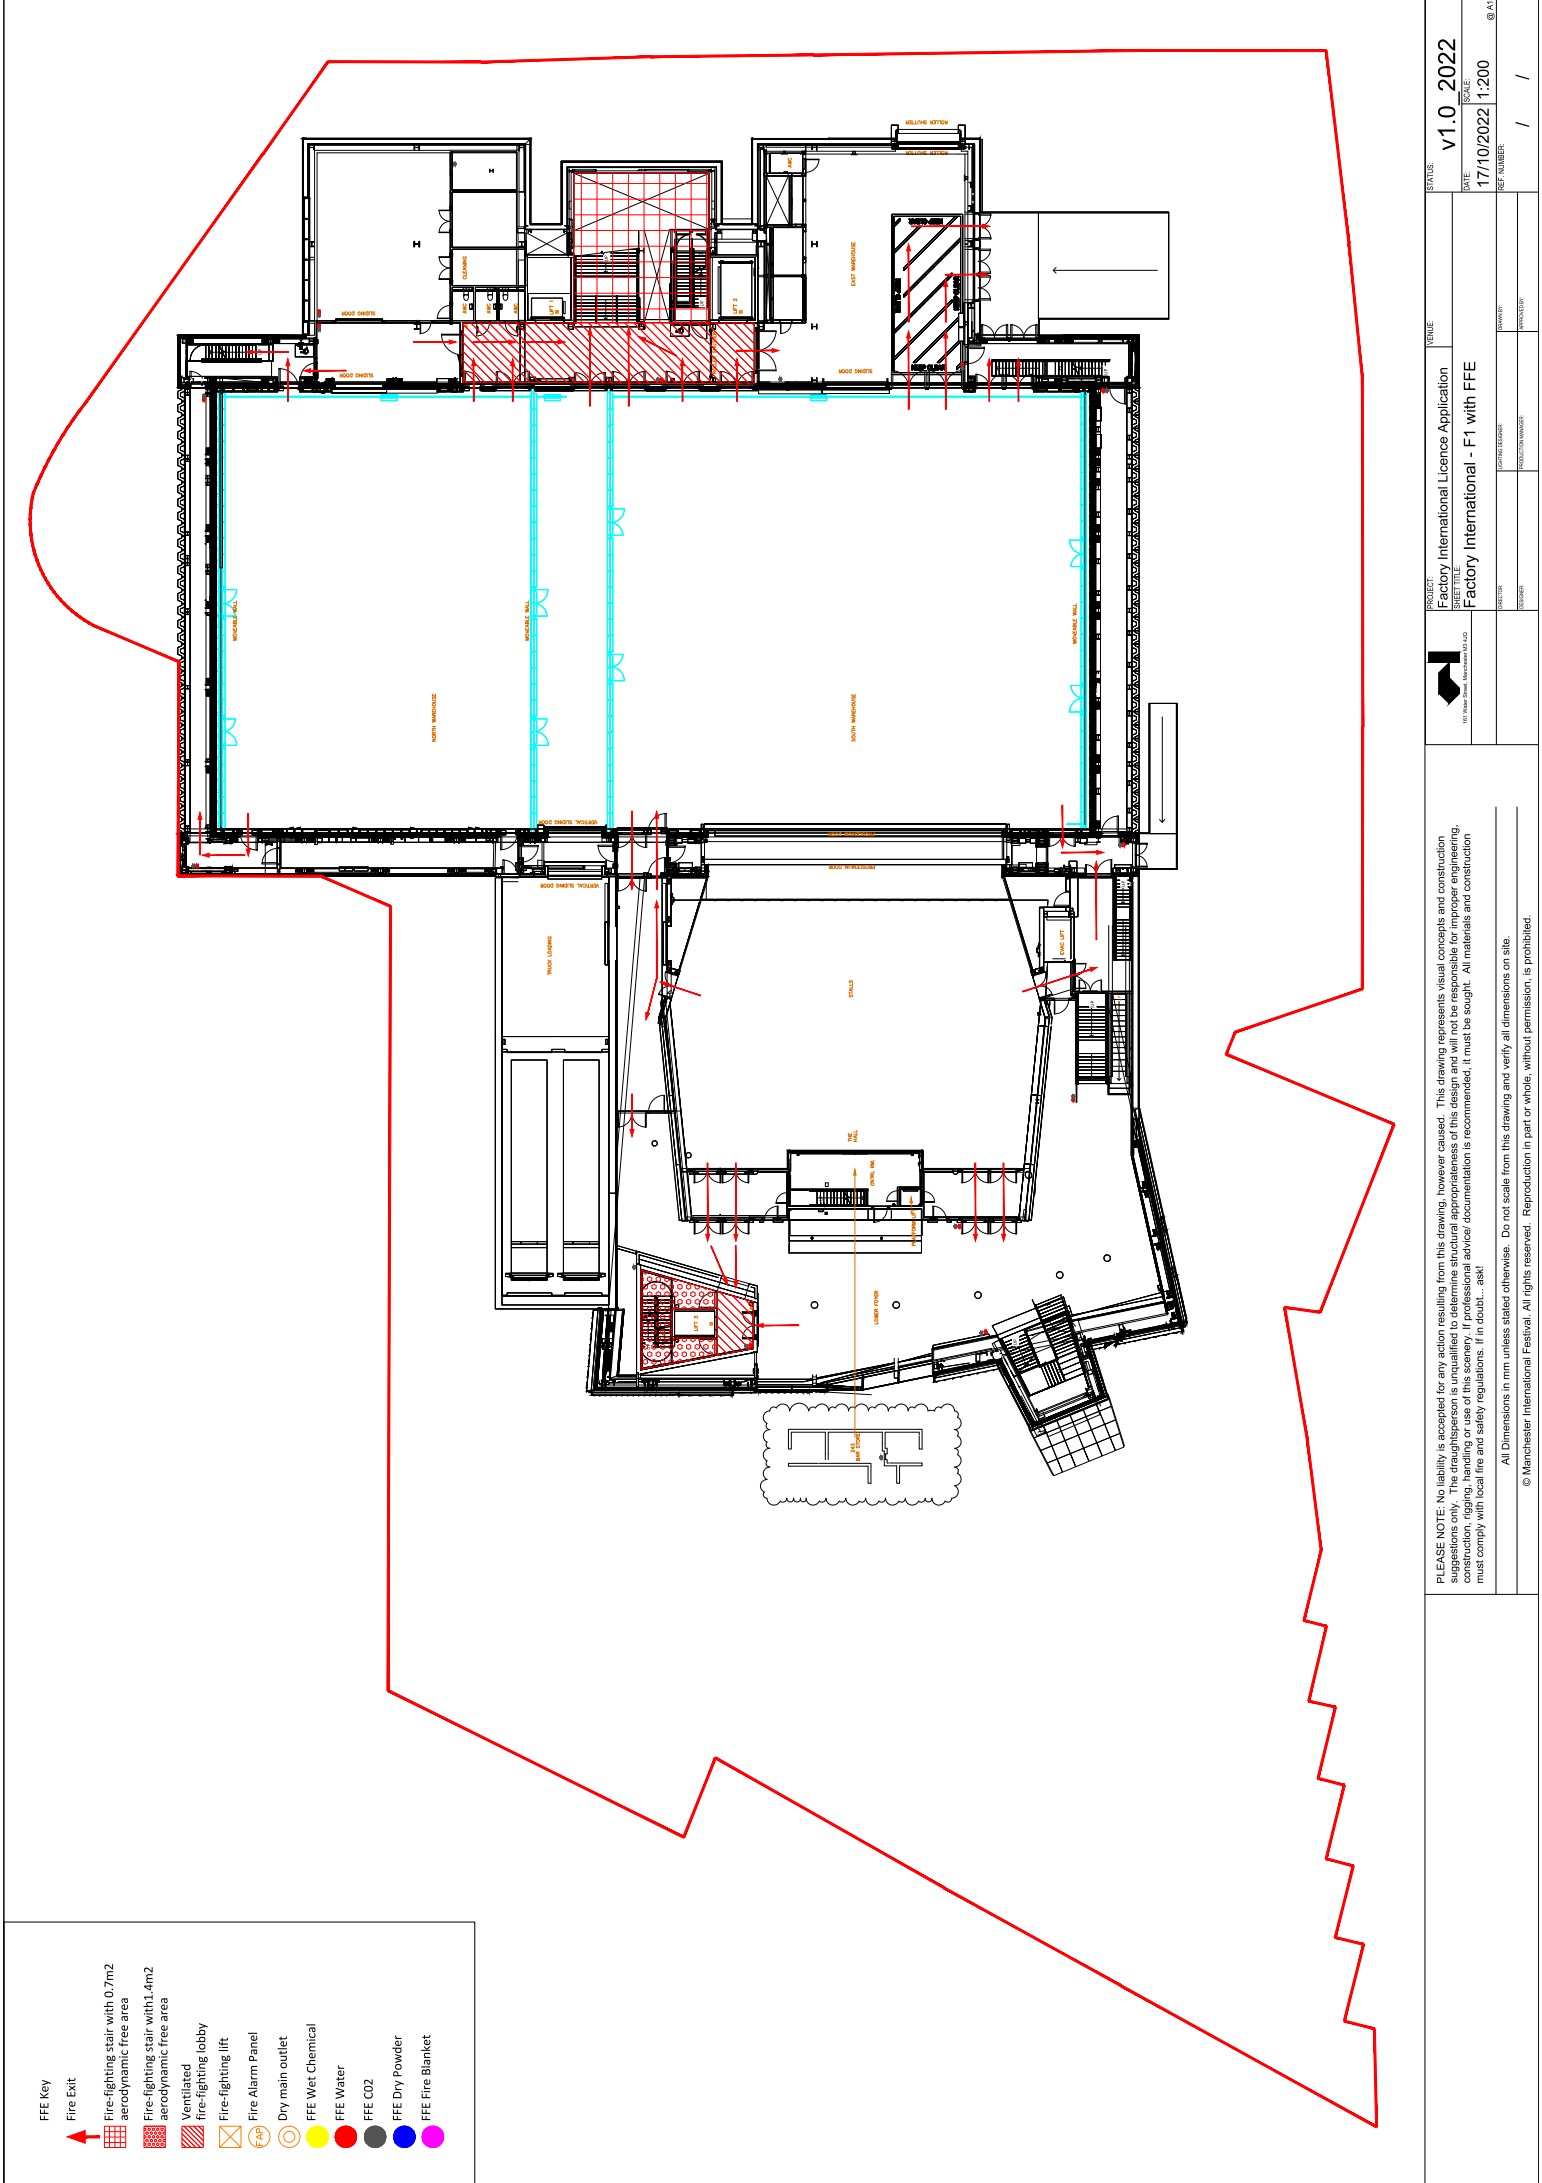

If professional advice/documentation is recommended, it must be sought. All materials and construction must comply with local fire and safety regulations. If in doubt... ask!

All Dimensions in mm unless stated otherwise. Do not scale from this drawing and verify all dimensions on site.

© Manchester International Festival. All rights reserved. Reproduction in part or whole, without permission, is prohibited.

	PROJECT Factory International Licence Application	VENUE Factory International - F1 with FFE	STATUS v1.0 2022
			DATE 17/10/2022

FFE Key

Fire Exit

Fire-fighting stair with 0.7m2 aerodynamic free area

Fire-fighting stair with 1.4m2 aerodynamic free area

Ventilated fire-fighting lobby

Fire-fighting lift

Fire Alarm Panel

Dry main outlet


FFE Wet Chemical

FFE Water

FFE CO2

FFE Dry Powder

FFE Fire Blanket

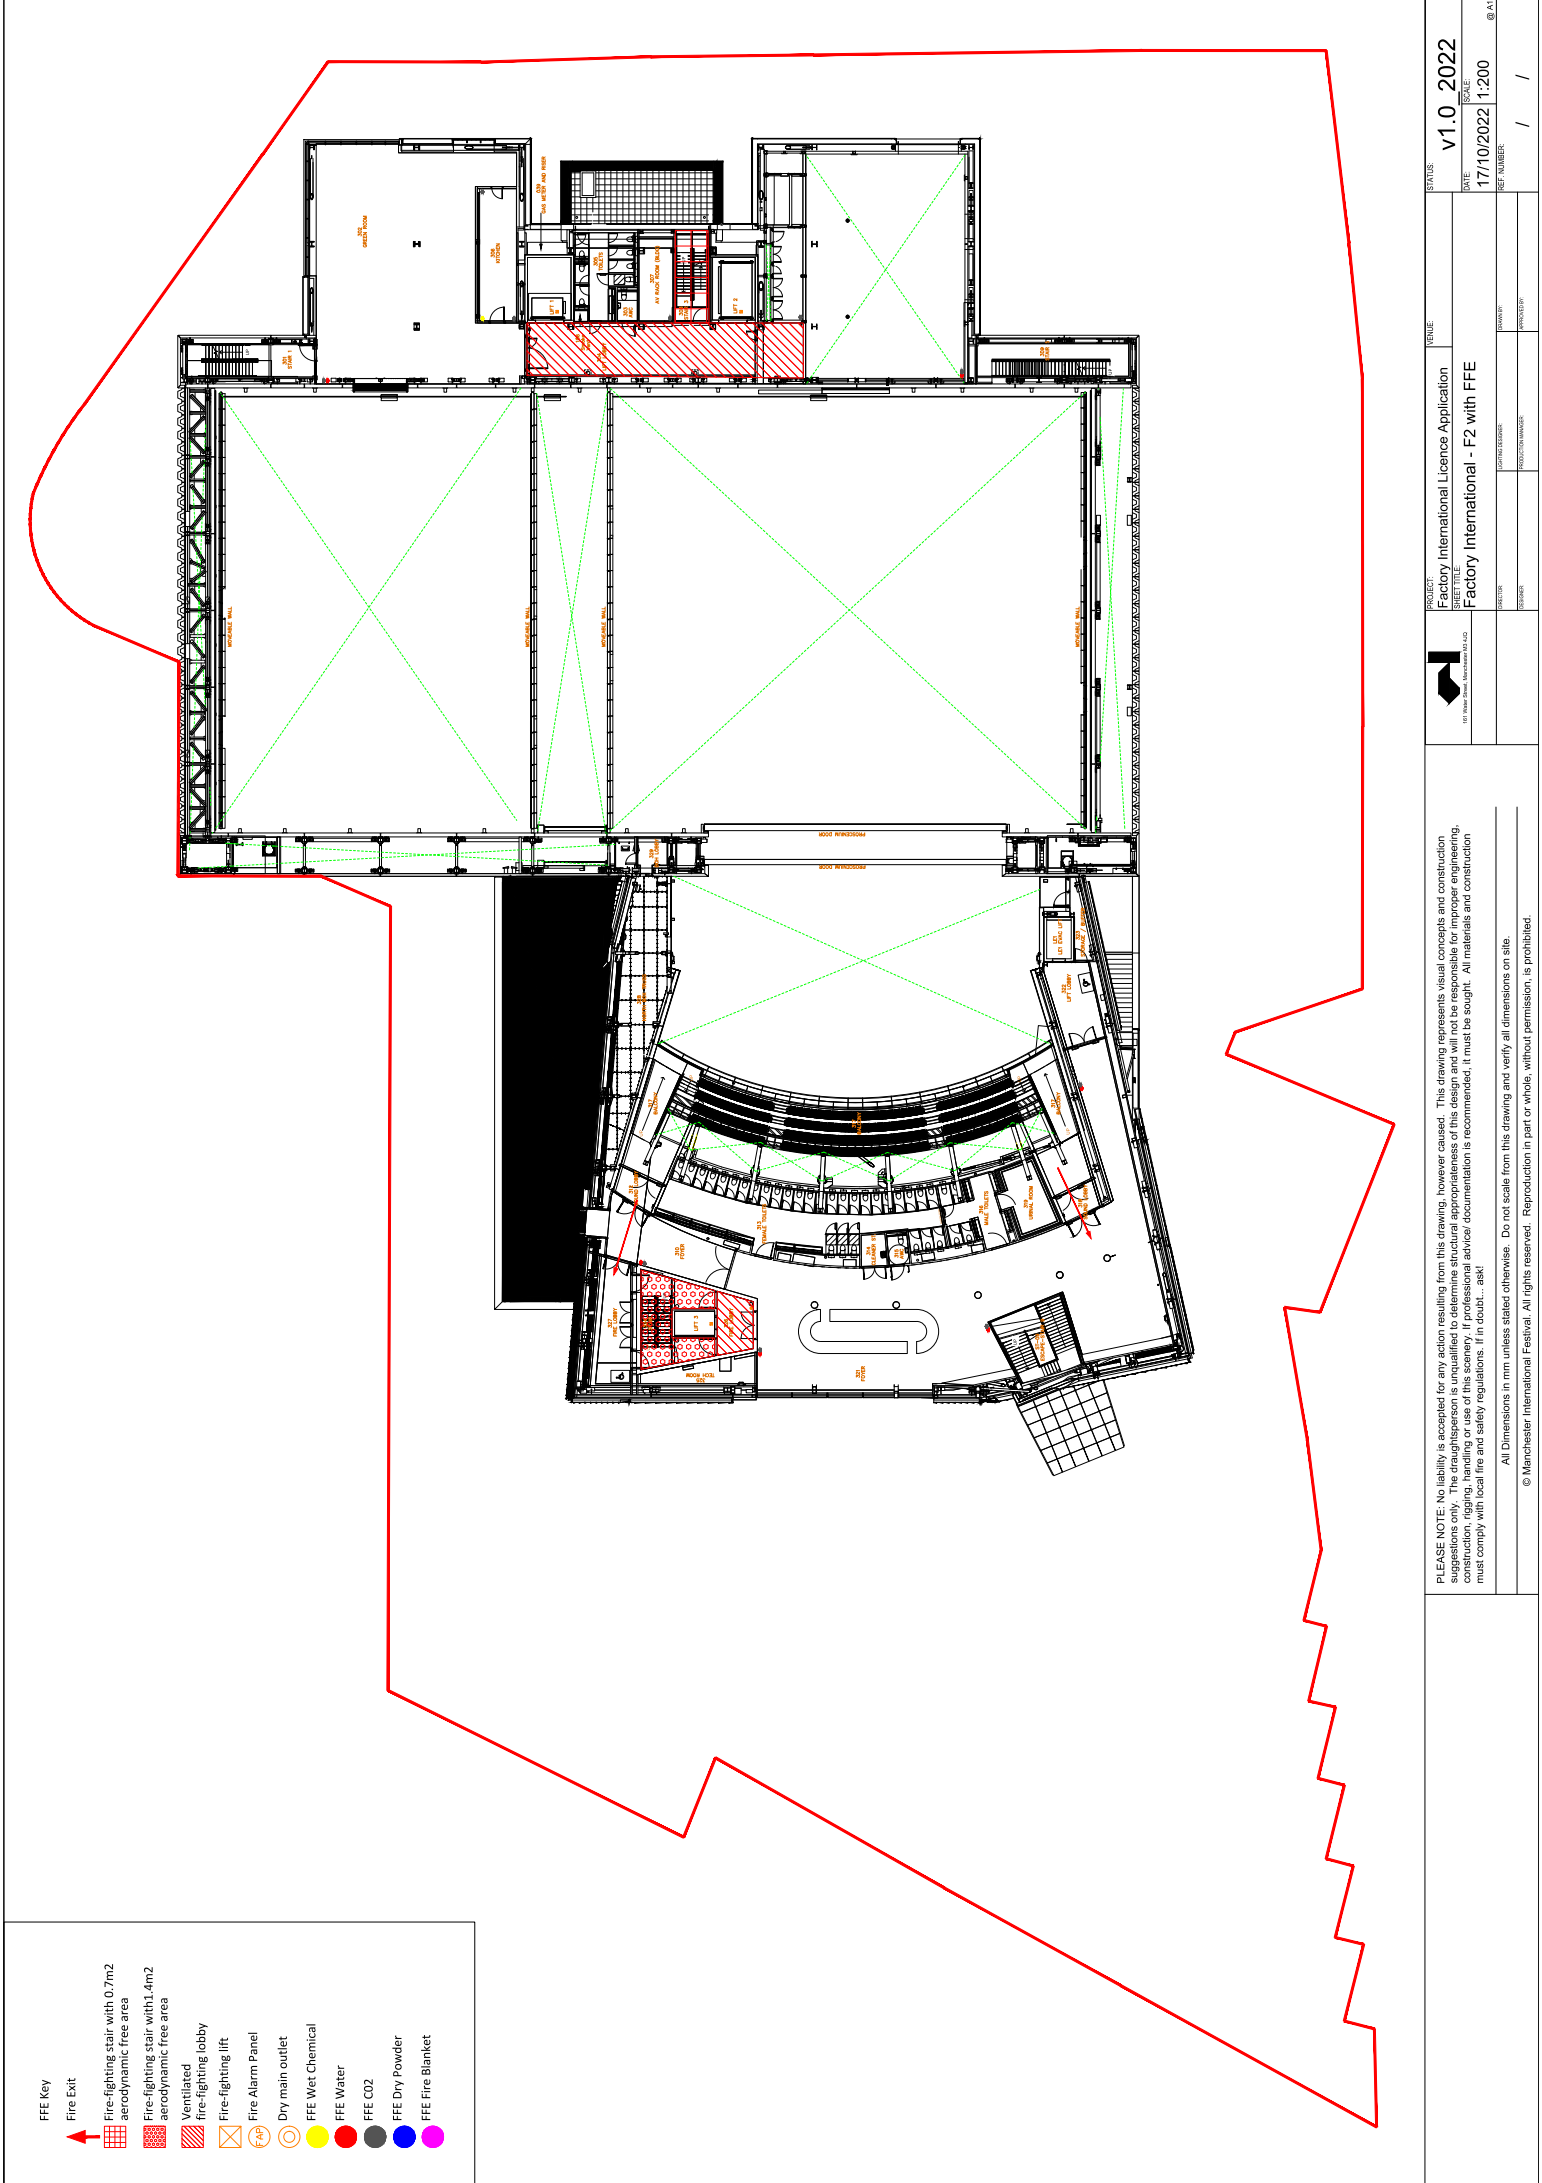


PROJECT

Factory International Licence Application

VENUE

Factory International - F2 with FFE

If professional advice/documentation is recommended, it must be sought. All materials and construction must comply with local fire and safety regulations. If in doubt... ask!

© Manchester International Festival. All rights reserved. Reproduction in part or whole, without permission, is prohibited.

STATUS

v1.0 2022

DATE

17/10/2022

SCALE

1:200

REF. NUMBER

/ /

PROJECT

Factory International Licence Application

VENUE

Factory International - F2 with FFE

DATE

17/10/2022

SCALE



1:200

REF. NUMBER

/ /



	FACTORY International Licence Application				
	SHEET TITLE:			DATE:	SCALE:
	Factory International - F3 with FFE			17/10/2022	1:200
	DESIGNER:	DRAWN:		REF. NUMBER:	@ /
	STANDARD:	PRODUCTION NUMBER:			/
					/

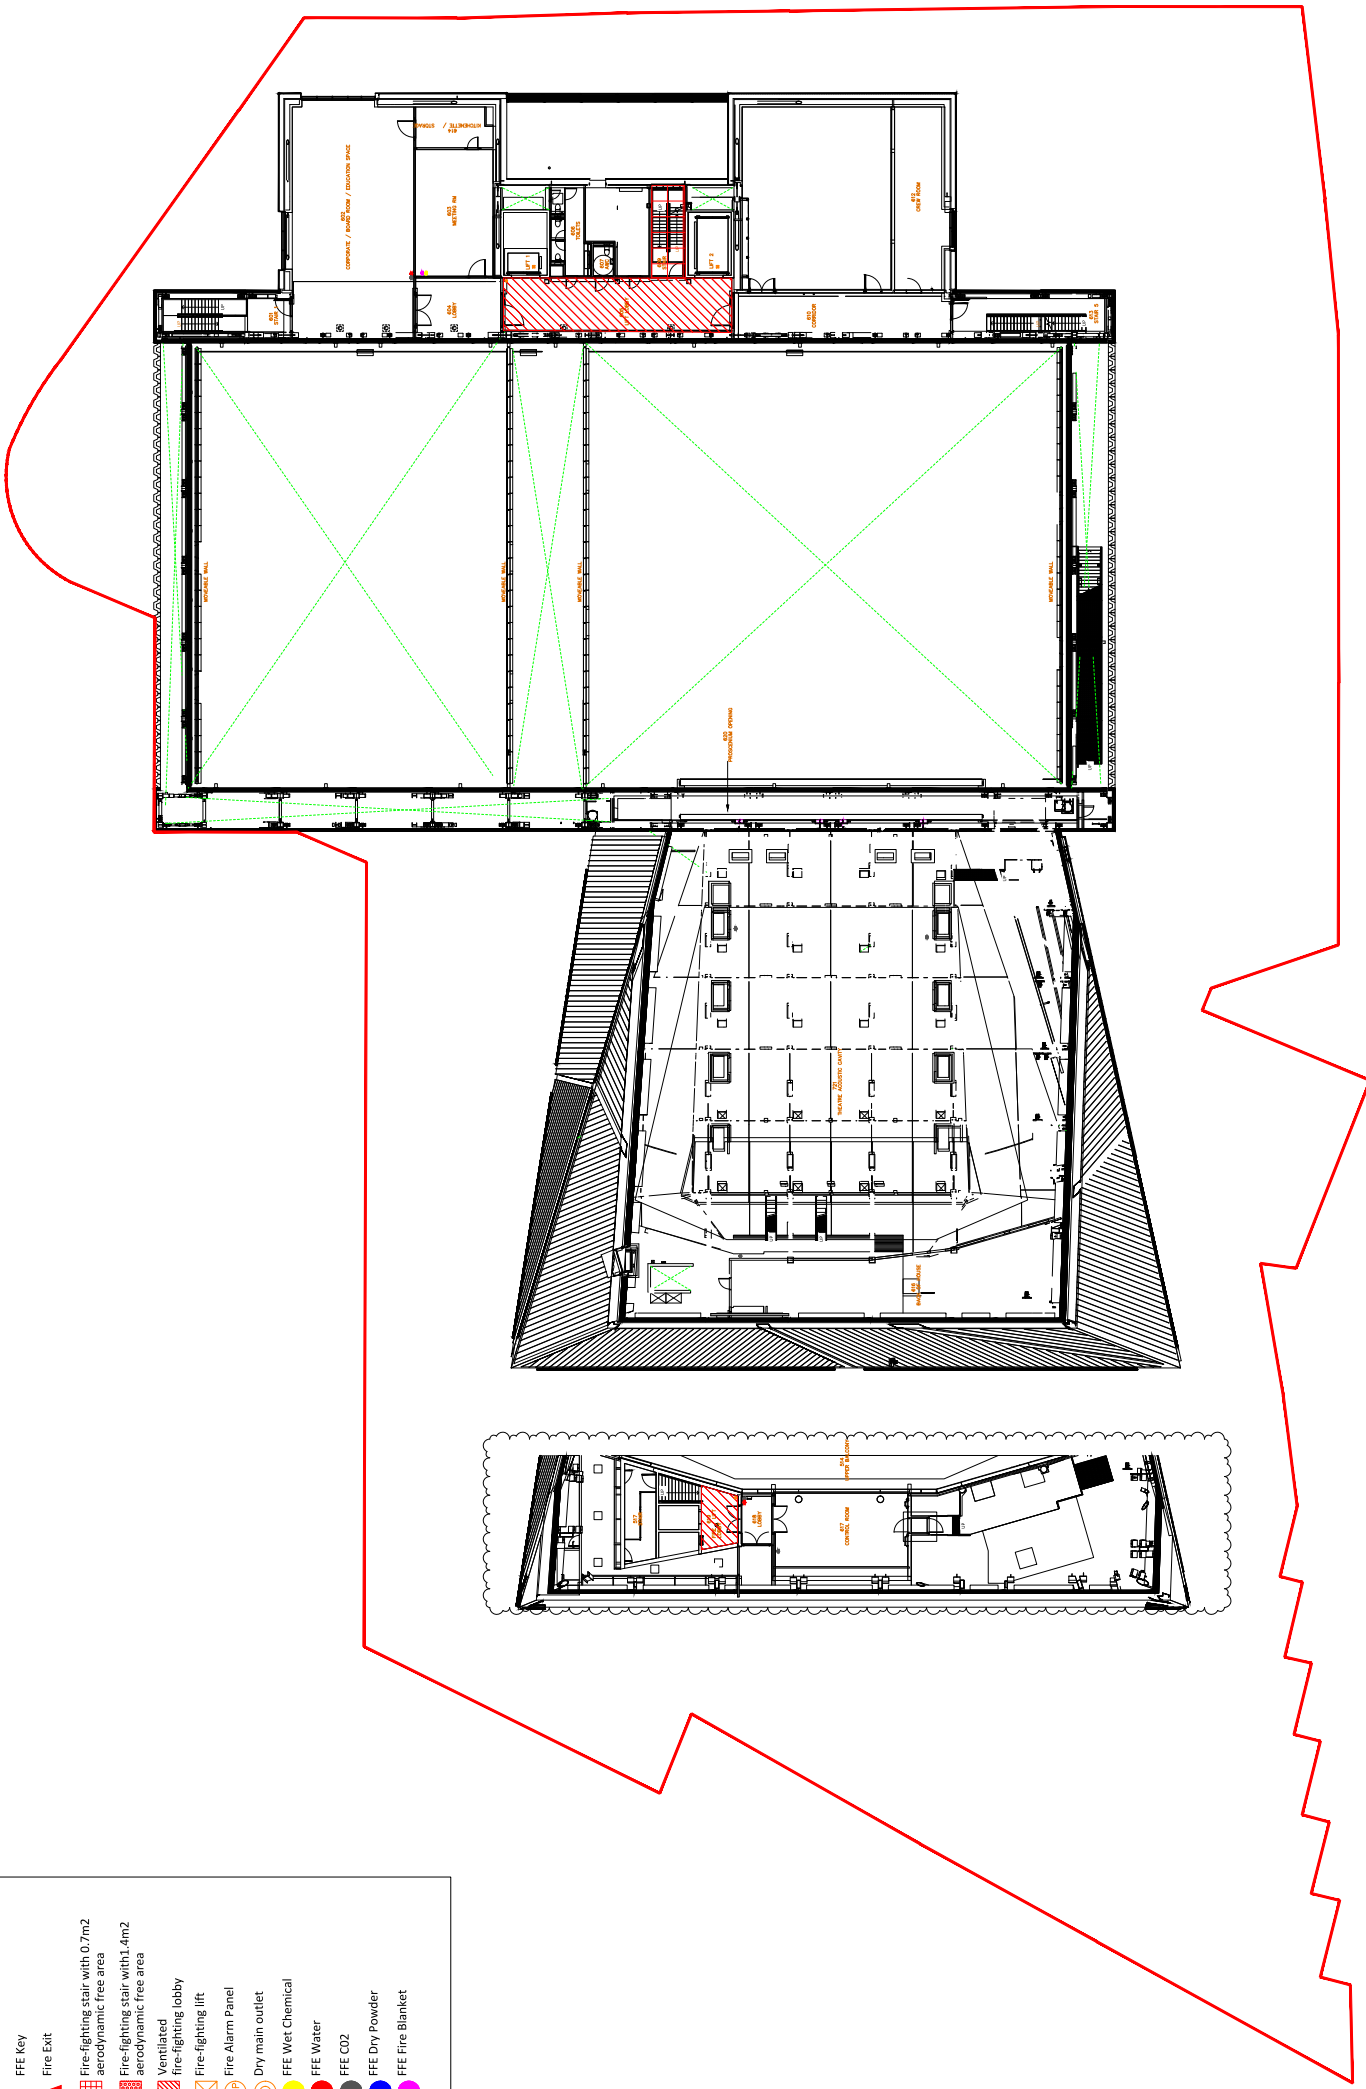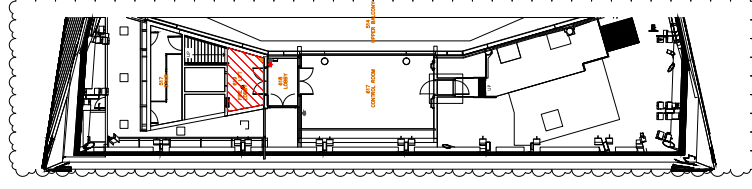

- FFE Key
- Fire Exit
- Fire-fighting stair with 0.7m2 aerodynamic free area
- Fire-fighting stair with 1.4m2 aerodynamic free area
- Ventilated fire-fighting lobby
- Fire-fighting lift
- Fire Alarm Panel
- Dry main outlet
- FFE Wet Chemical
- FFE Water
- FFE CO2
- FFE Dry Powder
- FFE Fire Blanket

PLEASE NOTE: No liability is accepted for any action resulting from this drawing, however caused. This drawing represents visual concepts and construction suggestions only. The draughtsperson is unqualified to determine structural appropriateness of this design and will not be responsible for improper engineering construction, rigging, handling or use of this scenery. Professional advice/ documentation is recommended, it must be sought. All materials and construction must comply with local fire and safety regulations. If in doubt... ask!

All Dimensions in mm unless stated otherwise. Do not scale from this drawing and verify all dimensions on site.

© Manchester International Festival All rights reserved. Reproduction in part or whole, without permission, is prohibited.

161 Wake Street, Manchester M3 4JD


 PROJECT: Factory International Licence Application
 SHEET TITLE: Factory International - F5 with FFE

VENUE:

STATUS

v1.0_2022

DATE: SCALE:

DATE	SCALE
17/10/2022	1:200

17/10/2022	1:200
------------	-------

