
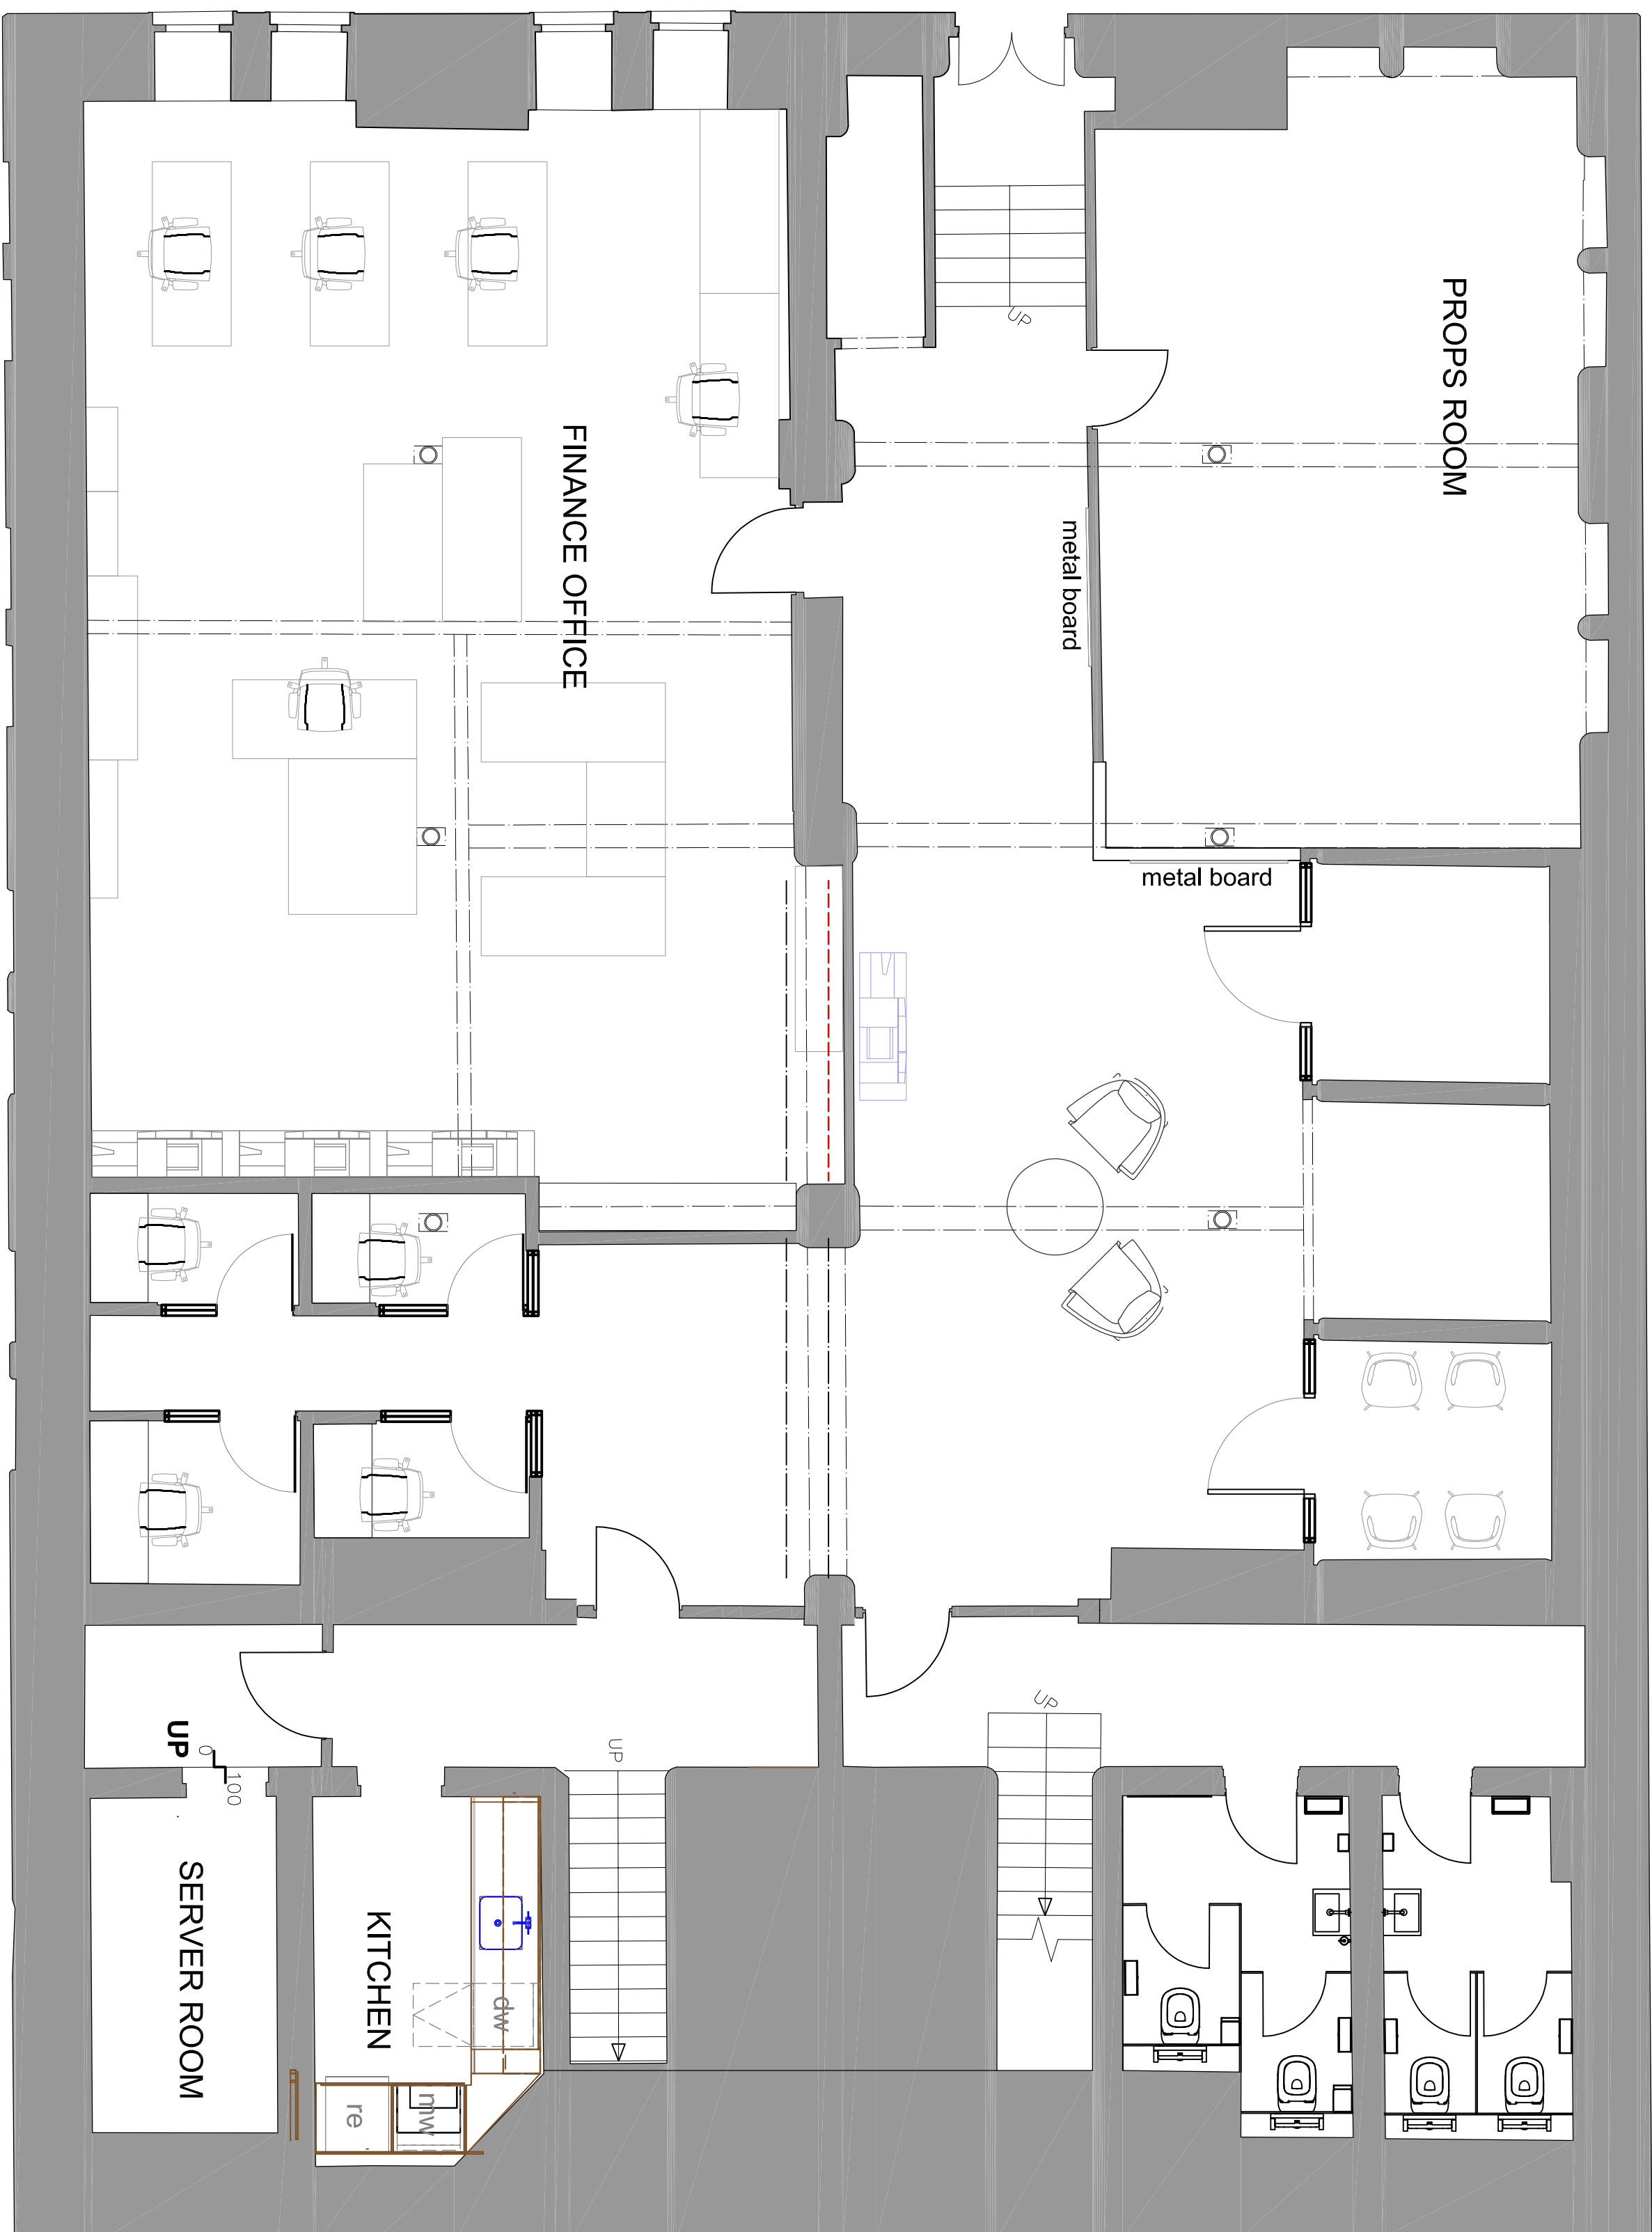


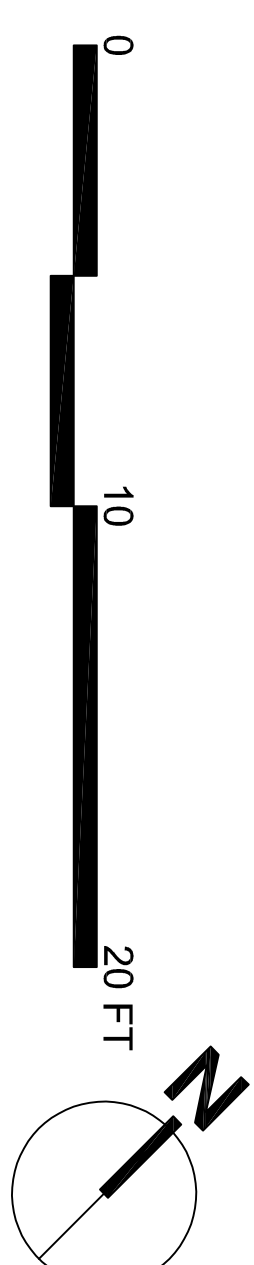

Lower Ground Floor

[illegible]