



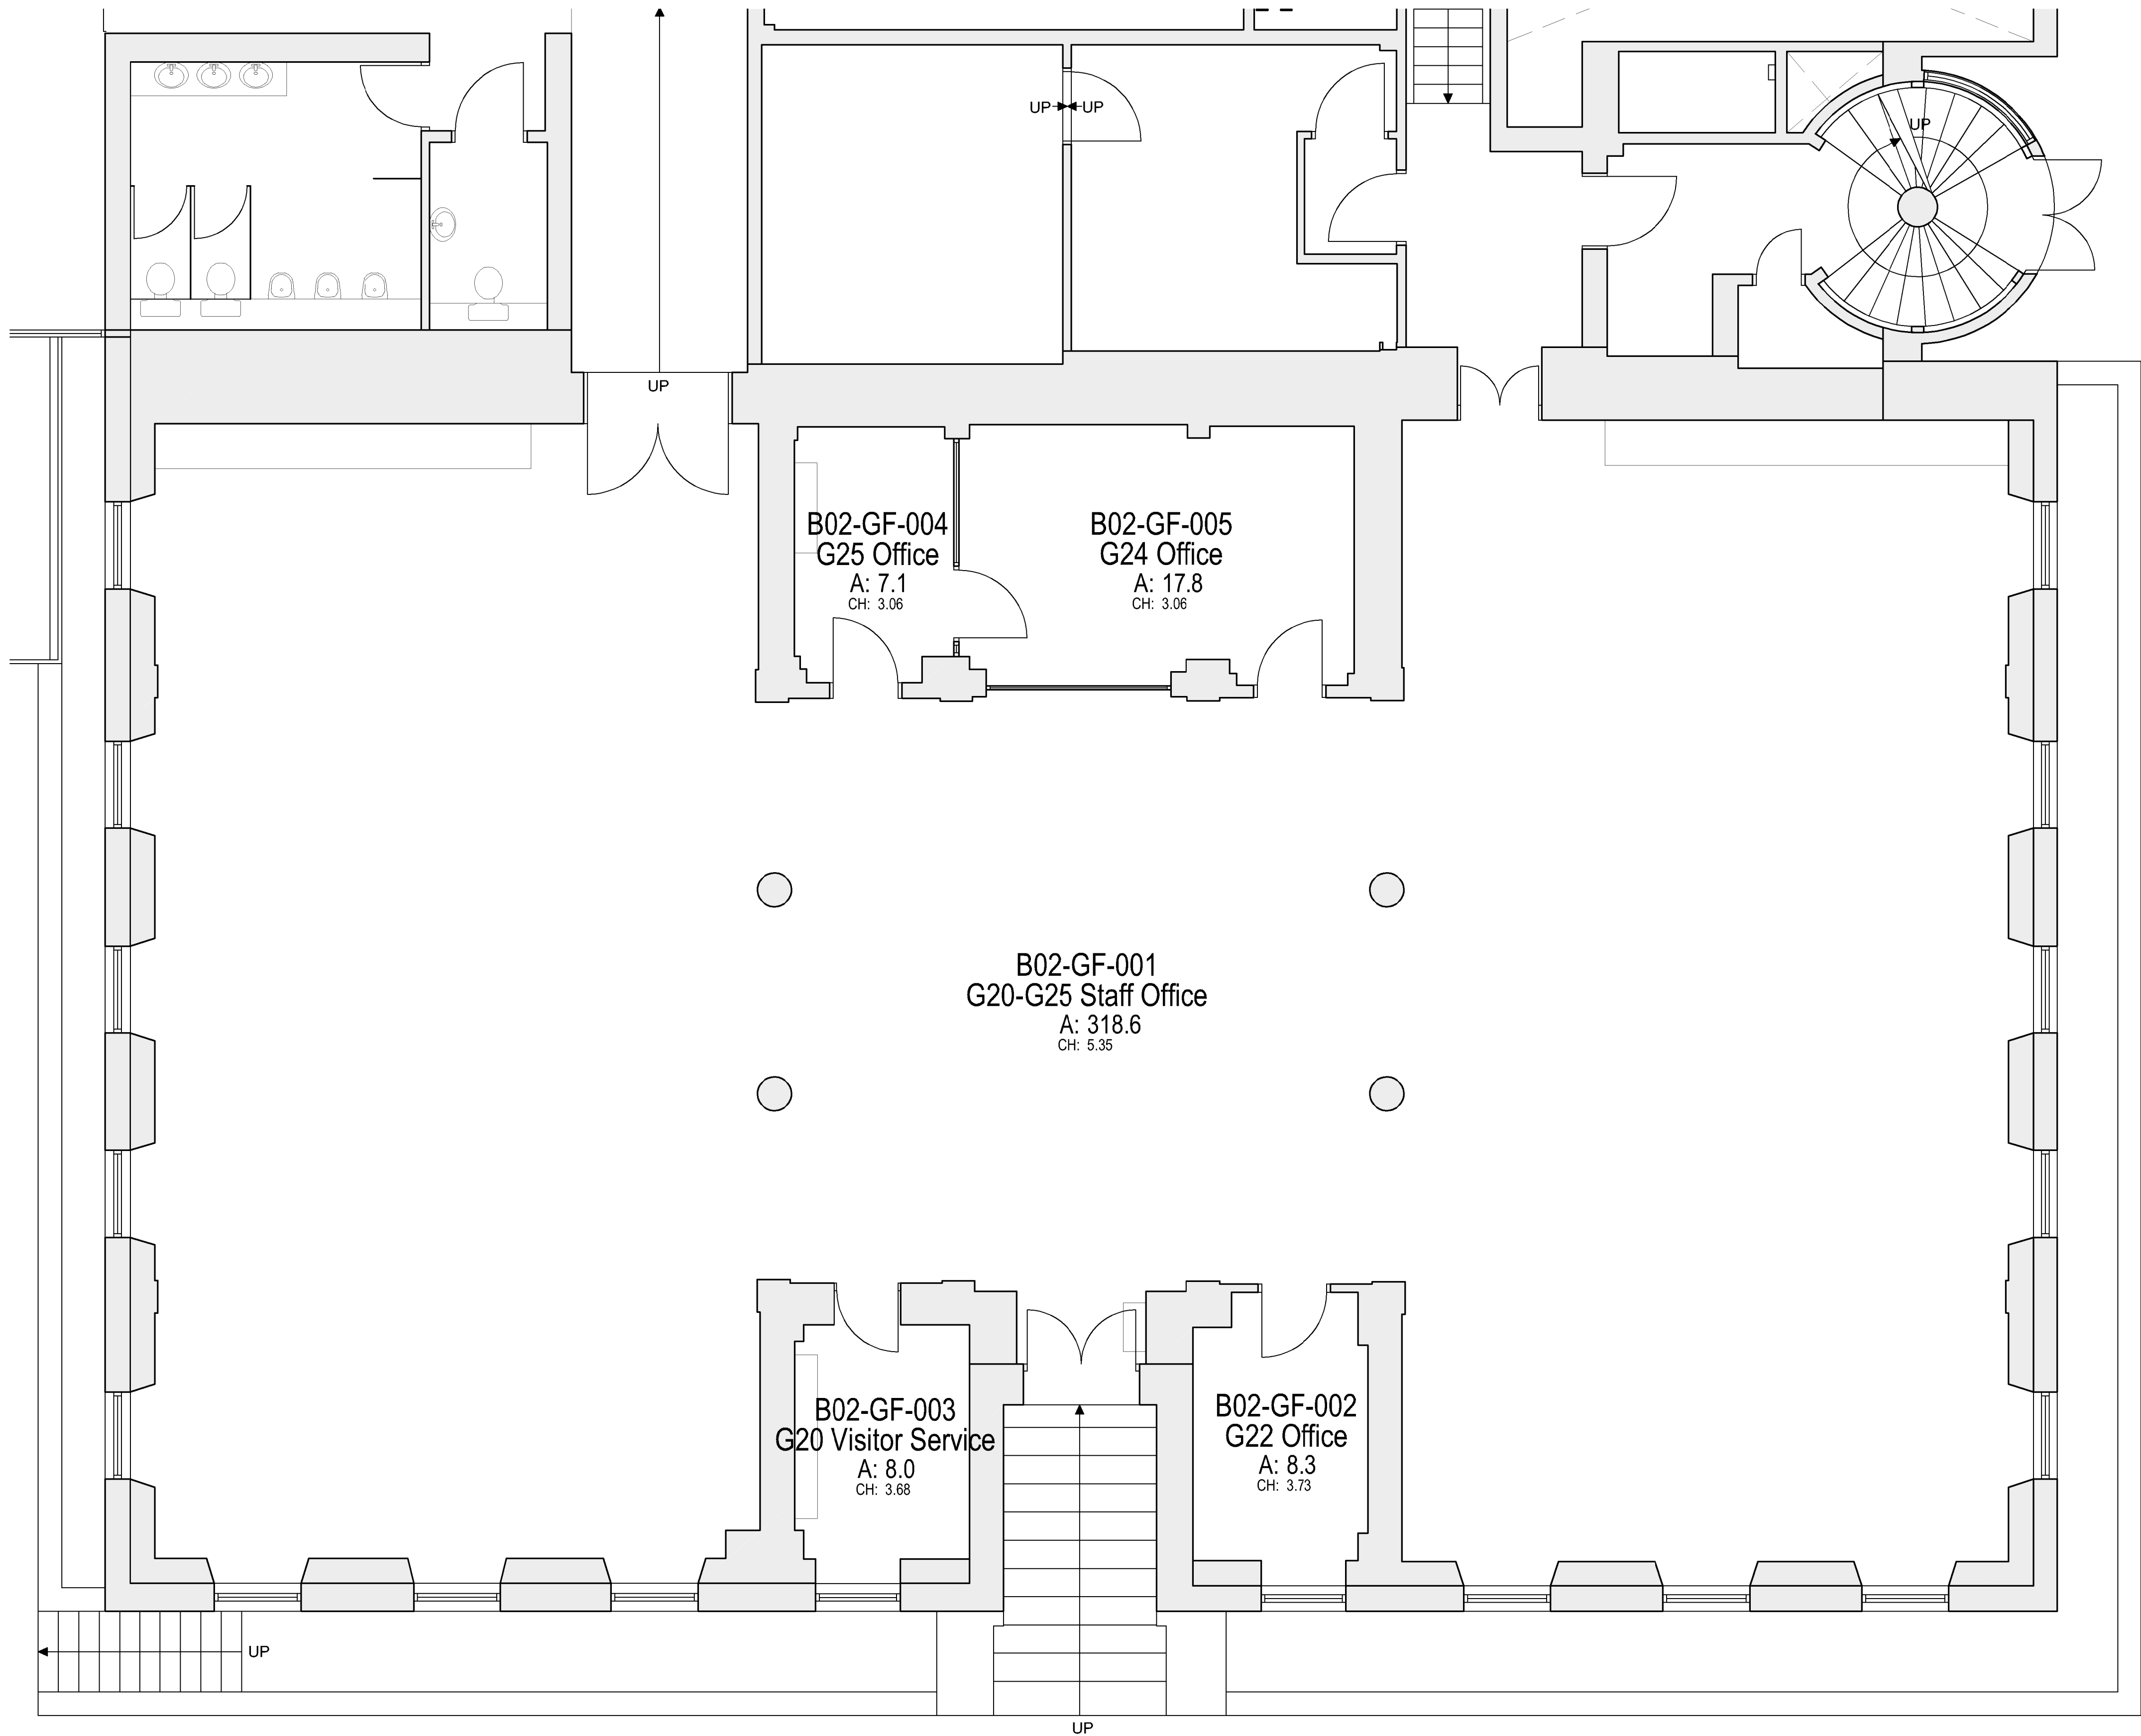


GROUND FLOOR STAFF OFFICE AS EXISTING
1:50

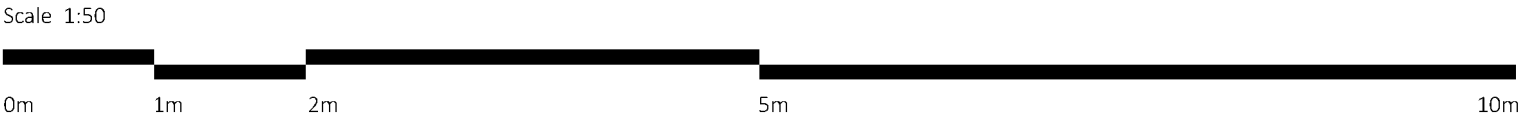

Note:
Do not scale from this drawing.
Dimensions are to be checked on site.
If in doubt please ask.


KEY PLAN

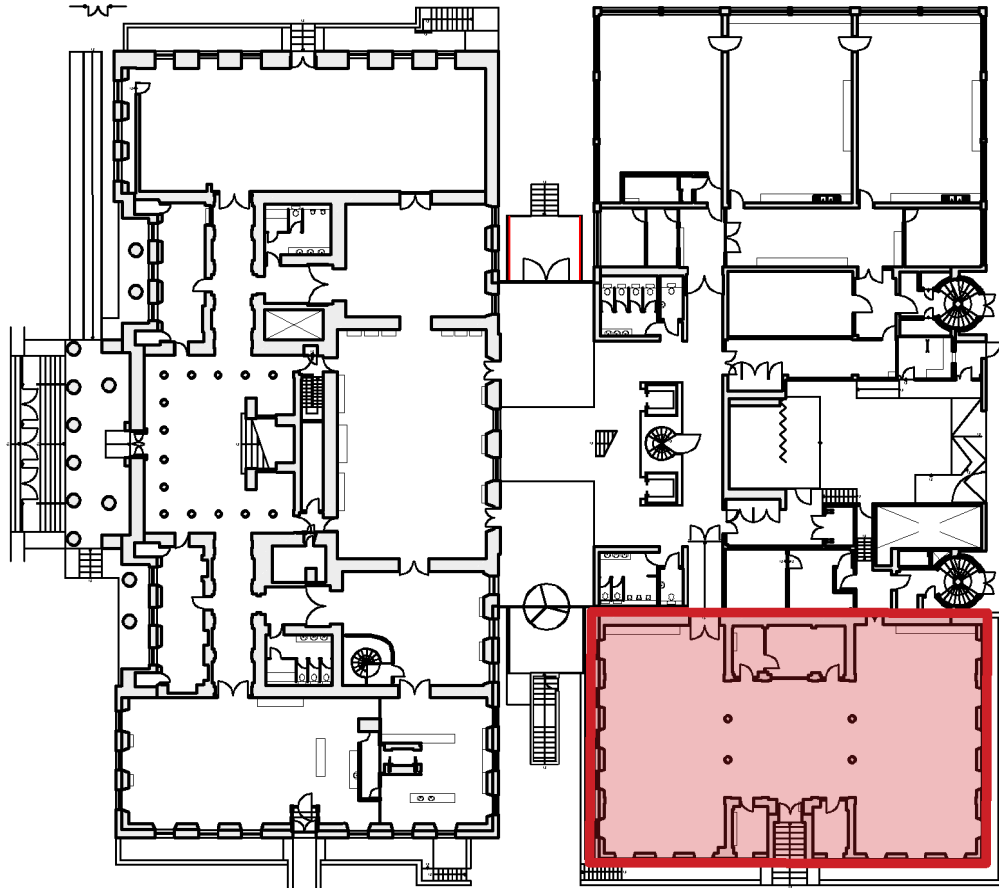

KEY

General Notes

- All dimensions must be checked on site before proceeding. Dimensions of new work are to be adjusted to suit the existing where necessary. Do not assume that the existing structure or details are plumb, square or level.
- Setting out is based on survey information provided by others. Any discrepancies to be brought to the Architects attention as soon as possible.

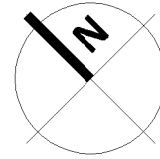

P01 05/06/24 For Planning/ LBC
HB

Rev Date/Intls Details

© The moral rights of the author are hereby asserted.
This drawing and design is the sole property of Buttress Ltd and must not be reproduced without permission.
Buttress Ltd is Registered in England and Wales: 5503773



Buttress

41 Bengal St
Manchester
M4 6AF

T 0161 236 3303
E contact@buttress.net
W www.buttress.net

Project Title	Manchester Art Gallery
Client	Manchester City Council
Location	Mosley Street, Manchester
Drawing Title	Ground Floor Staff Office as Existing

Date	05/06/24	Scale	1:50
Checked	EK	Orig Paper Size	A1

Status Preliminary

Project: Origin: Zone: Level: Type: Disc: Code: Number: Rev:

MAG - BUT - 25 - 00 - DR - A - 00 - 0002 P01