
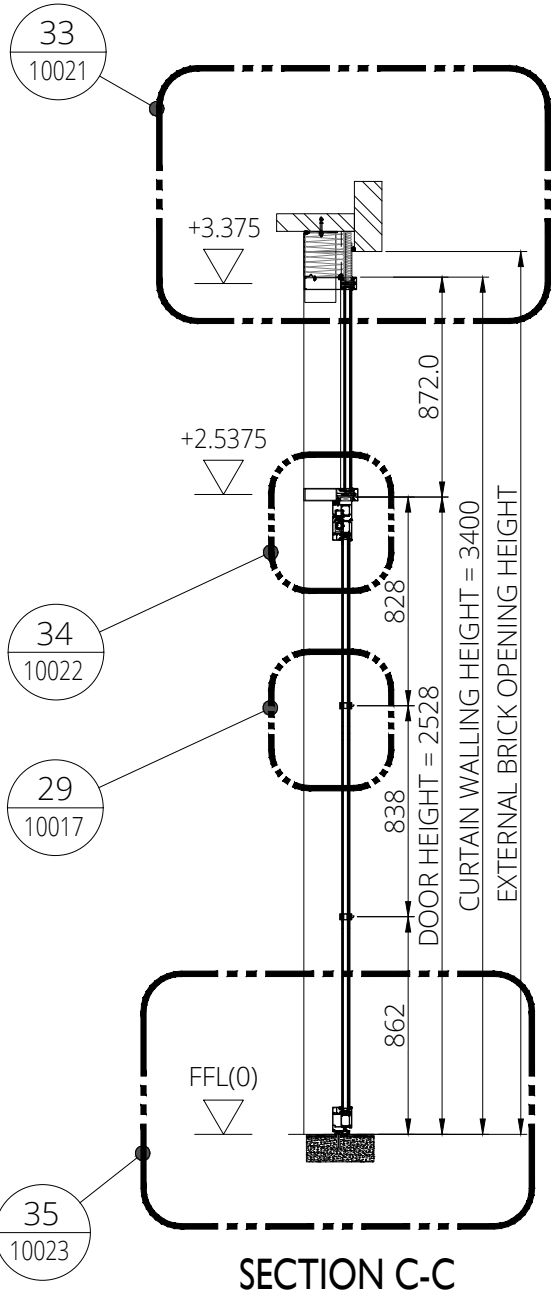
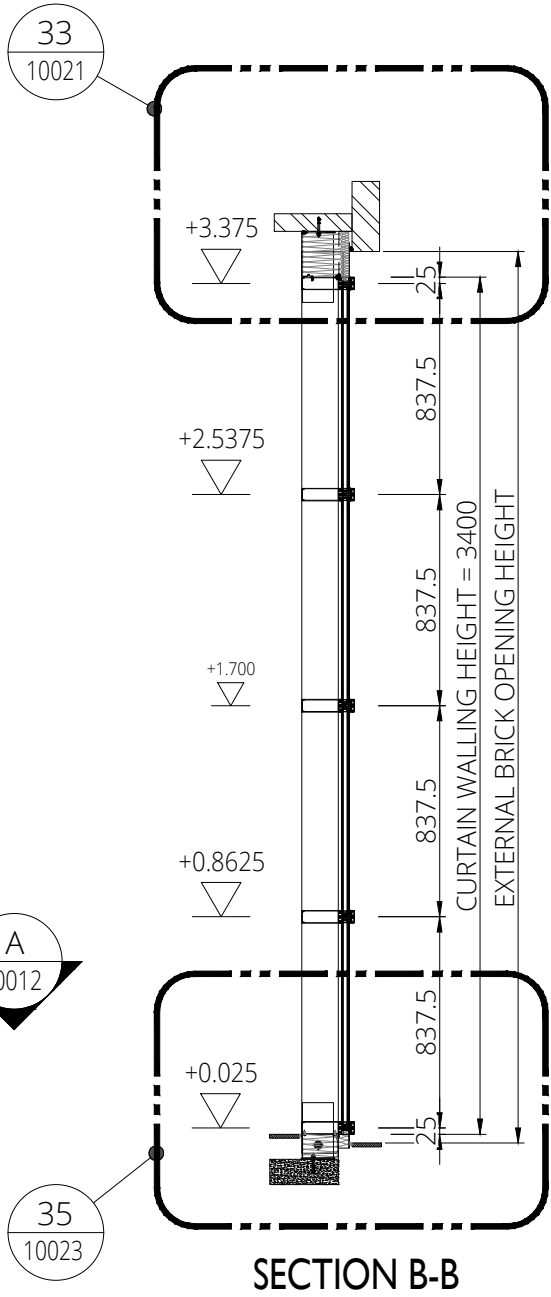
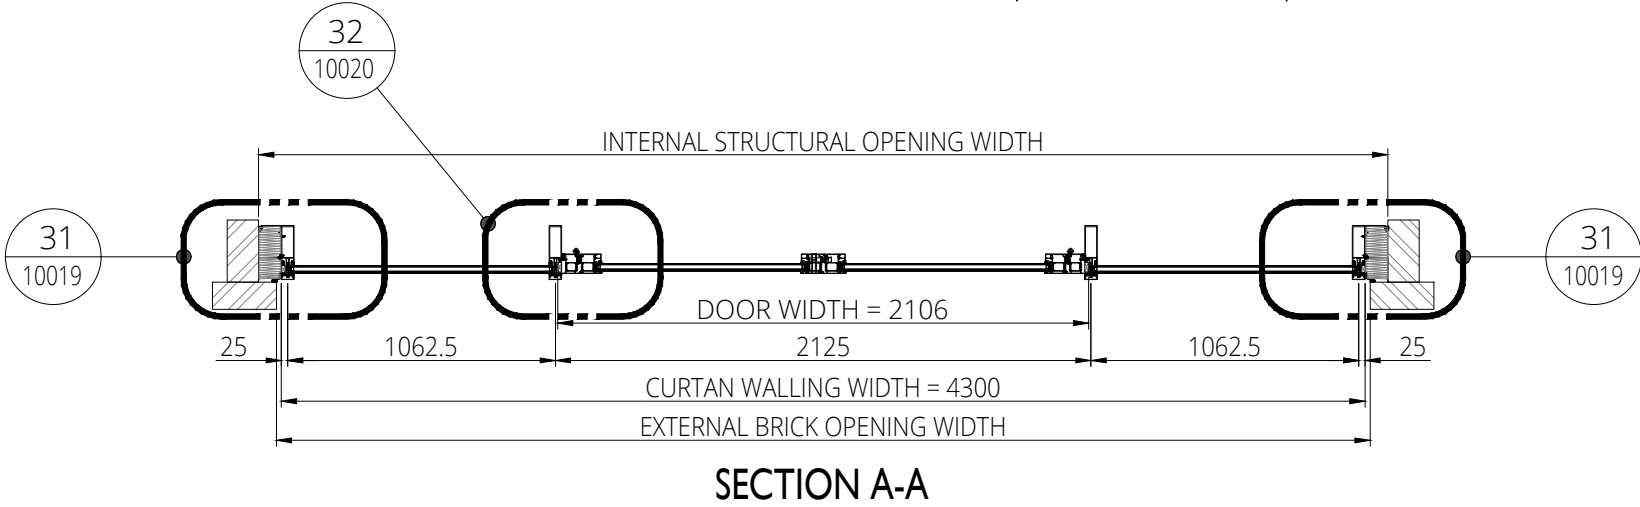


CURTAN WALLING TYPE AD2
ALUPROF MB-86 SYSTEM
VIEWED FROM OUTSIDE

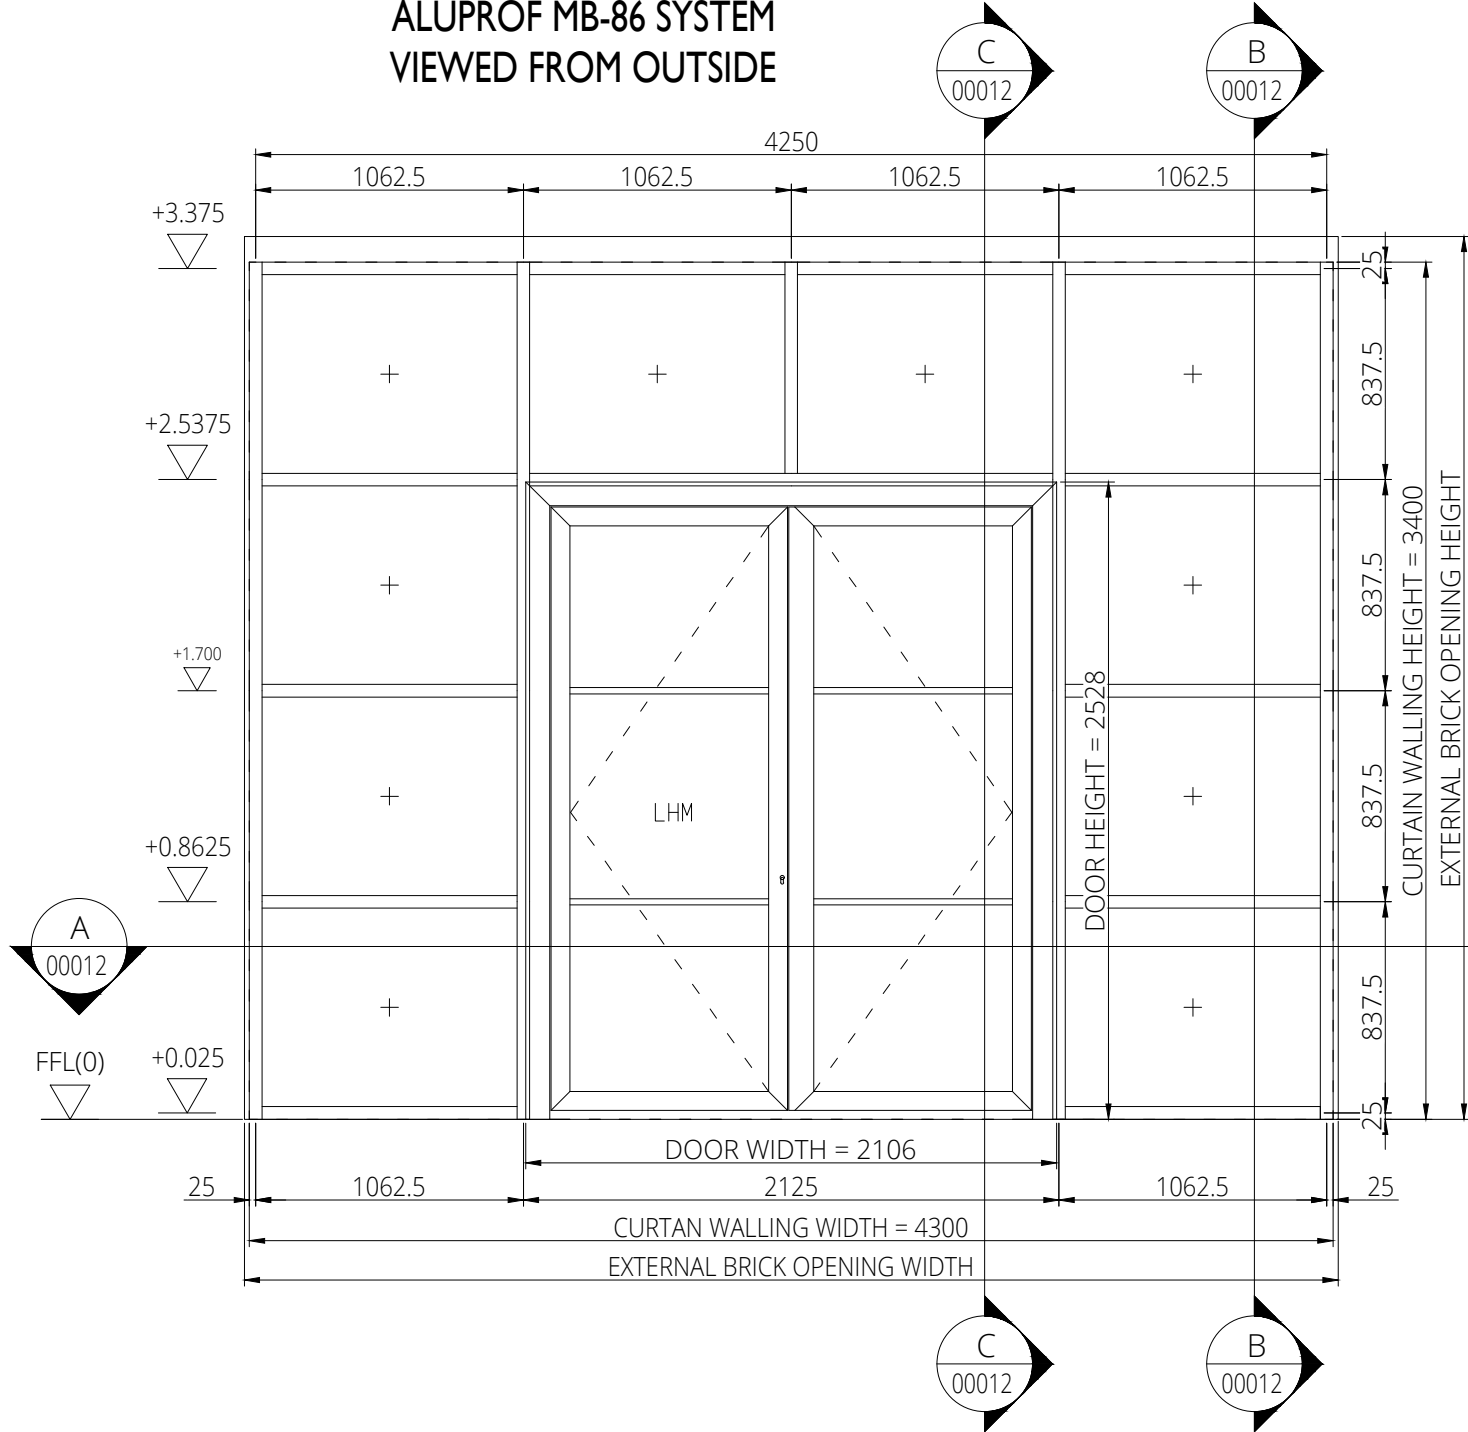

CURTAN WALLING TYPE - AD2								
QUANTITY	CW WIDTH	CW HEIGHT	EXTERNAL BRICK OPENING WIDTH	EXTERNAL BRICK OPENING HEIGHT	INTERNAL STRUCTURAL OPENING WIDTH	INTERNAL STRUCTURAL OPENING HEIGHT	LOCATION	GLASS TYPE
1 No.	4300 TBC	3100 TBC	4340 TBC	3537 TBC	4480 TBC	3582 TBC	EAST	SPEC A SAFETY 31.52mm THK

NOTE - ALL SIZES ARE TO BE CONFIRMED FOLLOWING SITE SURVEY

Do not scale from this drawing. All information contained in this drawing is the sole copyright of CSI Ltd and must not be copied or reproduced without written consent.

NOTE:

SPECIFICATION

WINDOW SYSTEM:
ALUPROF MB-SLIMLINE SYSTEM.

DOOR SYSTEM:
ALUPROF MB-86 SYSTEM.

PLEASE REFER TO TECHNICAL SUBMITTAL
NEP-SCG-XX-TS-X-0003

HARDWARE:
PLEASE REFER TO NEP-SCG-XX-TS-X-0005

CLEAR VISION GLASS - SPEC A: (SAFETY)
UNITS TO BE 31.52mm THICK DGU
COMPRISING OF:

OUTER:
9.52mm LAMINATE COMPRISING TWO
PANES 4mm THICK PLANICLEAR
ANNEALED: FLOAT WITH 1.52mm
THICK CLEAR PVB INTERLAYER
16mm BLACK THERMOBAR, 90%
ARGON
CAVITY:
6mm PLANITHERM ONE, PLANICLEAR,
TOUGHENED+HST: FLOAT
INNER:
U-VALUE:
1.0 W / m²K
G-VALUE:
47%
WEIGHT:
37 kg/m²

CLEAR VISION GLASS-SPEC B: (NON-SAFETY)
UNITS TO BE 32mm THICK DGU
COMPRISING OF:

OUTER:
8mm PLANICLEAR, ANNEALED: FLOAT
CAVITY:
16mm BLACK THERMOBAR, 90%
ARGON
INNER:
8mm PLANITHERM ONE, PLANICLEAR,
ANNEALED: FLOAT
U-VALUE:
1.0 W / m²K
G-VALUE:
50%
WEIGHT:
40 kg/m²

CLEAR VISION GLASS-SPEC C: (NON-SAFETY)
UNITS TO BE 32mm THICK DGU
COMPRISING OF:

OUTER:
8mm PLANICLEAR, ANNEALED: FLOAT
CAVITY:
16mm BLACK THERMOBAR, 90%
ARGON
INNER:
8mm PLANITHERM ONE, PLANICLEAR,
HEAT-STRENGTHENED: FLOAT
U-VALUE:
1.0 W / m²K
G-VALUE:
50%
WEIGHT:
40 kg/m²

FINISHES:
INTERNAL AND EXTERNAL VISIBLE ALUMINIUM
SURFACES TO BE FINISHED TO QUALICOAT CLASS1,
PPC RAL 7016.

SILICONE:
ARBO LM SILICONE SEALANT COLOUR RAL 7016.

POI Issued for approval 14.02.24 CKL
Rev Description Date By



CLIENT:

8 Build

PROJECT:

Neptune Mill

TITLE:

CURTAN WALLING TYPE AD2
ELEVATION & SECTIONS

STATUS:

Approval

SCALE: 1:30 SIZE: A3 DATE: 14.02.24

Drg No: Rev: NEP-CSI-SPD-XX-DR-X-00012 P01